


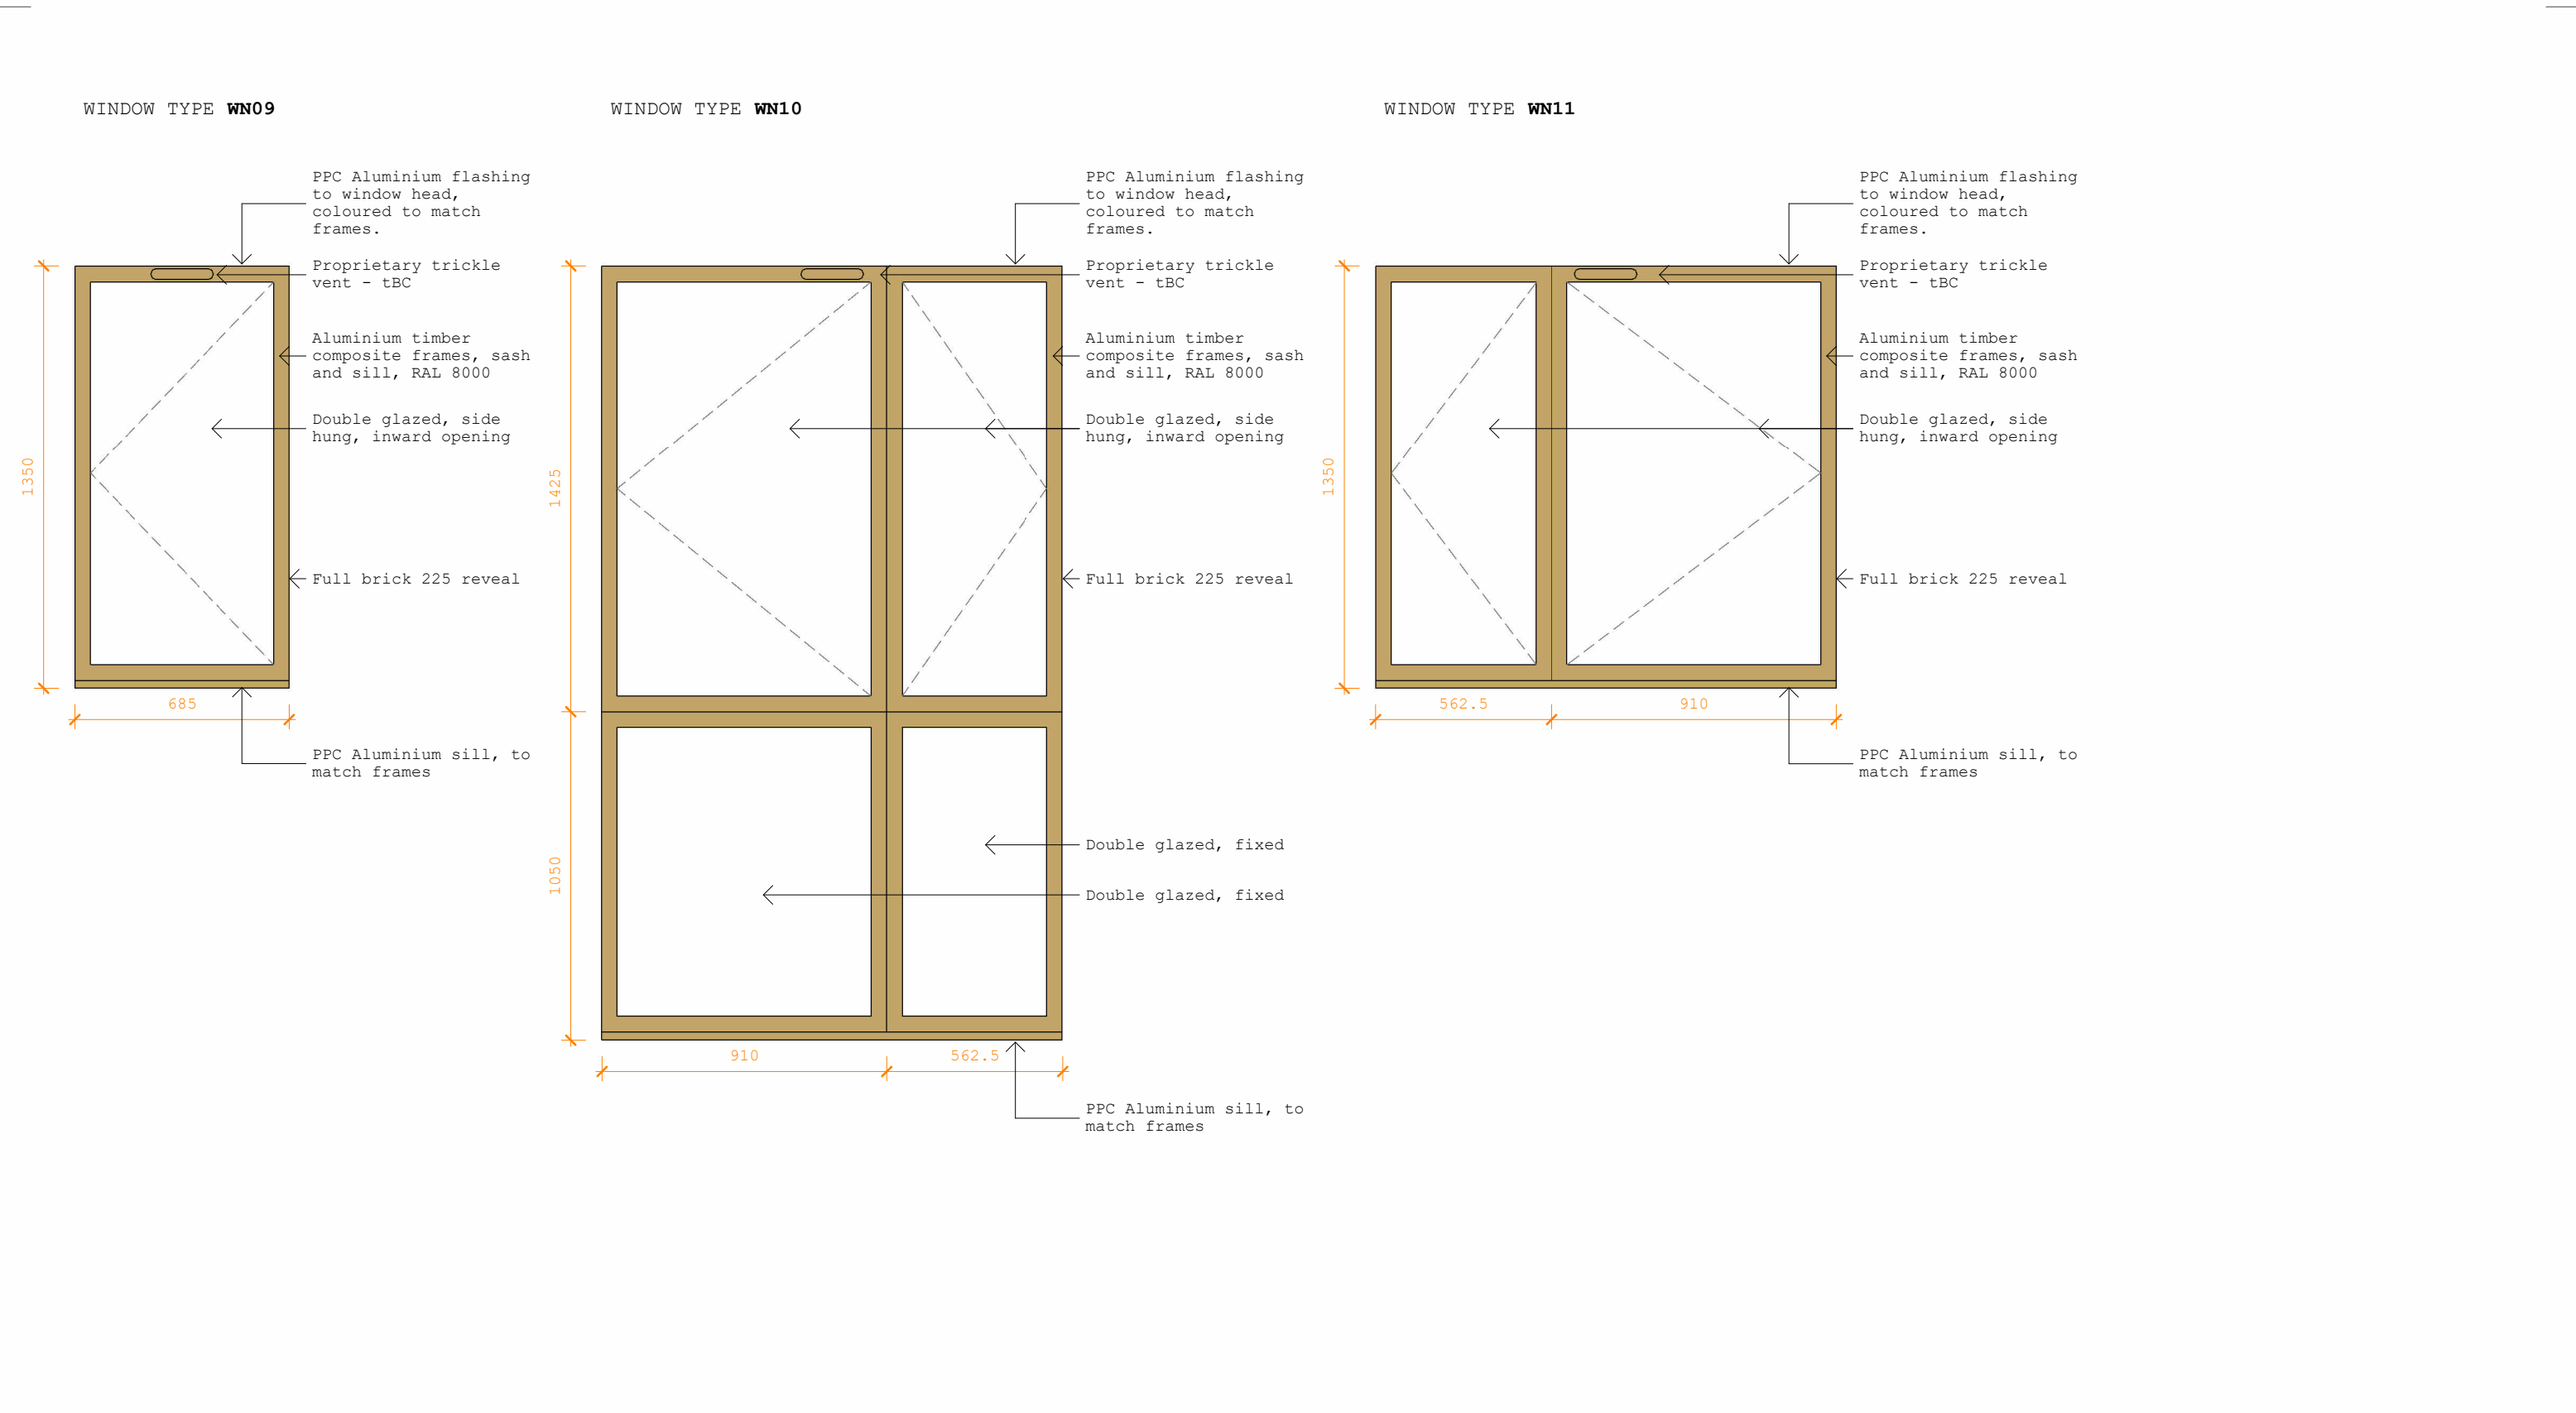

General Notes:


Extent of openable windows required to be confirmed by Part O consultant.

Windows to incorporate metal railing with flat section where openable glazing is to be provided below 1100mm.

All windows and doors to have full brick 225mm reveals, as per planning condition.

All window dimensions are for **structural openings only**, Manufacture to allow for tolerances

NOTE: All drawings are subject to **Planning** and **Building Control** approval, and require input from the Structural engineer, M@E, Part o, SAPS, Acoustician and Fire Consultants.

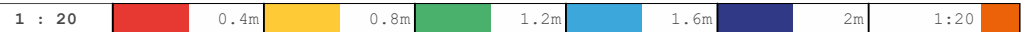

R1	10/12/25	R Status - First Issued
P1	05/11/25	P Status - First Issue

REV	DATE	DESCRIPTION
-----	------	-------------

Collaborating with: AJC Ltd	  Chartered Practice
Job: 1131 Drawing: 31-22 Revision: R1	
Project: Jansons Road London, N15 4JP	
Drawing: Windows - Elevations Sheet 3	
Date: Dec '25 Drawn By: MC	Status: Information Checked By: EM
Colony Architects Ltd. The Wine Store, Brewery Court, Theale, Reading, RG7 5AJ +44 (0)118 380 0328 hello@colonyarchitects.com colonyarchitects.com	