


EXTERNAL DOORS TYPE **ED05**


Refuse Doors

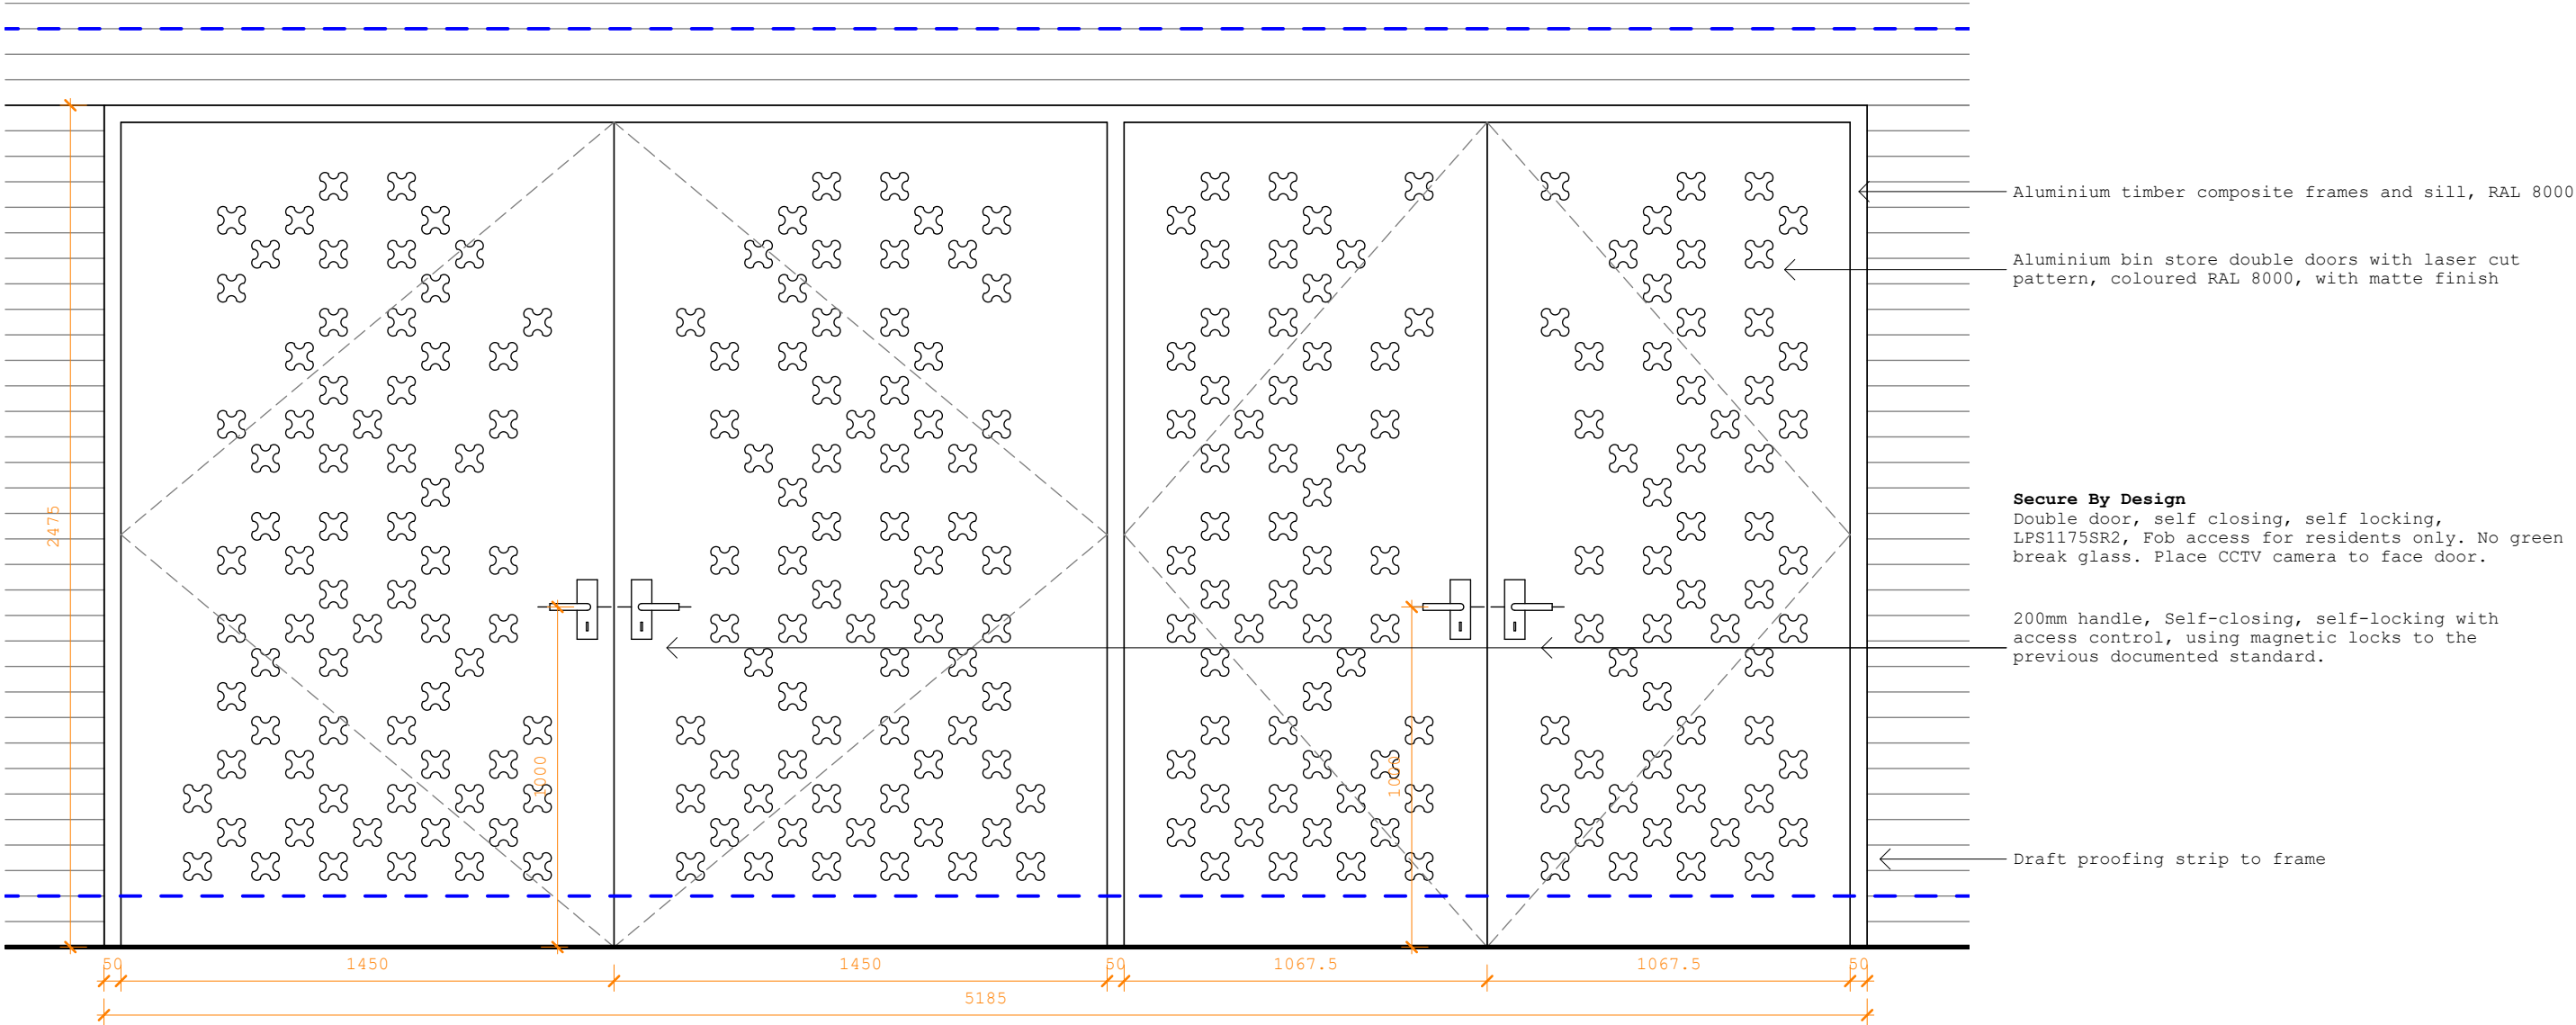

Requirements for External Bin Store Doors
External refuse store doors shall be PPC Aluminium with partial laser cut pattern. Colour to be RAL 8000, and pattern to match railings, windows and doors.

Thresholds to refuse stores shall be outward falls and level with adjoining flooring for Refuse Store flooring/threshold shall be suitable for wheelie bin access and wash down of internal floors. Doors shall be hung on 1½ pairs of rust proof hinges with 200mm handles and allow electronic access via a digital combination keylock system. Refuse store locks shall comply with local authority requirements and should be provided with suitable automatic opening device and Asec barrel bolts. Rubber rails are to be installed to the doors (internal) at a suitable height to prevent damage from bins colliding with the door

NOTE: All drawings are subject to **Planning** and **Building Control** approval, and require input from the Structural engineer, M@E, Part o, SAPS, Acoustician and Fire Consultants.

 

R1	10/12/25	R Status - First Issued
P1	05/11/25	P Status - First Issue

REV DATE	DESCRIPTION
----------	-------------

Collaborating with: AJC Ltd		  Chartered Practice
Job: 1131	Drawing: 32-22	
Revision: R1		
Project: Jansons Road London, N15 4JP		
Drawing: Doors - External Elevations Sheet 3		
Date: Dec '25	Status: Information	Colony Architects Ltd. The Wine Store, Brewery Court, Theale, Reading, RG7 5AJ +44 (0)118 380 0328 hello@colonyarchitects.com colonyarchitects.com
Drawn By: MC	Checked By: EM	