


Location Plan

Site Address: 126, Middle Lane, Hornsey, London, N8 7JP

Date Produced: 19-Jan-2026

Scale: 1:1250 @A4

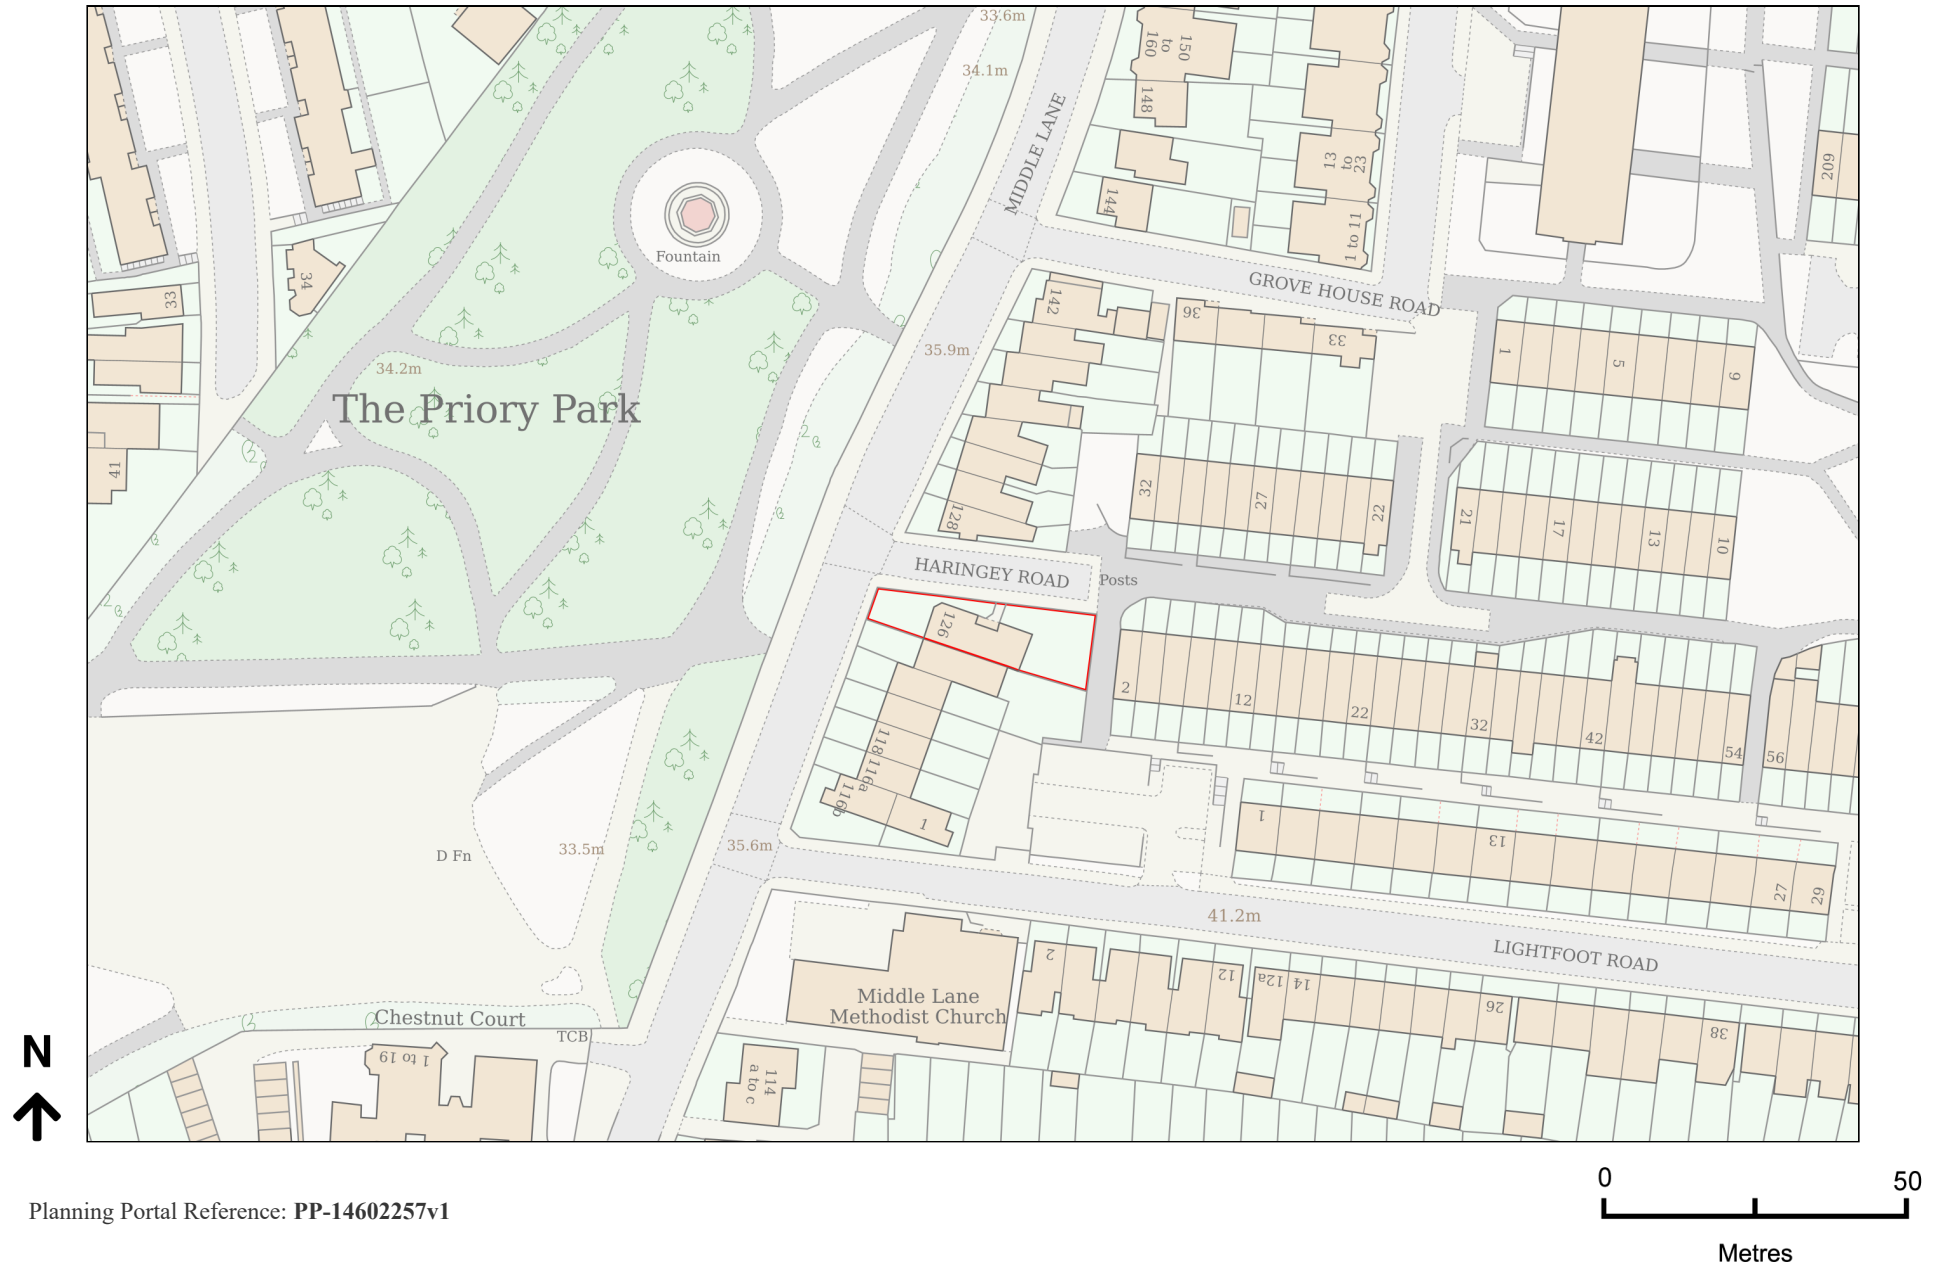

Planning Portal Reference: PP-14602257v1