


DISCLAIMER NOTES:


- THIS DOCUMENT IS COPYRIGHT OF THE ORIGINATOR AND MUST BE TREATED AS CONFIDENTIAL.
 - THIS DOCUMENT MUST NOT BE ALTERED, REPRODUCED OR DISTRIBUTED WITHOUT THE WRITTEN PERMISSION OF THE ORIGINATOR.
 - THE ORIGINATOR ACCEPTS NO RESPONSIBILITY FOR ANY DISCREPANCIES ARISING AS A RESULT OF THE ORIGINATOR'S INFORMATION BEING ALTERED BY OTHERS REPORTED TO THE ORIGINATOR.
 - THE ORIGINATOR'S INFORMATION IS FOR INFORMATION ONLY.
 - DO NOT SCALE THIS DOCUMENT - USE FIGURED DIMENSIONS ONLY.
 - ALL DIMENSIONS MUST BE CHECKED ON SITE PRIOR TO COMMENCEMENT OF ANY RELATED WORKS.
 - THIS DOCUMENT MUST BE READ IN CONJUNCTION WITH ALL SUPPORTING DOCUMENTS PRODUCED BY THE ORIGINATOR AND OTHER PROJECT DISCIPLINES.
 - THE ORIGINATOR ACCEPTS NO RESPONSIBILITY FOR THE ACCURACY OF BACKGROUND INFORMATION PRODUCED BY THIRD PARTIES - THIS MUST BE TREATED AS INDICATIVE.
 - USERS OF THIS DOCUMENT ARE RESPONSIBLE FOR CHECKING WHICH REVISION IS CURRENT.
 - THE DOCUMENT STATUS INFORMATION OR "REMARKS" INDICATES THAT THIS DOCUMENT IS FOR INFORMATION ONLY AND DOES NOT CONSTITUTE A COMMITMENT OR RESPONSIBILITY FOR THE COMPLETENESS OF INFORMATION UNDER THIS STATUS.
 - THE DOCUMENT STATUS "RECORD" OR "AS BUILT" HAS BEEN PREPARED, IN PART, BASED UPON INFORMATION PROVIDED BY OTHERS. WHILE THIS INFORMATION IS SELECTED TO BE RECORDED OR AS BUILT, THE ORIGINATOR DOES NOT GUARANTEE THE ACCURACY OF THE "RECORD" OR "AS BUILT" DOCUMENT OR FOR ANY ERRORS OR OMISSIONS THAT MAY HAVE BEEN INCORPORATED INTO IT AS A RESULT OF INCORRECT INFORMATION PROVIDED TO OR BY THE ORIGINATOR OR INFORMATION DERIVED FROM THE "RECORD" OR "AS BUILT" DOCUMENT.
 - THE ORIGINATOR UNDERTAKES TO MAINTAIN A RECORD OF ANY INFORMATION PROVIDED TO OR BY THE ORIGINATOR UNDER WRITTEN PERMISSION OF THE ORIGINATOR.
- DRAWING NOTES:
- COM REGULATIONS 2015
- SIGNIFICANT OR NON-OBVIOUS RISKS AND RISKS WHICH ARE DIFFICULT TO MANAGE ARE IDENTIFIED BY DESIGNERS, REFERENCE SHOULD BE MADE TO COM HAZARD REGISTER.

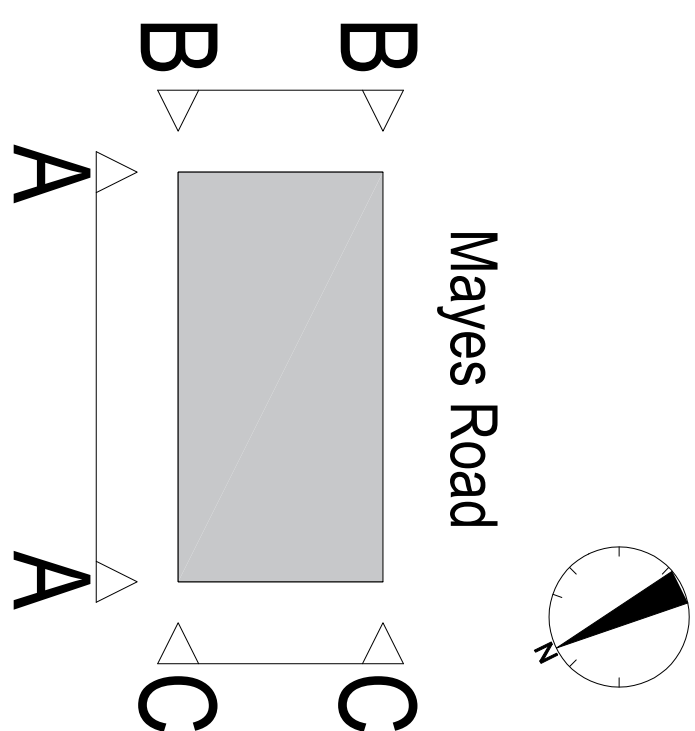

*NOT TO SCALE

REV	DESCRIPTION	DATE	BY	CHKD

ORIGINATOR:

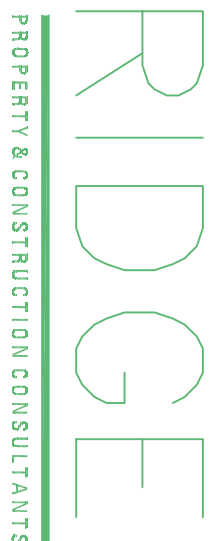

3 VALENTINE PLACE
LONDON, SE1 8BN

TEL: 020 7593 3400
WWW.RIDGE.CO.UK

CLIENT:

LONDON BOROUGH OF HARINGEY

IN ASSOCIATION WITH:

MULALLEY AND CO

PROJECT:
MTC EXTERNAL AND COMMUNALS
13-20 JACK BARNETT WAY
PROPOSED ELEVATION B-B
LONDON, N22 6SZ

TITLE:

MTC EXTERNAL AND COMMUNALS
13-20 JACK BARNETT WAY
PROPOSED ELEVATION B-B

DRAWN BY:	CB	SCALE:	1:50	@	A1
-----------	----	--------	------	---	----

CHECKED BY:	CB	DATE:	06/01/2026
-------------	----	-------	------------

STATUS:

PLANNING

DRAWING No.	PROJECT:	ORG:	ZONE:	LEVEL:	TYPE:	ROLE:	NUMBER:	REV:
5027209	RDG	XX	XX	EL	B	5002		

PROPOSED

- REPLACEMENT OF EXISTING GUTTERING AND DOWN PIPES WITH UPVC GUTTERS AND DOWN PIPES
- CARRY OUT REPAIRS TO TIMBER FACIA BOARDS
- CARRY OUT LOCALISED REPAIRS TO THE ROOF
- RENEW COPING STONES TO THE FRONT AND REAR OF THE ROOF AND TO THE LOWER AND UPPER ROOF LEVELS, MATERIAL TO MATCH EXISTING
- CARRY OUT MASONRY AND BRICK REPAIRS
- REPLACE CASSEMENT WINDOWS AT HOUSE NUMBERS: 14,15, 18 AND 20. TO BE REPLACED WITH TRIPLE-GLAZED, UPVC,
- CASEMENT WINDOWS, PROFILE COLOUR TO MATCH EXISTING
- REPAIR AND REDECORATE ALL PREVIOUSLY PAINTED SECTIONS, INCLUDING MASONRY, METALWORK AND JOINERY
- RENEW DAMAGED SECTIONS OF TIMBER FENCING
- REPOINT, REFACE AND REPAIR DAMAGED SECTIONS OF BRICK BOUNDARY WALLS

ELEVATION B-B
SCALE 1:50

