PROPOSED

- CARRY OUT REPOINTING TO FACADE AND BOUNDARY WALLS THROUGHOUT.
- CARRY OUT REPAIRS TO TO DAMAGED BRICK WORK ON THE FACADE AND BOUNDARY WALLS THROUGHOUT.
- STRIP AND REPLACE CENTRAL FLAT ROOF COVERING WITH LIKE FOR LIKE MATERIAL.
- CARRYOUT LOCALISED REPAIRS TO FAILED LEAD FLASHING DETAILS AND SLIPPED SLATES FROM THE MAIN ROOF LEVEL.
- CARRY OUT TESTING TO SATELLITE DISHED AND REMOVE REDUNDANT UNITS TO FACADES THROUGHOUT.
- REPLACE ALL EXISTING DOUBLE-GLAZED TIMBER-FRAMED CASEMENT WINDOWS AND FULLY GLAZED DOOR UNIT (TO ELEVATION A-A). REPLACE WITH DOUBLE-GLAZED TIMBER CASEMENT UNITS, COLOUR AND TYPE TO MATCH EXISTING. REPLACE FULLY GLAZED TIMBER DOOR (TO ELEVATION A-A) WITH FULLY DOUBLE GLAZED DOOR UNIT.
- RE-LEVEL PAVING SLABS LOCATED TO THE REAR GARDEN.

ELEVATION C-C
SCALE 1:50

0.5 0 0.5 1 1.5 2 2.5
SCALE 1:50 m

DISCLAIMER NOTES:

- THIS DOCUMENT IS COPYRIGHT OF THE ORIGINATOR AND MUST BE TREATED AS CONFIDENTIAL
- THIS DOCUMENT MUST NOT BE ALTERED, REPRODUCED OR DISTRIBUTED WITHOUT PRIOR WRITTEN CONSENT OF THE ORIGINATOR
- THIS DOCUMENT MUST NOT BE ALTERED - THE ORIGINATOR ACCEPTS NO RESPONSIBILITY FOR ANY DISCREPANCIES ARISING AS A RESULT OF THE ORIGINATORS INFORMATION BEING ALTERED BY OTHERS
- ANY DISCREPANCY MUST BE REPORTED TO THE ORIGINATOR
- DO NOT SCALE THIS DOCUMENT - USE FIGURED DIMENSIONS ONLY
- ALL DIMENSIONS MUST BE CHECKED ON SITE PRIOR TO COMMENCEMENT OF ANY RELATED WORKS
- THIS DOCUMENT MUST BE READ IN CONJUNCTION WITH ALL SUPPORTING DOCUMENTS PRODUCED BY THE ORIGINATOR AND OTHER PROJECT DISCIPLINES
- THE ORIGINATOR ACCEPTS NO RESPONSIBILITY FOR THE ACCURACY OF BACKGROUND INFORMATION PRODUCED BY THIRD PARTIES - THIS MUST BE TREATED AS INDICATIVE ONLY
- USERS OF THIS DOCUMENT ARE RESPONSIBLE FOR CHECKING WHICH REVISION IS CURRENT
- THE DOCUMENT STATUS "INFORMATION" OR "PRELIMINARY", INDICATES THAT THIS DRAWING IS FOR REFERENCE PURPOSES ONLY - THE ORIGINATOR WILL ACCEPT NO RESPONSIBILITY FOR THE COMPLETENESS OF INFORMATION UNDER THIS STATUS
- THE DOCUMENT STATUS "RECORD" OR "AS BUILT" HAS BEEN PREPARED, IN PART, BASED UPON INFORMATION FURNISHED BY OTHERS. WHILE THIS INFORMATION IS BELIEVED TO BE RELIABLE, THE ORIGINATOR ASSUMES NO RESPONSIBILITY FOR THE ACCURACY OF THIS "RECORD" OR "AS BUILT" DOCUMENT OR FOR ANY ERRORS OR OMISSIONS THAT MAY HAVE BEEN INCORPORATED INTO IT AS A RESULT OF INCORRECT INFORMATION PROVIDED TO THE ORIGINATOR. THOSE RELYING ON THE "RECORD" OR "AS BUILT" DOCUMENT ARE ADVISED TO OBTAIN INDEPENDENT VERIFICATION OF ITS ACCURACY

DRAWING NOTES:

CDM REGULATIONS 2015
SIGNIFICANT OR NON-OBVIOUS RISKS AND RISKS WHICH ARE DIFFICULT TO MANAGE ARE IDENTIFIED ON THIS DRAWING USING THE FOLLOWING SYMBOL IDENTIFIED TO THE RIGHT WITH BRIEF ACCOMPANYING TEXT. FOR FURTHER DETAILS OF THE RISKS IDENTIFIED BY DESIGNERS, REFERENCE SHOULD BE MADE TO CDM HAZARD REGISTER

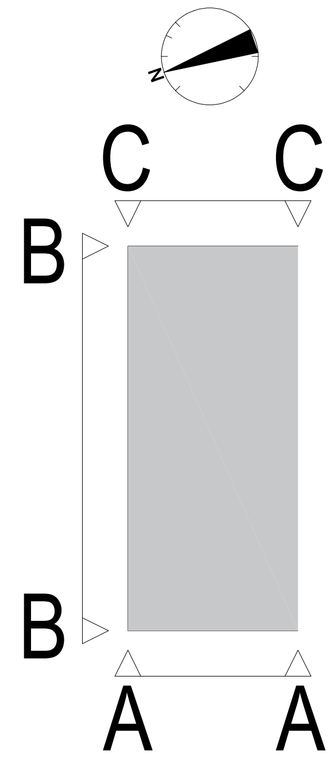

*NOT DRAWN TO SCALE

REV	DESCRIPTION	DATE	BY	CHKD

ORIGINATOR:

RIDGE
PROPERTY & CONSTRUCTION CONSULTANTS

3 VALENTINE PLACE
LONDON, SE1 8QH

TEL: 020 7593 3400

WWW.RIDGE.CO.UK

CLIENT:
LONDON BOROUGH OF HARINGEY

IN ASSOCIATION WITH:
MULALLEY AND CO

PROJECT:
MTC - EXTERNAL AND COMMUNAL
1-7 126 MIDDLE LANE
LONDON, N8 7JP

TITLE:
MTC - EXTERNAL AND COMMUNAL
FLAT 1-7, 126 MIDDLE LANE
PROPOSED ELEVATION - C-C

DRAWN BY:	CB	SCALE:	1:50 @ A1
CHECKED BY:	CB	DATE:	06/01/2025

STATUS:
PLANNING

DRAWING No:

PROJECT:	ORG:	ZONE:	LEVEL:	TYPE:	ROLE:	NUMBER:	REV:
5027209	RDG	XX	XX	EL	B	5003	