


Adams Mews, Truro Road, London N22 8EX
Proposed Vehicular Access Barrier

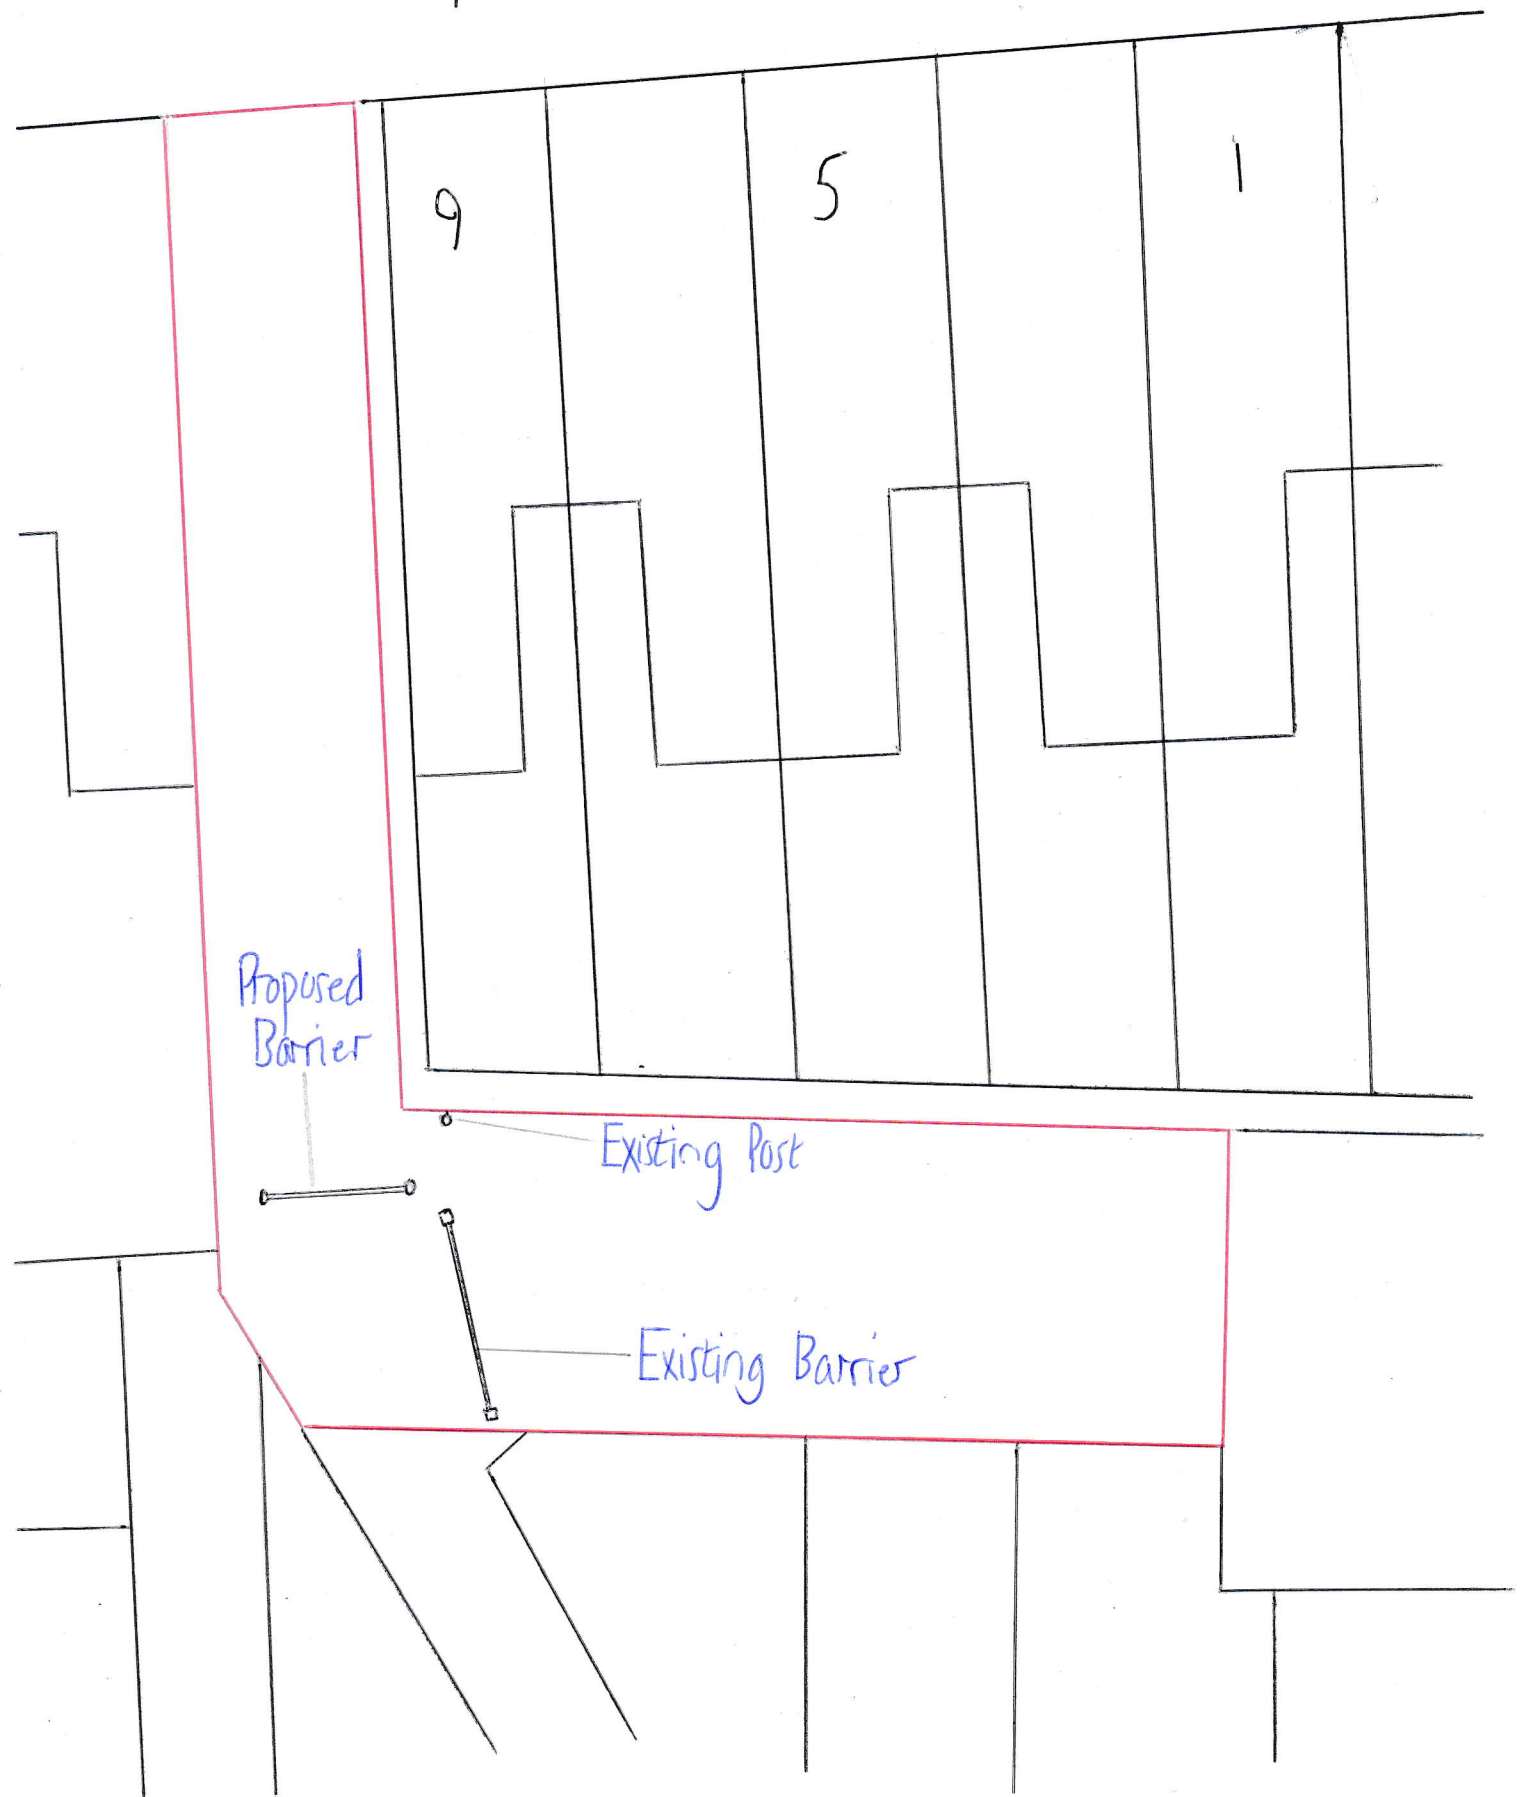

Scale: 1:200

Proposed Block Plan

0 2 4 6
metres