
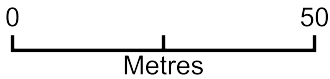


5 Spencer Road

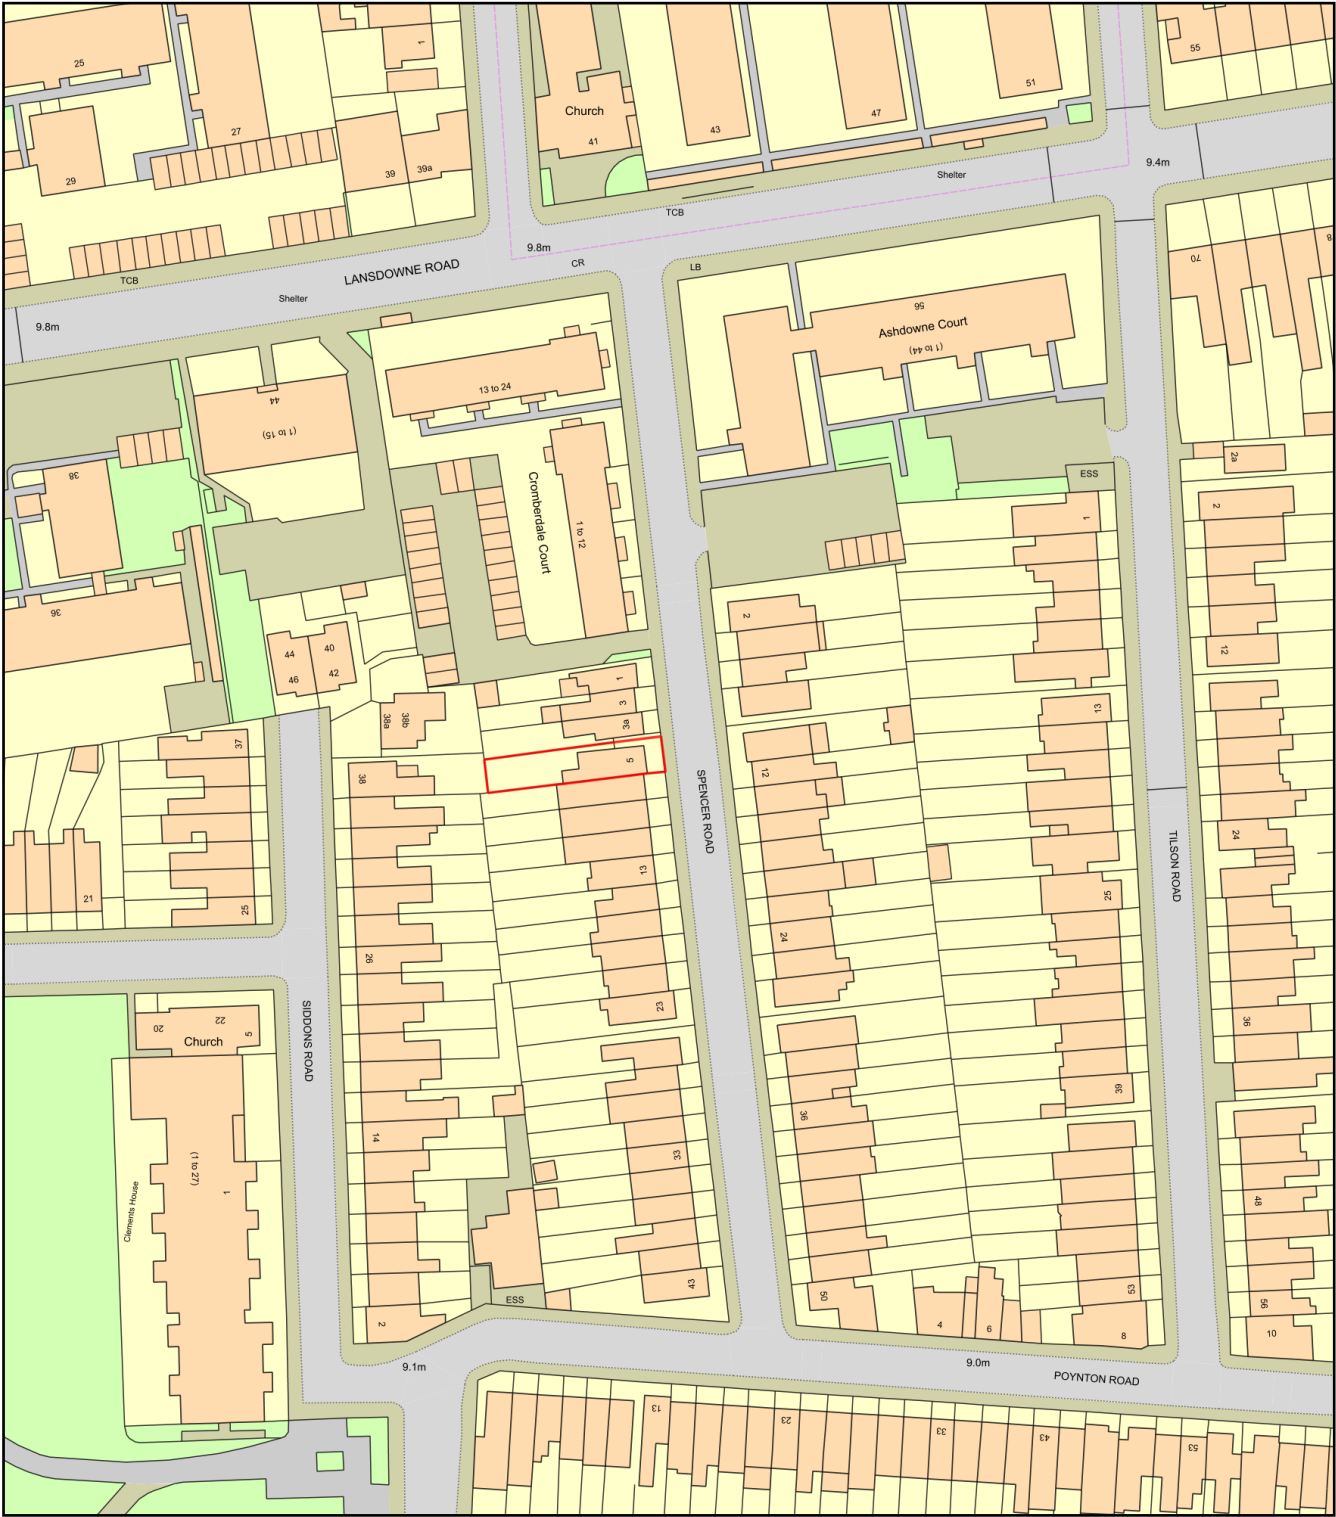

Plan Produced for: Angela Constetsos
Date Produced: 20 Jan 2026
Plan Reference Number: TQRQM26020165420776
Scale: 1:1250 @ A4