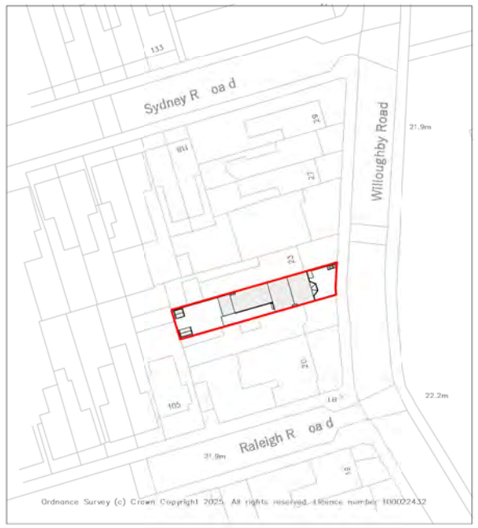

1 OS MAP

1 : 1250

0 25m 50m 100m

SCALE 1:1250

Property Boundary

Property Boundary Area= 207.958 sqm

Property G.I.A= Ground Floor Flat : 75.867 sqm

First Floor Flat : 70.664 sqm

2 Location Plan

1 : 200

0 1m 5m 10m 20m

Notes.
Contractors must verify all dimensions at the site before comencing any work.
No constrcution work before Building Control approval and structural engineer confirmation.
Any discrepancies to be reported to Gridline.
All drawings are to be read in conjunction with all relevant drawings and specifications.

Project No.S

REV	DATE	DESCRIPTION	BY	CH

PROJECT TITLE
22 Willoughby Road Ground Floor Flat
Haringey
N8 0JE

DRAWING TITLE
OS MAP/ LOCATION PLAN

DATE	Project No.	DRAWING No.	SCALE @ A3	Drawn by:
December 2025	10840	PR - L001	As Indicated	Maryam

PLANNING SERVICES
Unit 9b,The High Cross Centre,
Fountayne Rd,
N154BE
TEL: 020 8802 3480
www.samplanning.co.uk

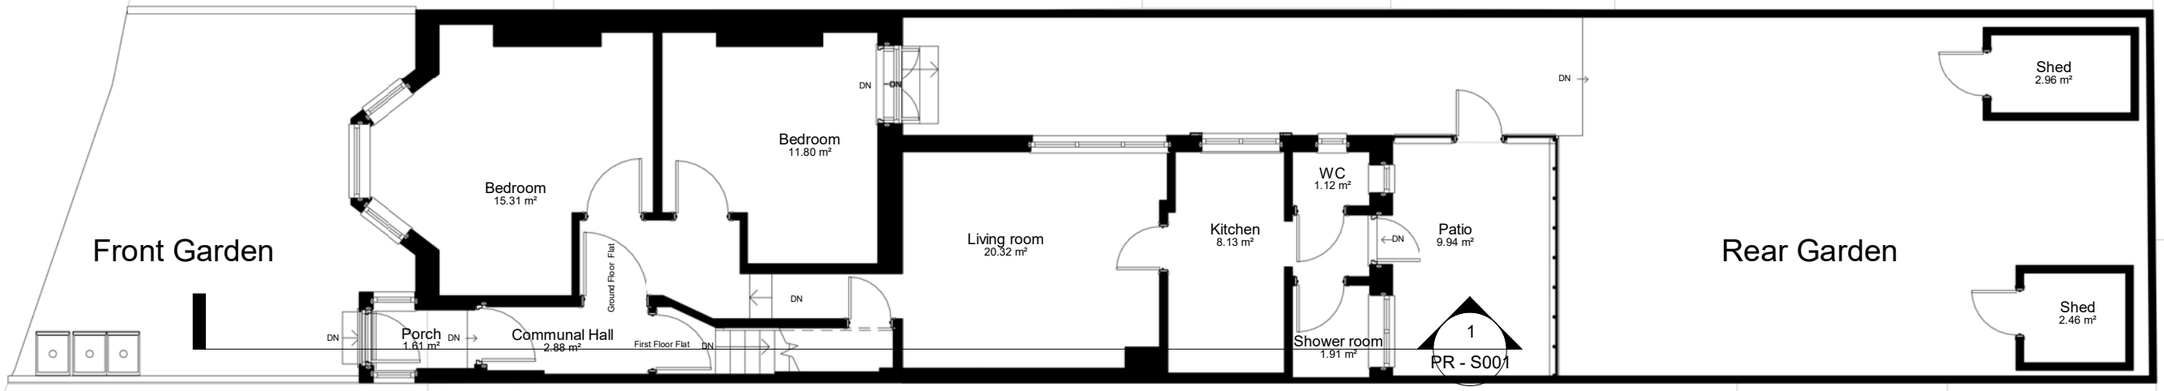

Notes.
Contractors must verify all dimensions at the site before comencing any work.
No constrcution work before Building Control approval and structural engineer confirmation.
Any discrepancies to be reported to Gridline.
All drawings are to be read in conjunction with all relevant drawings and specifications.

Project No.S

REV	DATE	DESCRIPTION	BY	CH

PROJECT TITLE
22 Willoughby Road Ground Floor Flat
Haringey
N8 0JE

DRAWING TITLE
Proposed Ground Floor Plan

DATE	Project No.	DRAWING No.	SCALE @ A3	Drawn by:
December 2025	10840	PR - P001	1 : 100	Maryam

PLANNING SERVICES
Unit 9b,The High Cross Centre,
Fountayne Rd,
N154BE
TEL: 020 8802 3480
www.samplanning.co.uk

Notes.
Contractors must verify all dimensions at the site before comencing any work.
No constrcution work before Building Control approval and structural engineer confirmation.
Any discrepancies to be reported to Gridline.
All drawings are to be read in conjunction with all relevant drawings and specifications.

Project No.S

REV	DATE	DESCRIPTION	BY	CH

PROJECT TITLE
22 Willoughby Road Ground Floor Flat
Haringey
N8 0JE

DATE	Project No.
December 2025	10840

DRAWING TITLE
Proposed First Floor Plan

DRAWING No.	SCALE @ A3	Drawn by:
PR - P002	1 : 100	Maryam

PLANNING SERVICES
Unit 9b,The High Cross Centre,
Fountayne Rd,
N154BE
TEL: 020 8802 3480
www.samplanning.co.uk

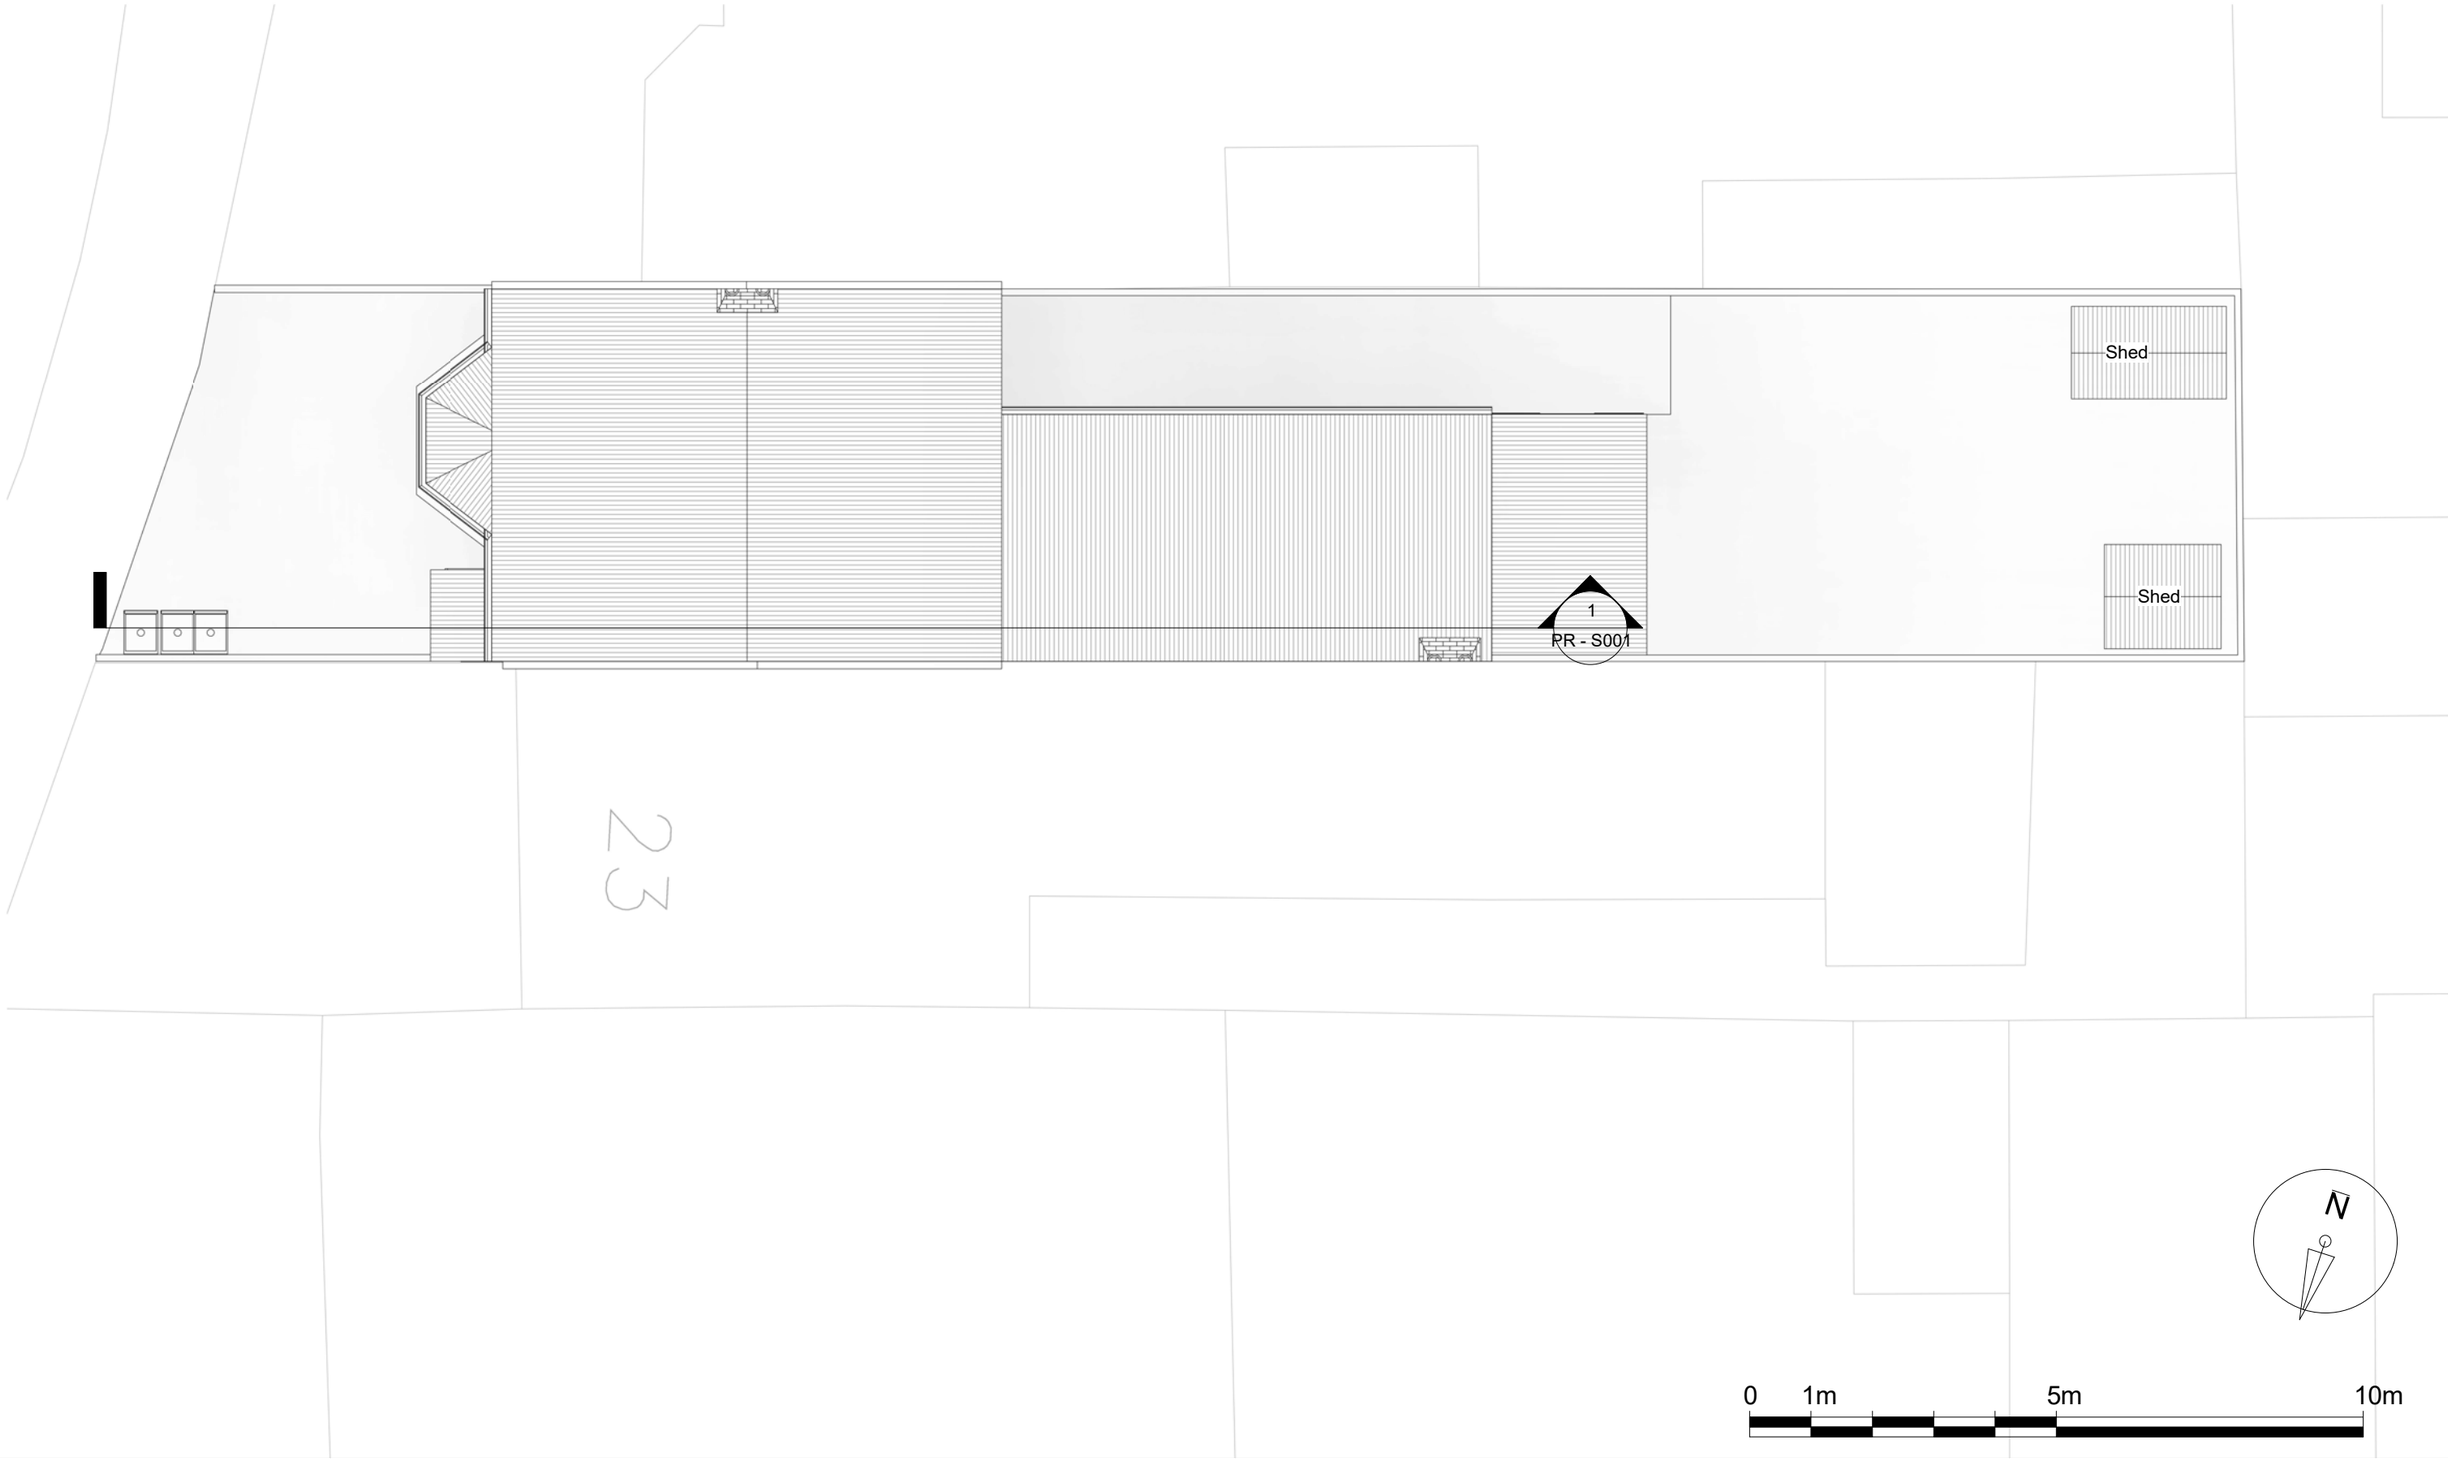

Notes.
Contractors must verify all dimensions at the site before comencing any work.
No constrcution work before Building Control approval and structural engineer confirmation.
Any discrepancies to be reported to Gridline.
All drawings are to be read in conjunction with all relevant drawings and specifications.

Project No.S

REV	DATE	DESCRIPTION	BY	CH

PROJECT TITLE
22 Willoughby Road Ground Floor Flat
Haringey
N8 0JE

DRAWING TITLE
Proposed Roof Plan

DATE	Project No.	DRAWING No.	SCALE @ A3	Drawn by:
December 2025	10840	PR - P003	1 : 100	Maryam

PLANNING SERVICES
Unit 9b,The High Cross Centre,
Fountayne Rd,
N154BE
TEL: 020 8802 3480
www.samplanning.co.uk

1 Front Elevation
1 : 100

2 Rear Elevation
1 : 100

0 1m 5m 10m

Notes.
Contractors must verify all dimensions at thesite before comencing any work.
No constrcution work before Building Control approval and structural engineer confirmation.
Any discrepancies to be reported to Gridline.
All drawings are to be read in conjunction with all relevant drawings and specifications.
The Drawings Are For Planning Purposes only

Project No.S

REV	DATE	DESCRIPTION	BY	CH

PROJECT TITLE
22 Willoughby Road Ground Floor Flat
Haringey
N8 0JE

DRAWING TITLE
Proposed Front and Rear Elevations

DATE	Project No.	DRAWING No.	SCALE @ A3	Drawn by:
December 2025	10840	PR - E001	1 : 100	Maryam

PLANNING SERVICES
Unit 9b,The High Cross Centre,
Fountayne Rd,
N154BE
TEL: 020 8802 3480
www.samplanning.co.uk

0 1m 5m 10m

Notes.
Contractors must verify all dimensions at thesite before comencing any work.
No constrcution work before Building Control approval and structural engineer confirmation.
Any discrepancies to be reported to Gridline.
All drawings are to be read in conjunction with all relevant drawings and specifications.
The Drawings Are For Planning Purposes only

Project No.S

REV	DATE	DESCRIPTION	BY	CH

PROJECT TITLE
22 Willoughby Road Ground Floor Flat
Haringey
N8 0JE

DRAWING TITLE
Proposed Side Elevation

DATE	Project No.	DRAWING No.	SCALE @ A3	Drawn by:
December 2025	10840	PR - E002	1 : 100	Maryam

PLANNING SERVICES
Unit 9b,The High Cross Centre,
Fountayne Rd,
N154BE
TEL: 020 8802 3480
www.samplanning.co.uk

0 1m 5m 10m

Notes.
Contractors must verify all dimensions at thesite before comencing any work.
No constrcution work before Building Control approval and structural engineer confirmation.
Any discrepancies to be reported to Gridline.
All drawings are to be read in conjunction with all relevant drawings and specifications.
The Drawings Are For Planning Purposes only

Project No.S

REV	DATE	DESCRIPTION	BY	CH

PROJECT TITLE
22 Willoughby Road Ground Floor Flat
Haringey
N8 0JE

DRAWING TITLE
Proposed Section

DATE	Project No.	DRAWING No.	SCALE @ A3	Drawn by:
December 2025	10840	PR - S001	1 : 100	Maryam

PLANNING SERVICES
Unit 9b,The High Cross Centre,
Fountayne Rd,
N154BE
TEL: 020 8802 3480
www.samplanning.co.uk

1 Front Elevation

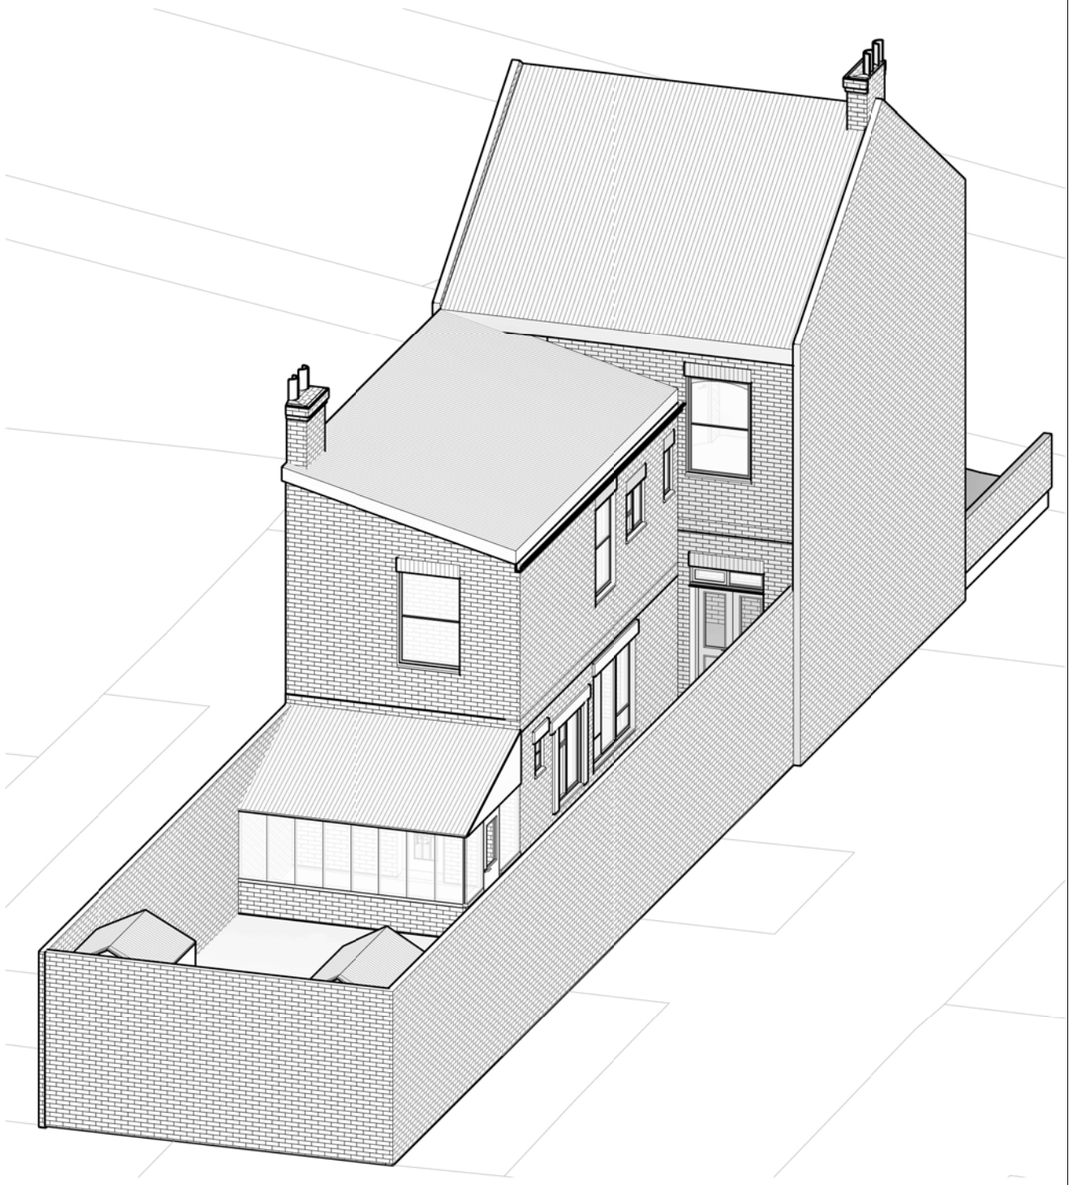

2 Rear Elevation

Notes.
Contractors must verify all dimensions at the site before comencing any work.
No constrcution work before Building Control approval and structural engineer confirmation.
Any discrepancies to be reported to Gridline.
All drawings are to be read in conjunction with all relevant drawings and specifications.

Project No.S

REV	DATE	DESCRIPTION	BY	CH

PROJECT TITLE
22 Willoughby Road Ground Floor Flat
Haringey
N8 0JE

DRAWING TITLE
Proposed 3D Front and Rear Elevations

DATE	Project No.	DRAWING No.	SCALE @ A3	Drawn by:
December 2025	10840	PR - PE001		Maryam

PLANNING SERVICES
Unit 9b,The High Cross Centre,
Fountayne Rd,
N154BE
TEL: 020 8802 3480
www.samplanning.co.uk