Ordnance Survey (c) Crown Copyright 2025. All rights reserved. Licence number 100022432

1 OS Map

1 : 1250

0 25m 50m 100m

Propoerty Boundry 115.73 SQM

0 1m 5m 10m 20m

N

NOTES.

THE DRAWINGS ARE FOR PLANNING PURPOSES ONLY.

CONTRACTORS MUST VERIFY ALL DIMENSIONS AT THE SITE BEFORE COMMENCING ANY WORK.

NO CONSTRUCTION WORK BEFORE BUILDING CONTROL APPROVAL AND STRUCTURAL ENGINEER CONFIRMATION.

ALL DRAWINGS ARE TO BE READ IN CONJUNCTION WITH ALL RELEVANT DRAWINGS AND SPECIFICATIONS.

Rev	Description	Date

PROJECT TITLE

123 Plevna Crescent N15 6DY

DRAWING TITLE

Existing Location Plan & OS Map

Date

08/06/2025

DRWAING NUMBER

EX - L001

Scale (@ A3)

As indicated

EXPRO

YOUR PLANNING EXPERTS

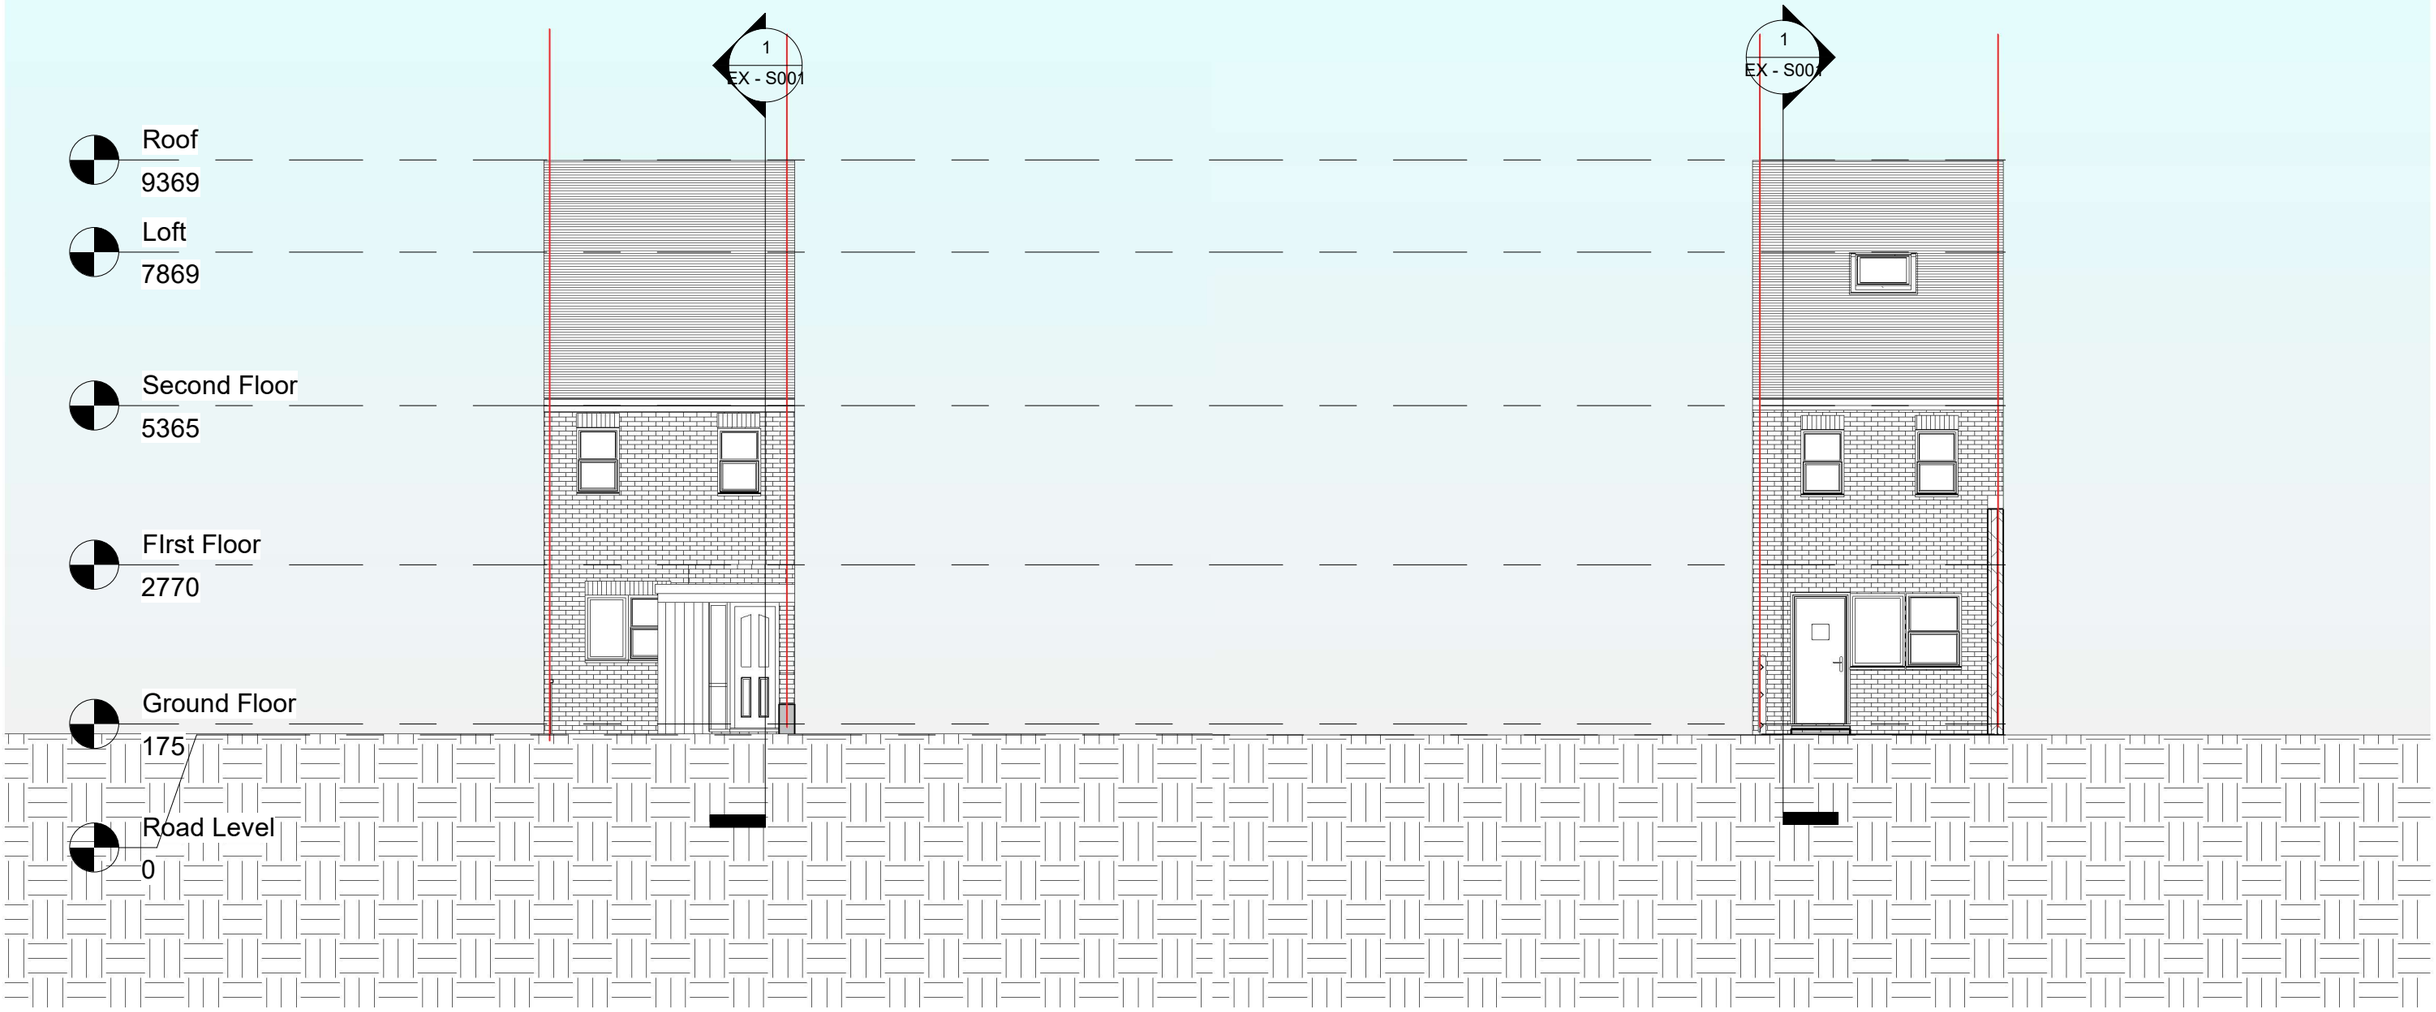

1 **Front**
1 : 100

2 **Rear**
1 : 100

0 1m 5m 10m

NOTES.

THE DRAWINGS ARE FOR PLANNING PURPOSES ONLY.

CONTRACTORS MUST VERIFY ALL DIMENSIONS AT THE SITE BEFORE COMMENCING ANY WORK.

NO CONSTRUCTION WORK BEFORE BUILDING CONTROL APPROVAL AND STRUCTURAL ENGINEER CONFIRMATION.

ALL DRAWINGS ARE TO BE READ IN CONJUNCTION WITH ALL RELEVANT DRAWINGS AND SPECIFICATIONS.

Rev	Description	Date

PROJECT TITLE
123 Plevna Crescent N15 6DY

DRAWING TITLE
Existing Front & Rear Elevations

Date
08/06/2025

DRWAING NUMBER
EX - E001

Scale (@ A3)
1 : 100

EXPRO
YOUR PLANNING EXPERTS

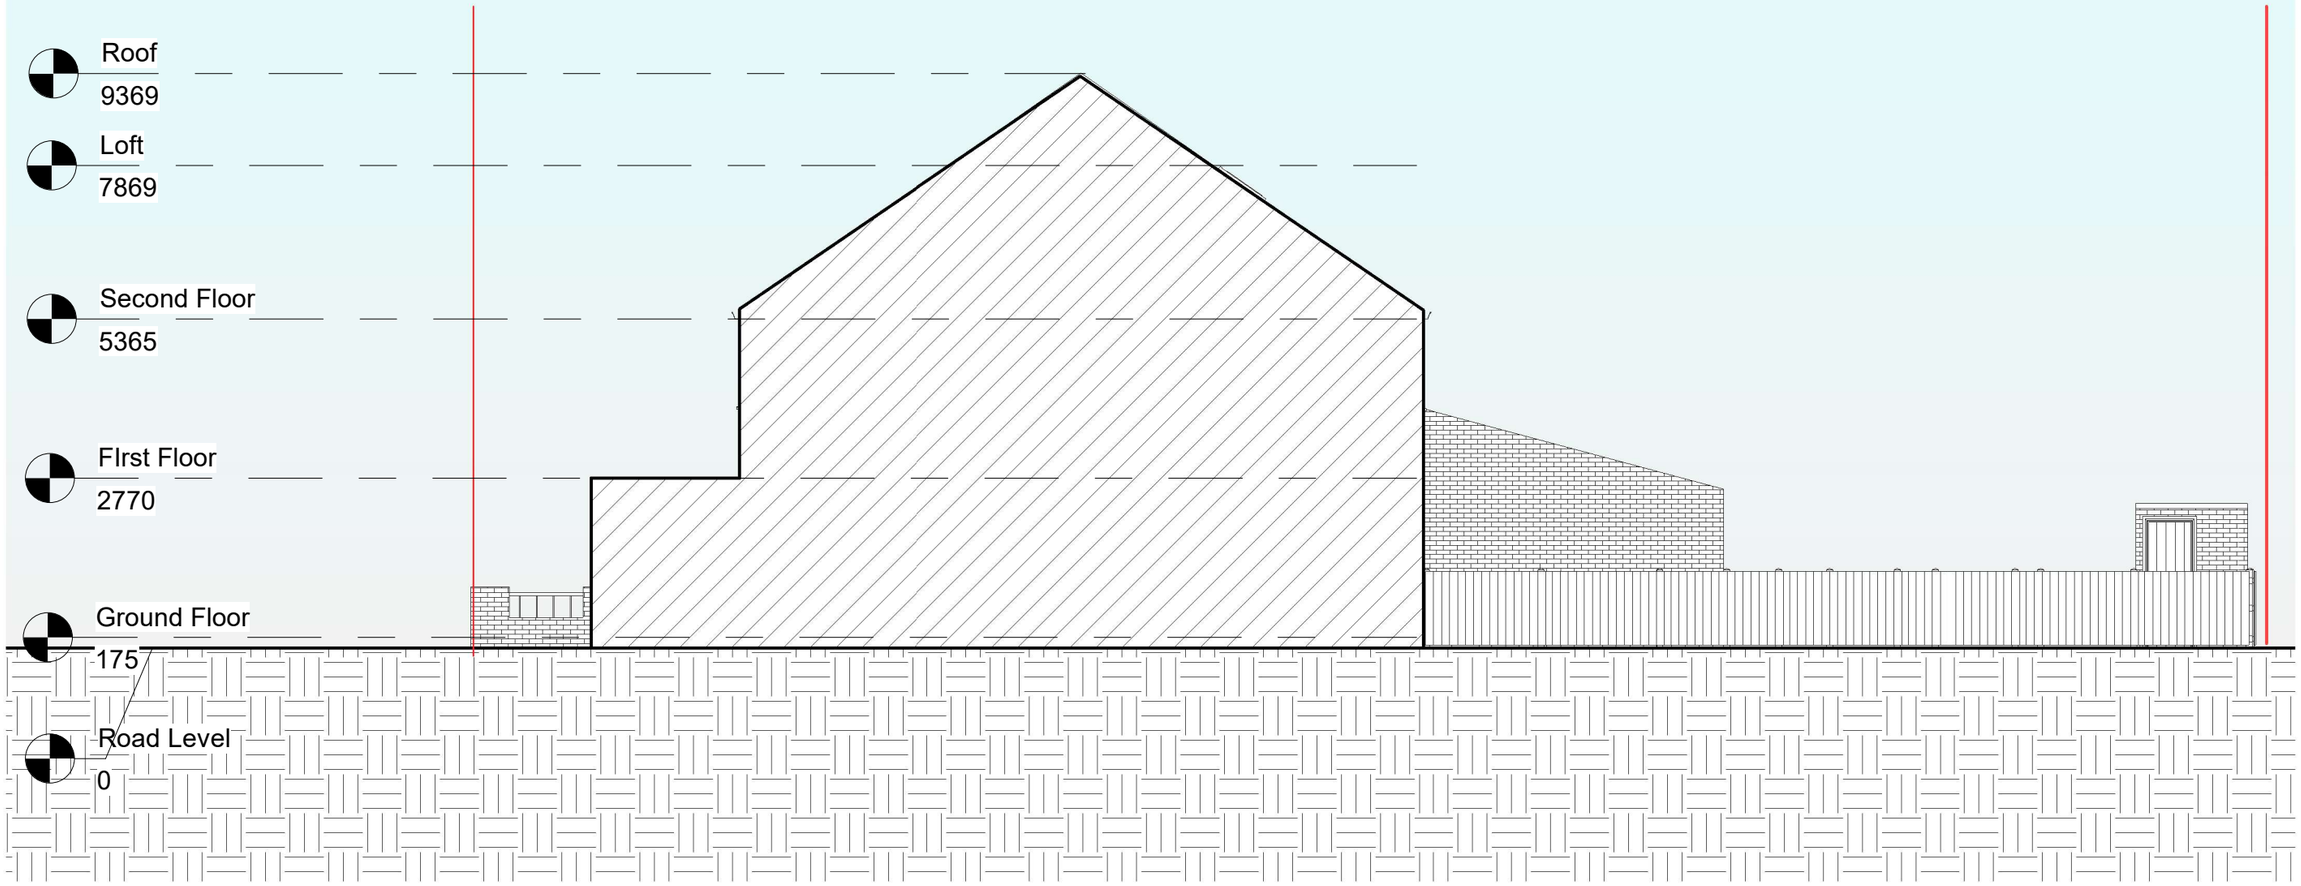

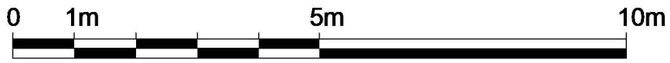

NOTES.

THE DRAWINGS ARE FOR PLANNING PURPOSES ONLY.

CONTRACTORS MUST VERIFY ALL DIMENSIONS AT THE SITE BEFORE COMMENCING ANY WORK.

NO CONSTRUCTION WORK BEFORE BUILDING CONTROL APPROVAL AND STRUCTURAL ENGINEER CONFIRMATION.

ALL DRAWINGS ARE TO BE READ IN CONJUNCTION WITH ALL RELEVANT DRAWINGS AND SPECIFICATIONS.

Rev	Description	Date

PROJECT TITLE

123 Plevna Crescent N15 6DY

DRAWING TITLE

Existing Side Elevation

Date

08/06/2025

DRWAING NUMBER

EX - E002

Scale (@ A3)

1 : 100

EXPRO
YOUR PLANNING EXPERTS

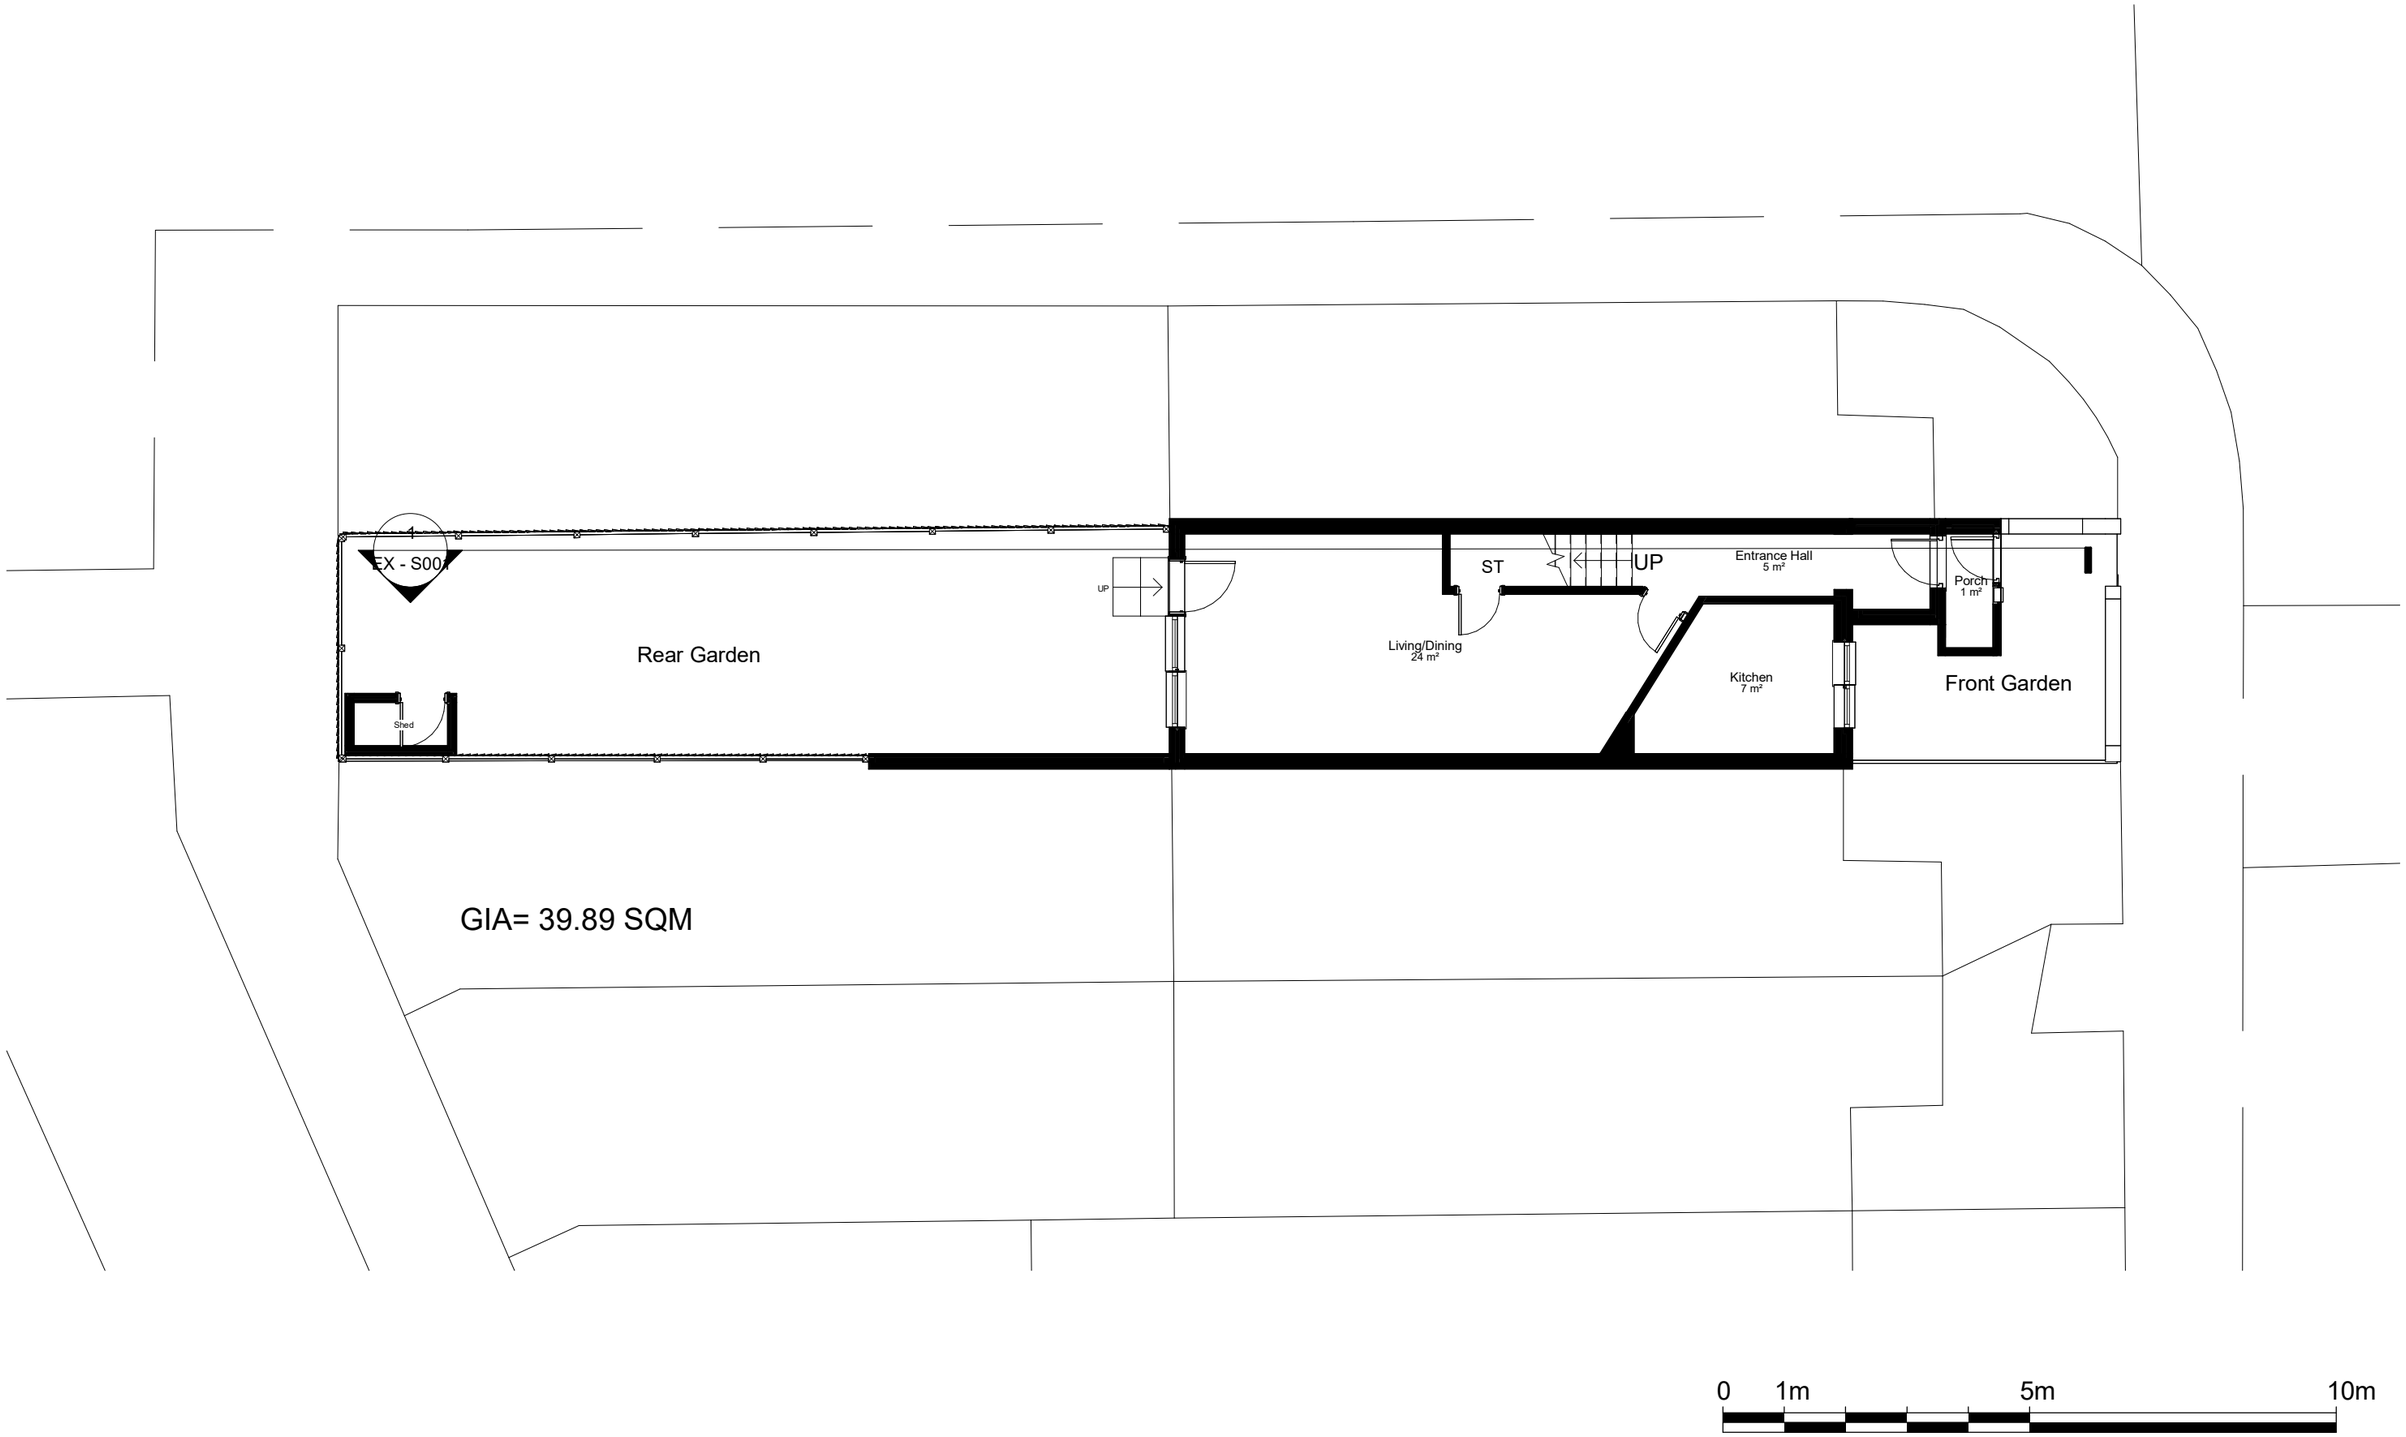

NOTES.

THE DRAWINGS ARE FOR PLANNING PURPOSES ONLY.

CONTRACTORS MUST VERIFY ALL DIMENSIONS AT THE SITE BEFORE COMMENCING ANY WORK.

NO CONSTRUCTION WORK BEFORE BUILDING CONTROL APPROVAL AND STRUCTURAL ENGINEER CONFIRMATION.

ALL DRAWINGS ARE TO BE READ IN CONJUNCTION WITH ALL RELEVANT DRAWINGS AND SPECIFICATIONS.

Rev	Description	Date

PROJECT TITLE

123 Plevna Crescent N15 6DY

DRAWING TITLE

Existing Ground Floor

Date

08/06/2025

DRWAING NUMBER

EX - P001

Scale (@ A3)

1 : 100

EXPRO

YOUR PLANNING EXPERTS

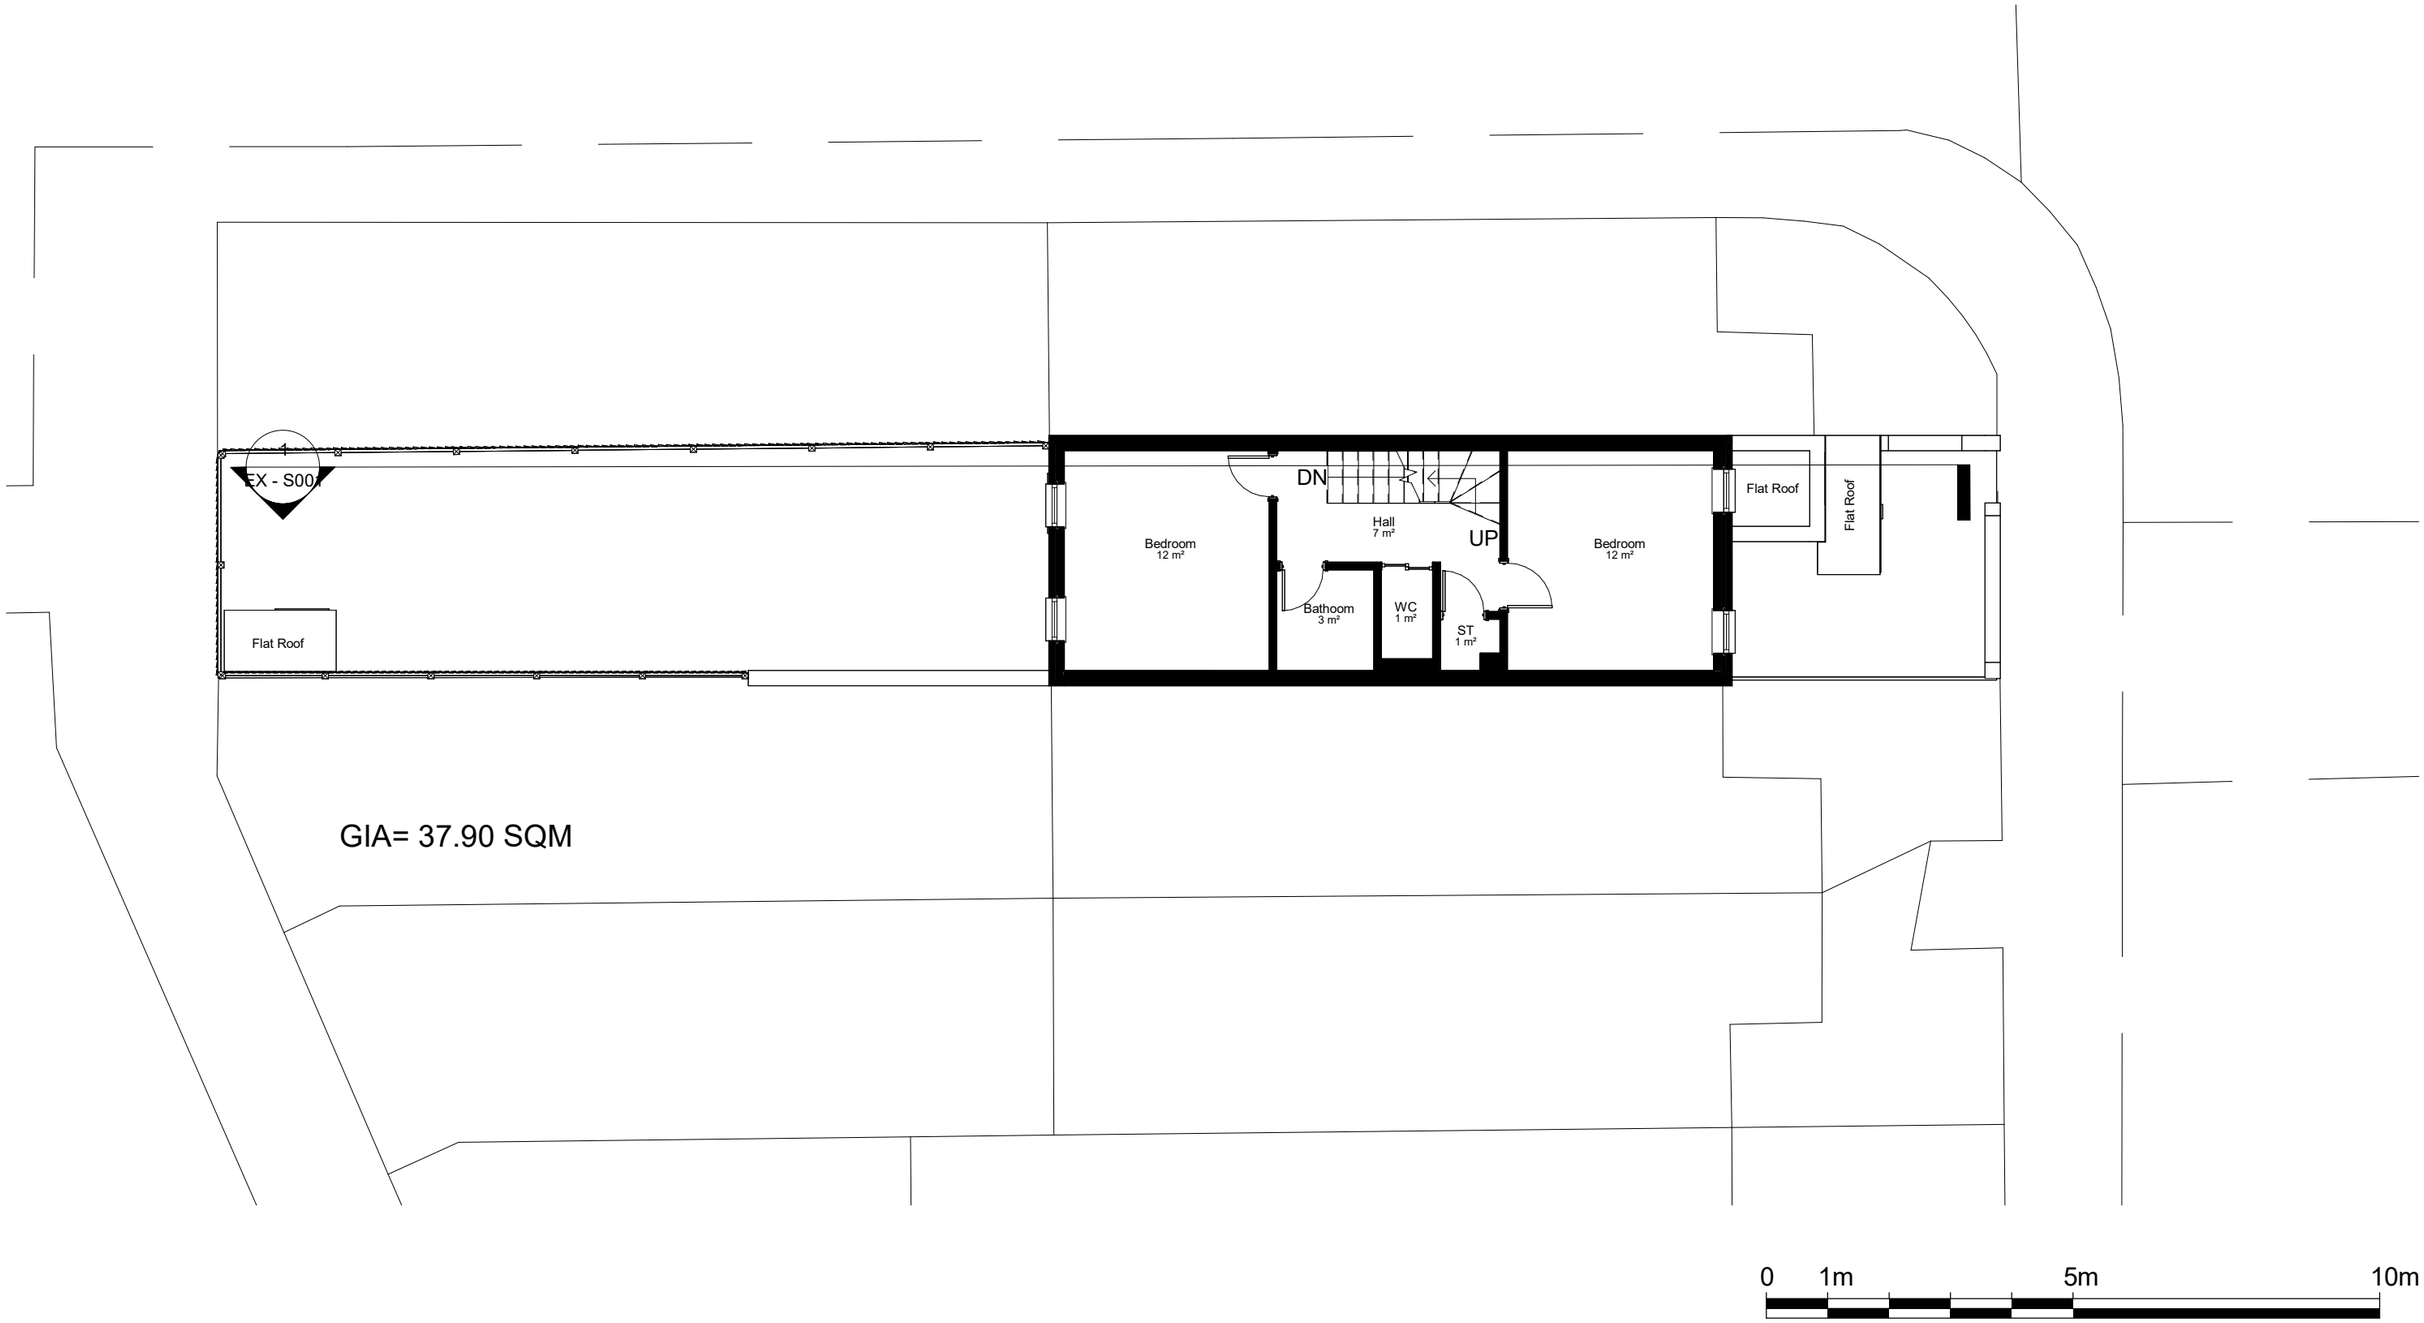

NOTES.

THE DRAWINGS ARE FOR PLANNING PURPOSES ONLY.

CONTRACTORS MUST VERIFY ALL DIMENSIONS AT THE SITE BEFORE COMMENCING ANY WORK.

NO CONSTRUCTION WORK BEFORE BUILDING CONTROL APPROVAL AND STRUCTURAL ENGINEER CONFIRMATION.

ALL DRAWINGS ARE TO BE READ IN CONJUNCTION WITH ALL RELEVANT DRAWINGS AND SPECIFICATIONS.

Rev	Description	Date

PROJECT TITLE

123 Plevna Crescent N15 6DY

DRAWING TITLE

Existing First Floor

Date

08/06/2025

DRWAING NUMBER

EX - P002

Scale (@ A3)

1 : 100

EXPRO
YOUR PLANNING EXPERTS

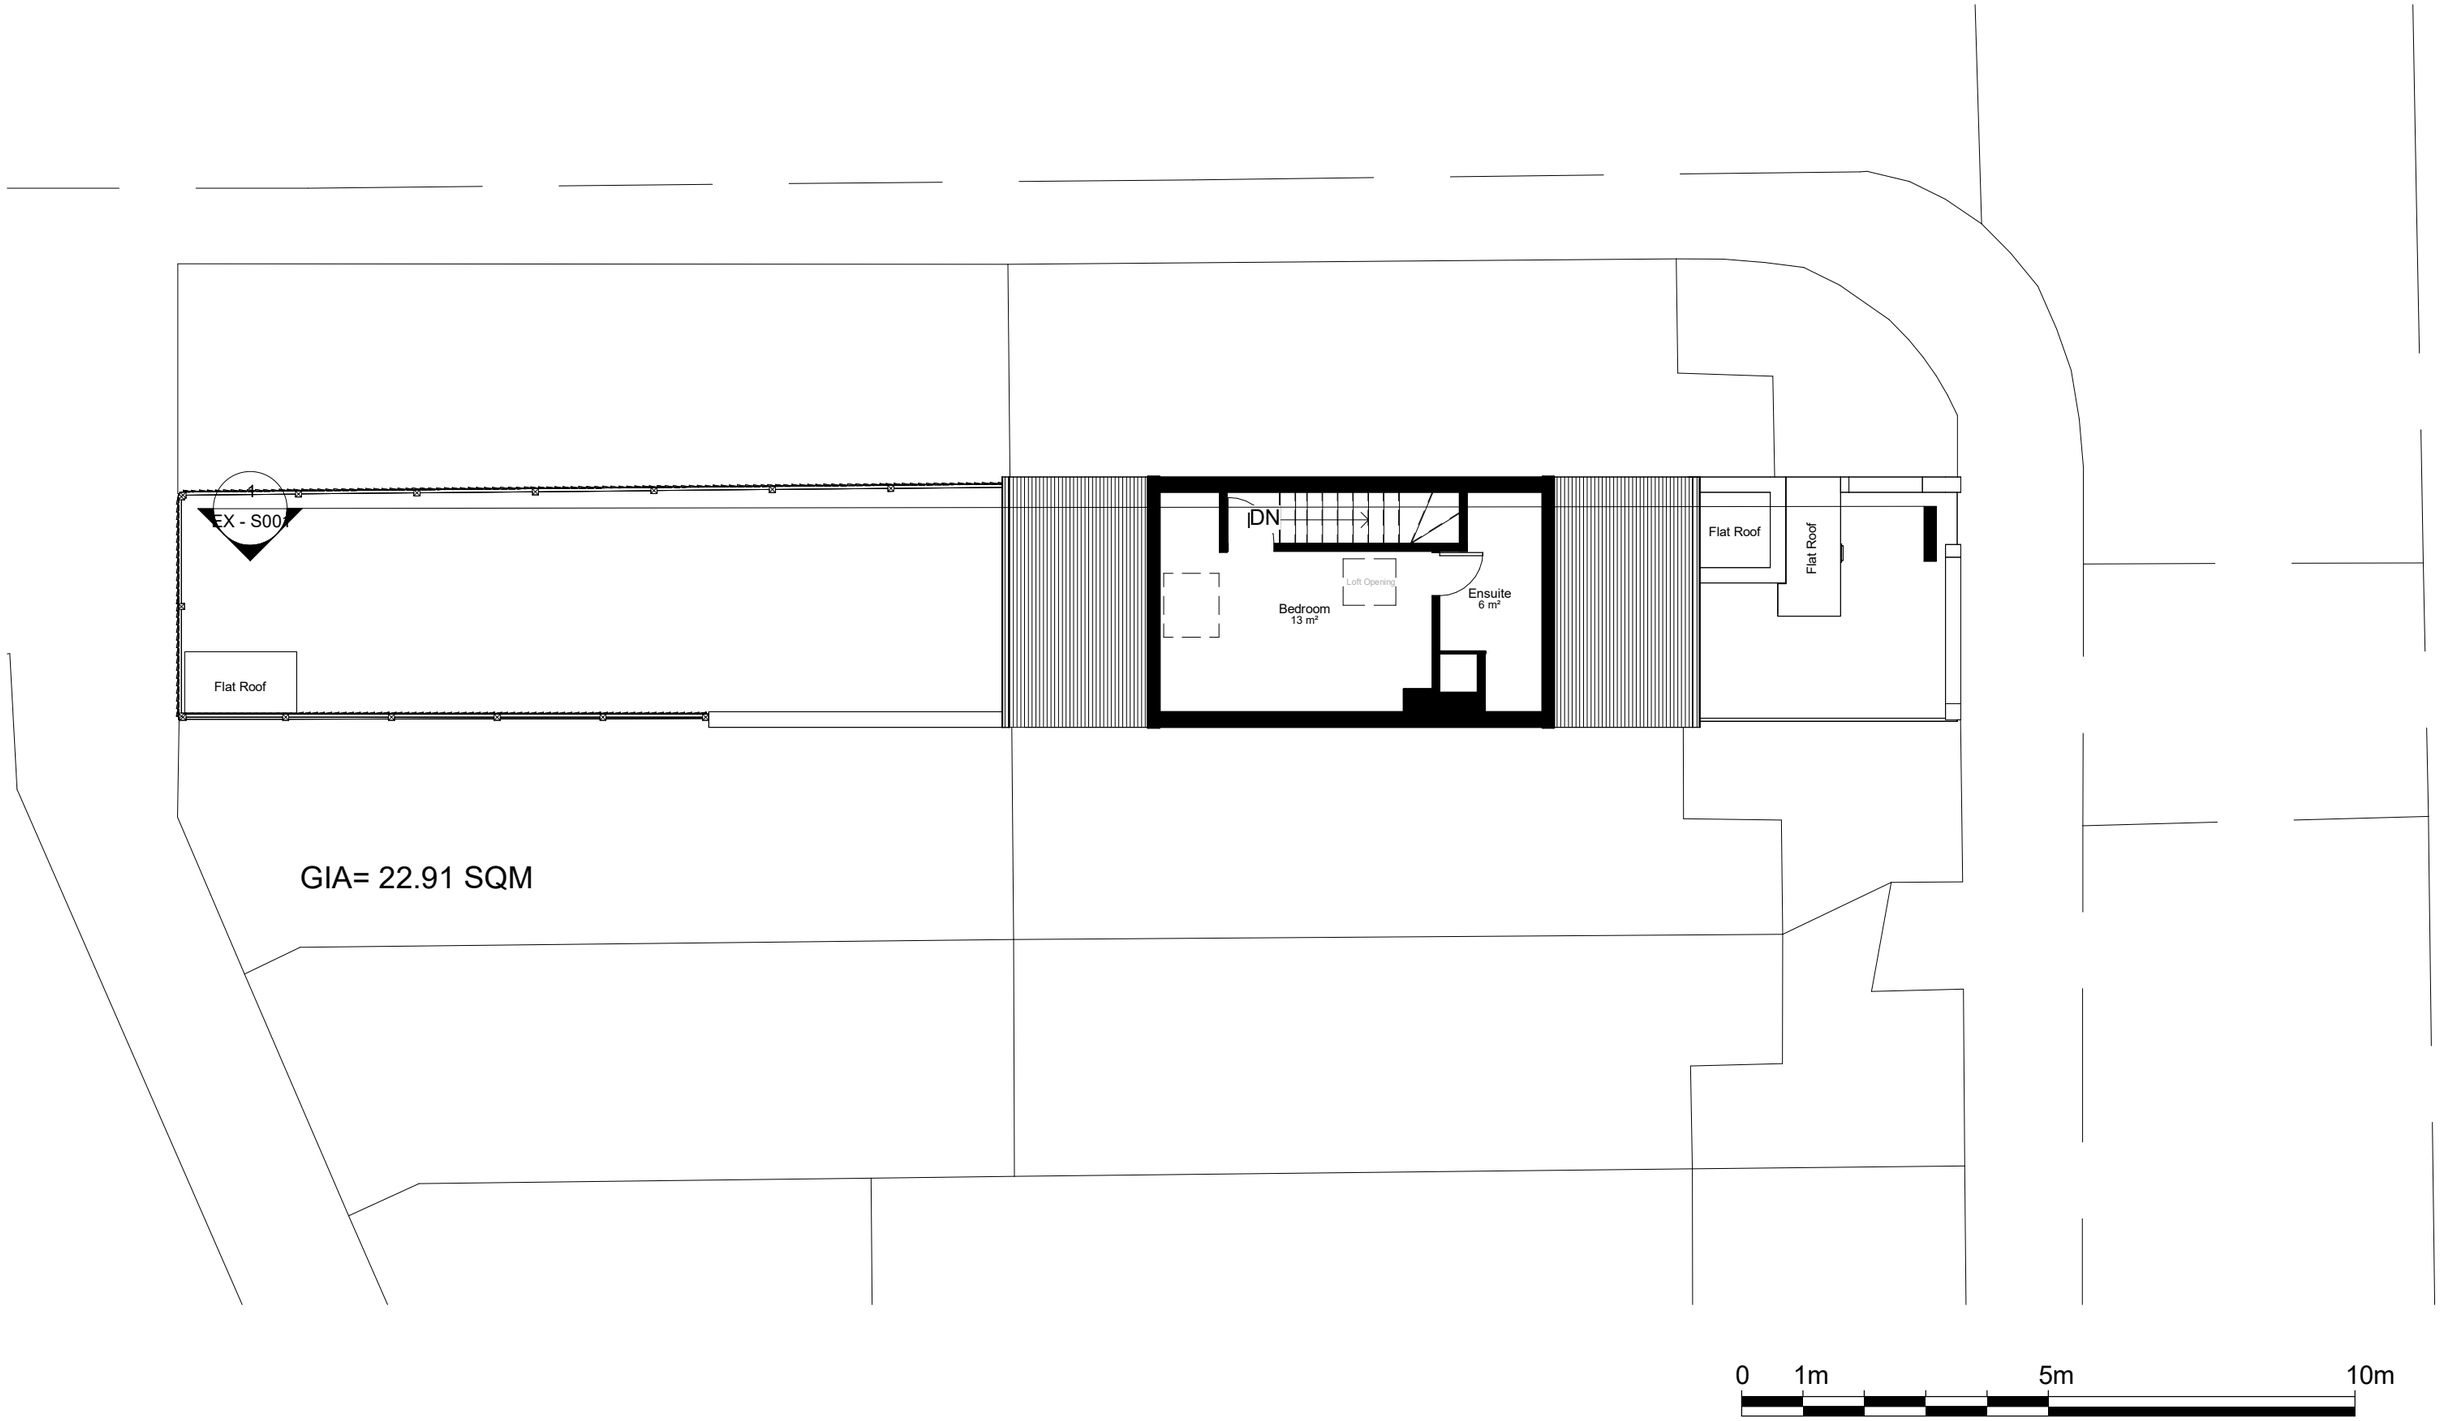

NOTES.

THE DRAWINGS ARE FOR PLANNING PURPOSES ONLY.

CONTRACTORS MUST VERIFY ALL DIMENSIONS AT THE SITE BEFORE COMMENCING ANY WORK.

NO CONSTRUCTION WORK BEFORE BUILDING CONTROL APPROVAL AND STRUCTURAL ENGINEER CONFIRMATION.

ALL DRAWINGS ARE TO BE READ IN CONJUNCTION WITH ALL RELEVANT DRAWINGS AND SPECIFICATIONS.

Rev	Description	Date

PROJECT TITLE

123 Plevna Crescent N15 6DY

DRAWING TITLE

Existing Second Floor

Date

08/06/2025

DRWAING NUMBER

EX - P003

Scale (@ A3)

1 : 100

EXPRO

YOUR PLANNING EXPERTS

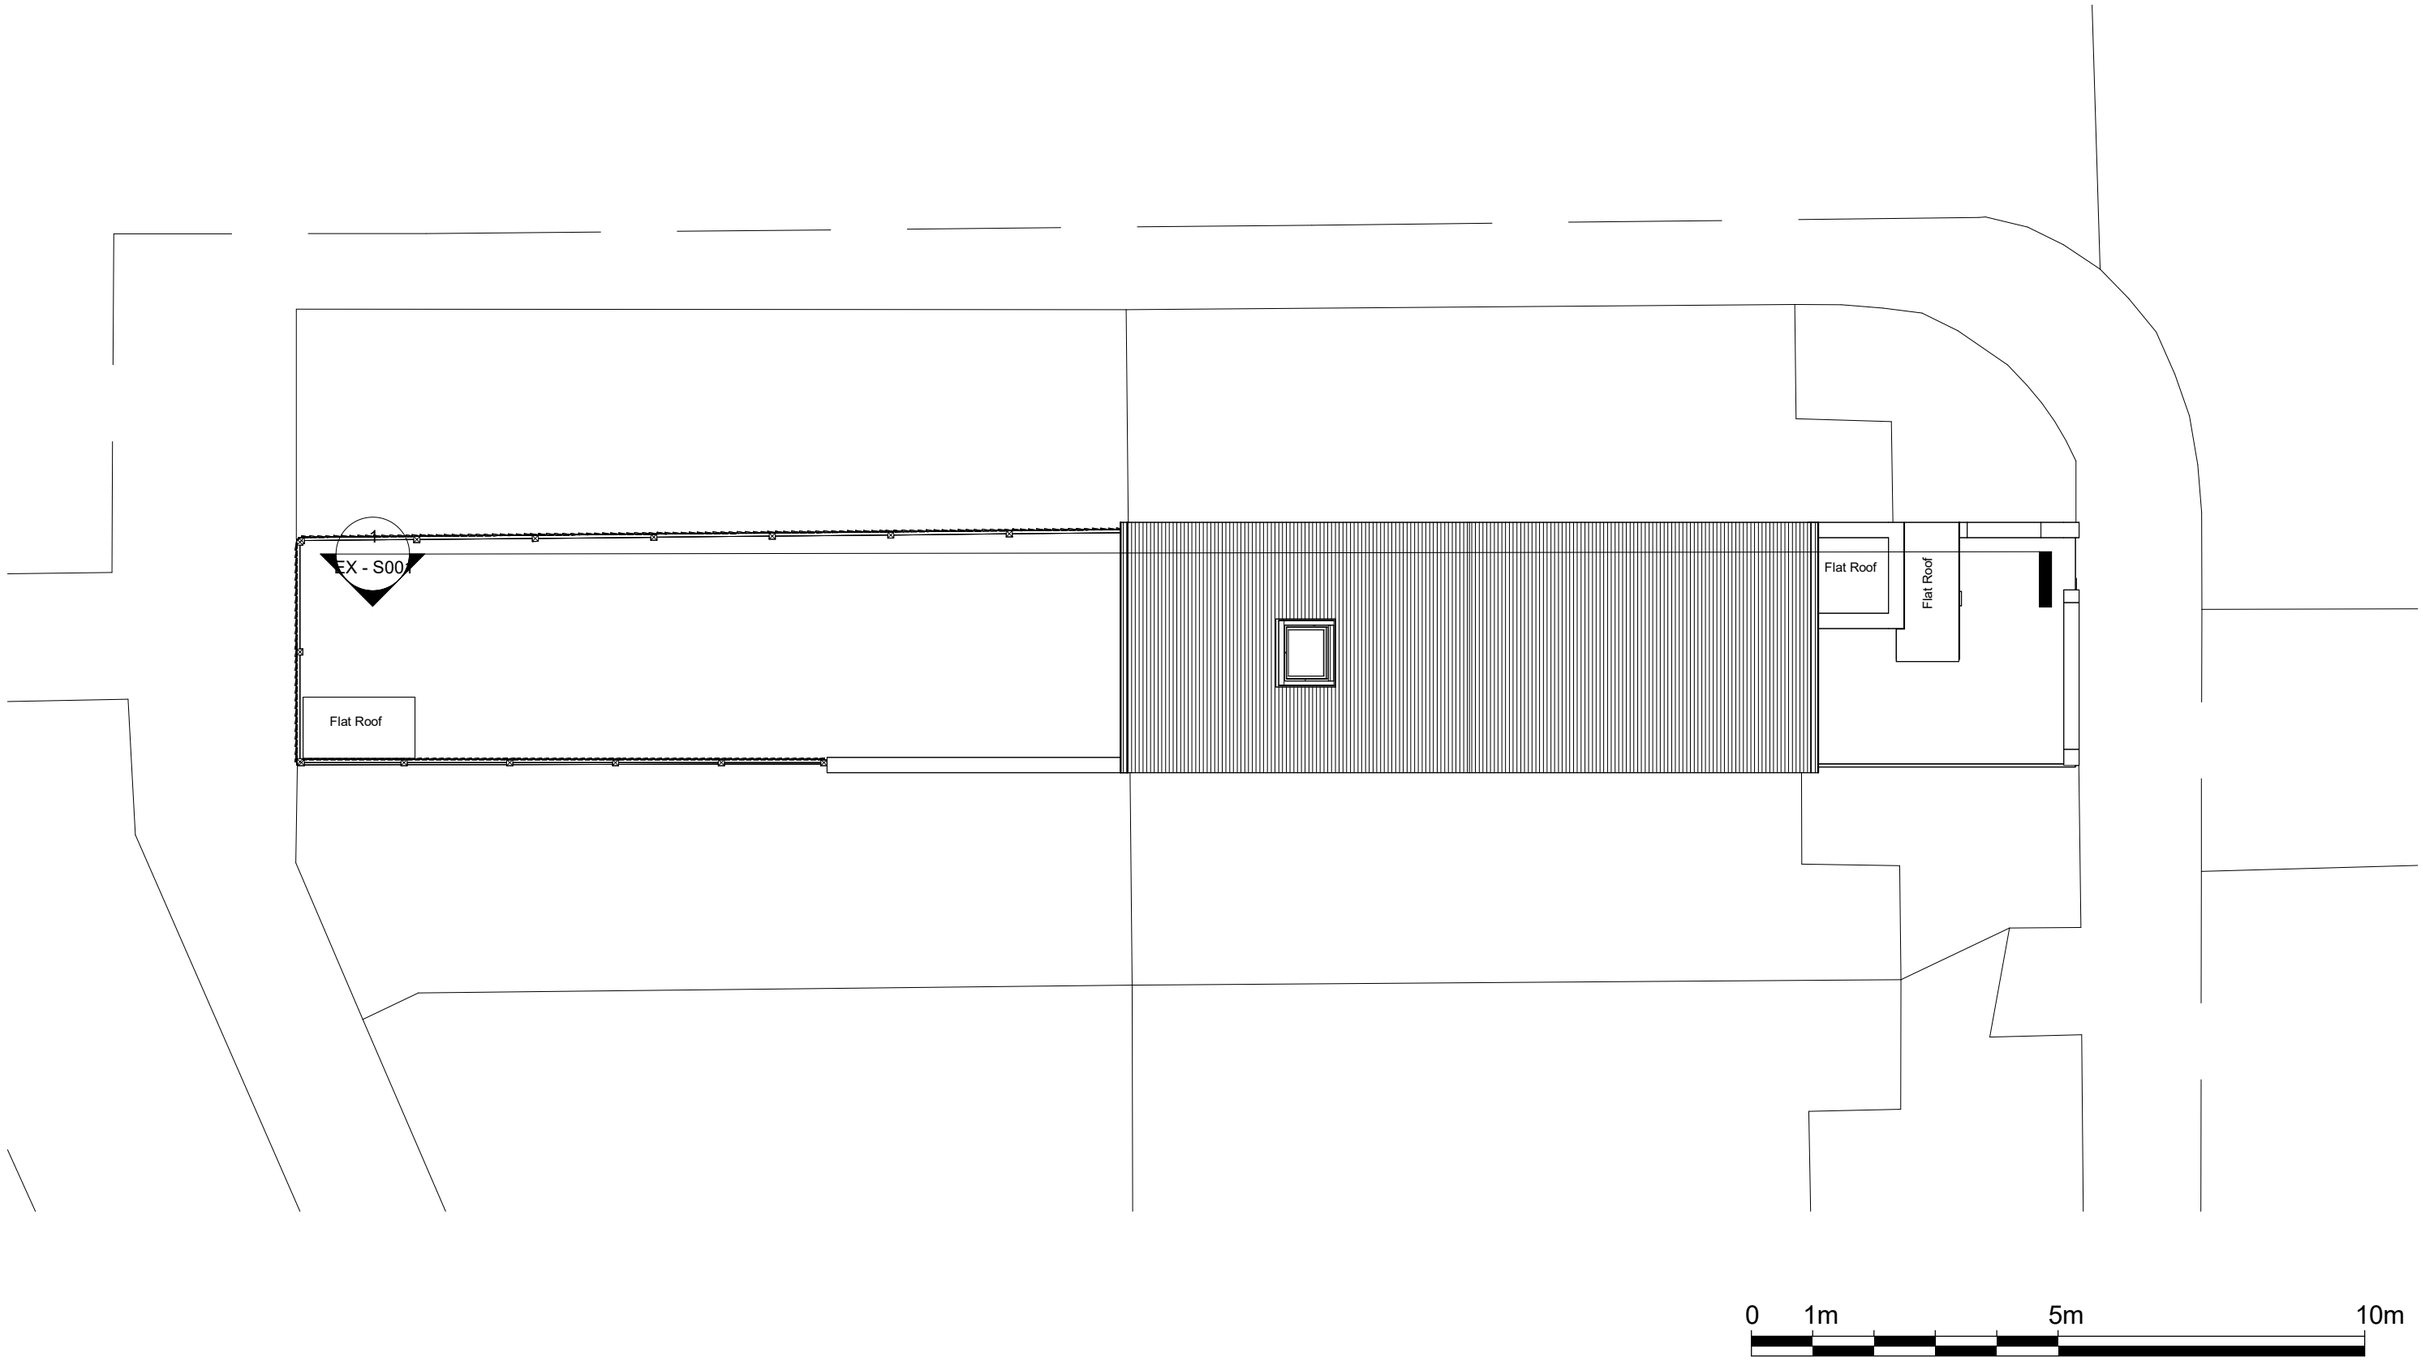

NOTES.

THE DRAWINGS ARE FOR PLANNING PURPOSES ONLY.

CONTRACTORS MUST VERIFY ALL DIMENSIONS AT THE SITE BEFORE COMMENCING ANY WORK.

NO CONSTRUCTION WORK BEFORE BUILDING CONTROL APPROVAL AND STRUCTURAL ENGINEER CONFIRMATION.

ALL DRAWINGS ARE TO BE READ IN CONJUNCTION WITH ALL RELEVANT DRAWINGS AND SPECIFICATIONS.

Rev	Description	Date

PROJECT TITLE

123 Plevna Crescent N15 6DY

DRAWING TITLE

Existing Roof Plan

Date

08/06/2025

DRWAING NUMBER

EX - P004

Scale (@ A3)

1 : 100

EXPRO

YOUR PLANNING EXPERTS

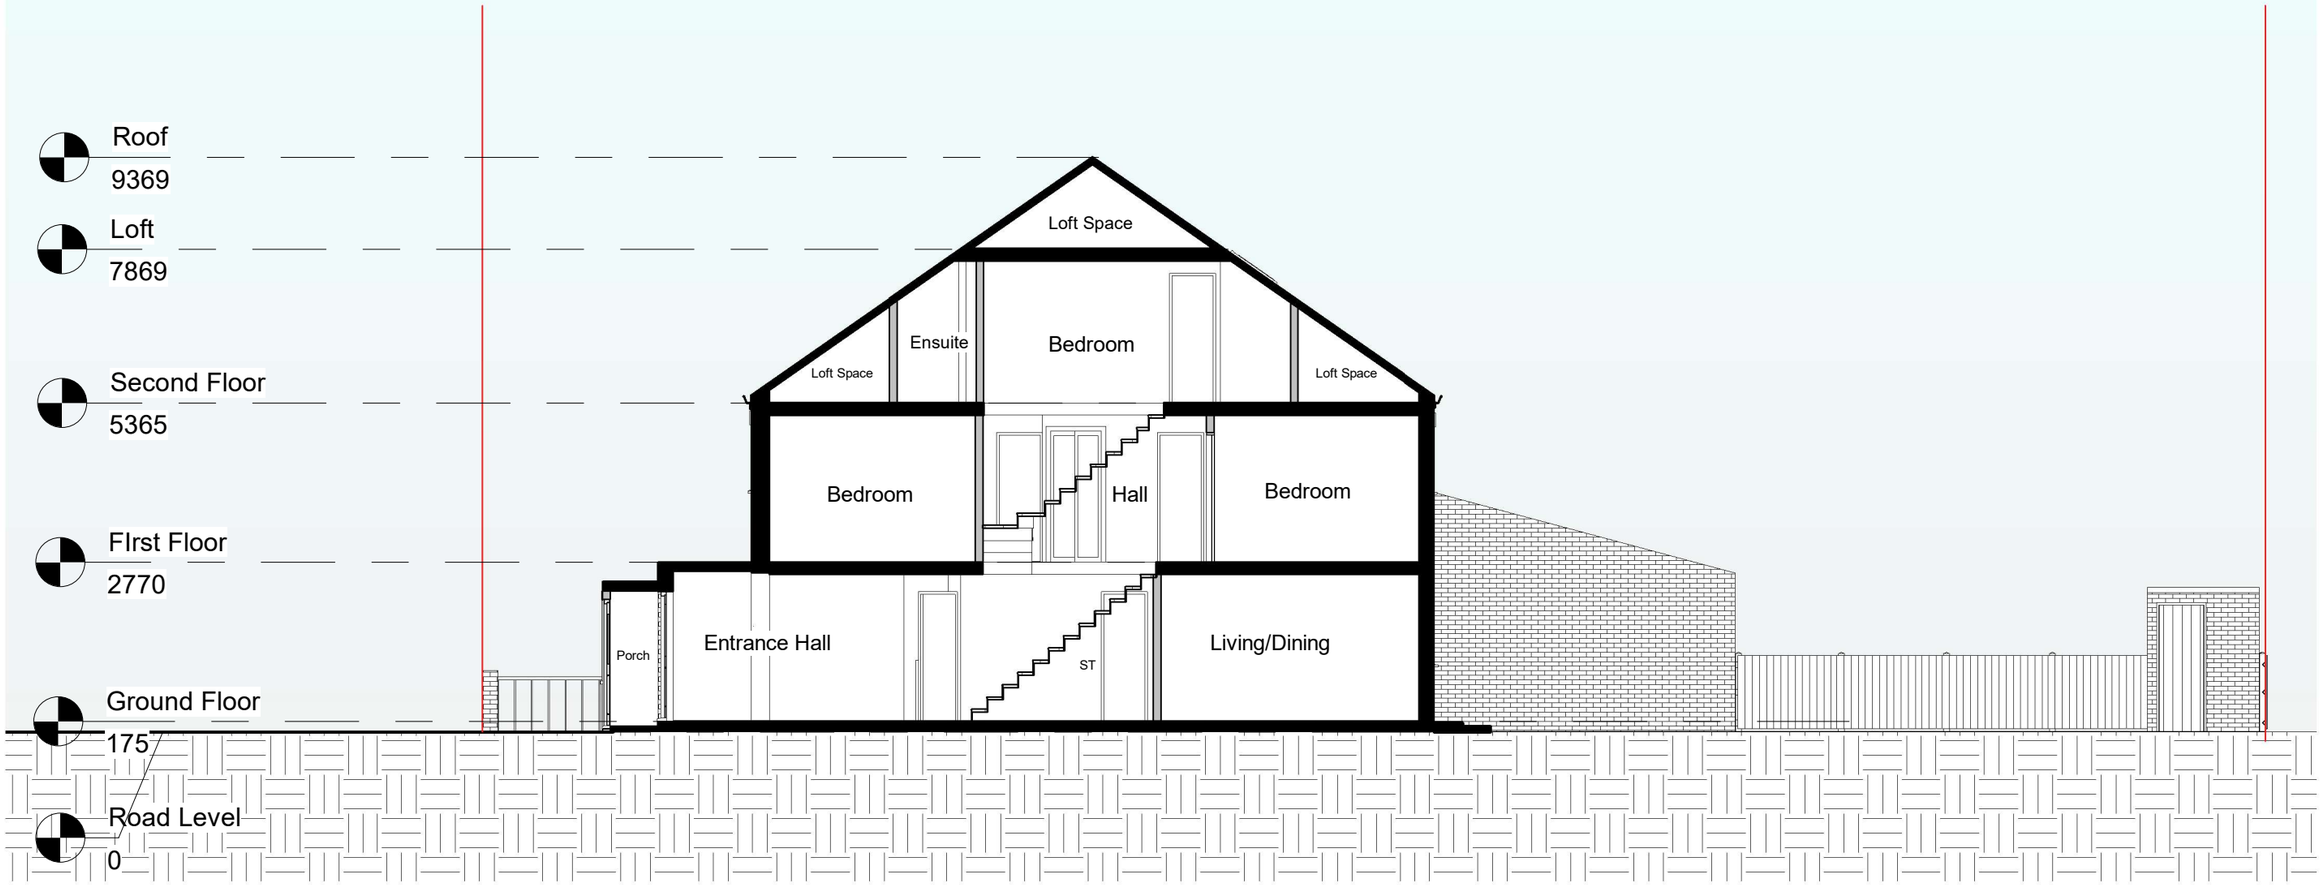

0 1m 5m 10m

NOTES.

THE DRAWINGS ARE FOR PLANNING PURPOSES ONLY.

CONTRACTORS MUST VERIFY ALL DIMENSIONS AT THE SITE BEFORE COMMENCING ANY WORK.

NO CONSTRUCTION WORK BEFORE BUILDING CONTROL APPROVAL AND STRUCTURAL ENGINEER CONFIRMATION.

ALL DRAWINGS ARE TO BE READ IN CONJUNCTION WITH ALL RELEVANT DRAWINGS AND SPECIFICATIONS.

Rev	Description	Date

PROJECT TITLE

123 Plevna Crescent N15 6DY

DRAWING TITLE

Existing Section AA

Date

08/06/2025

DRWAING NUMBER

EX - S001

Scale (@ A3)

1 : 100

EXPRO
YOUR PLANNING EXPERTS

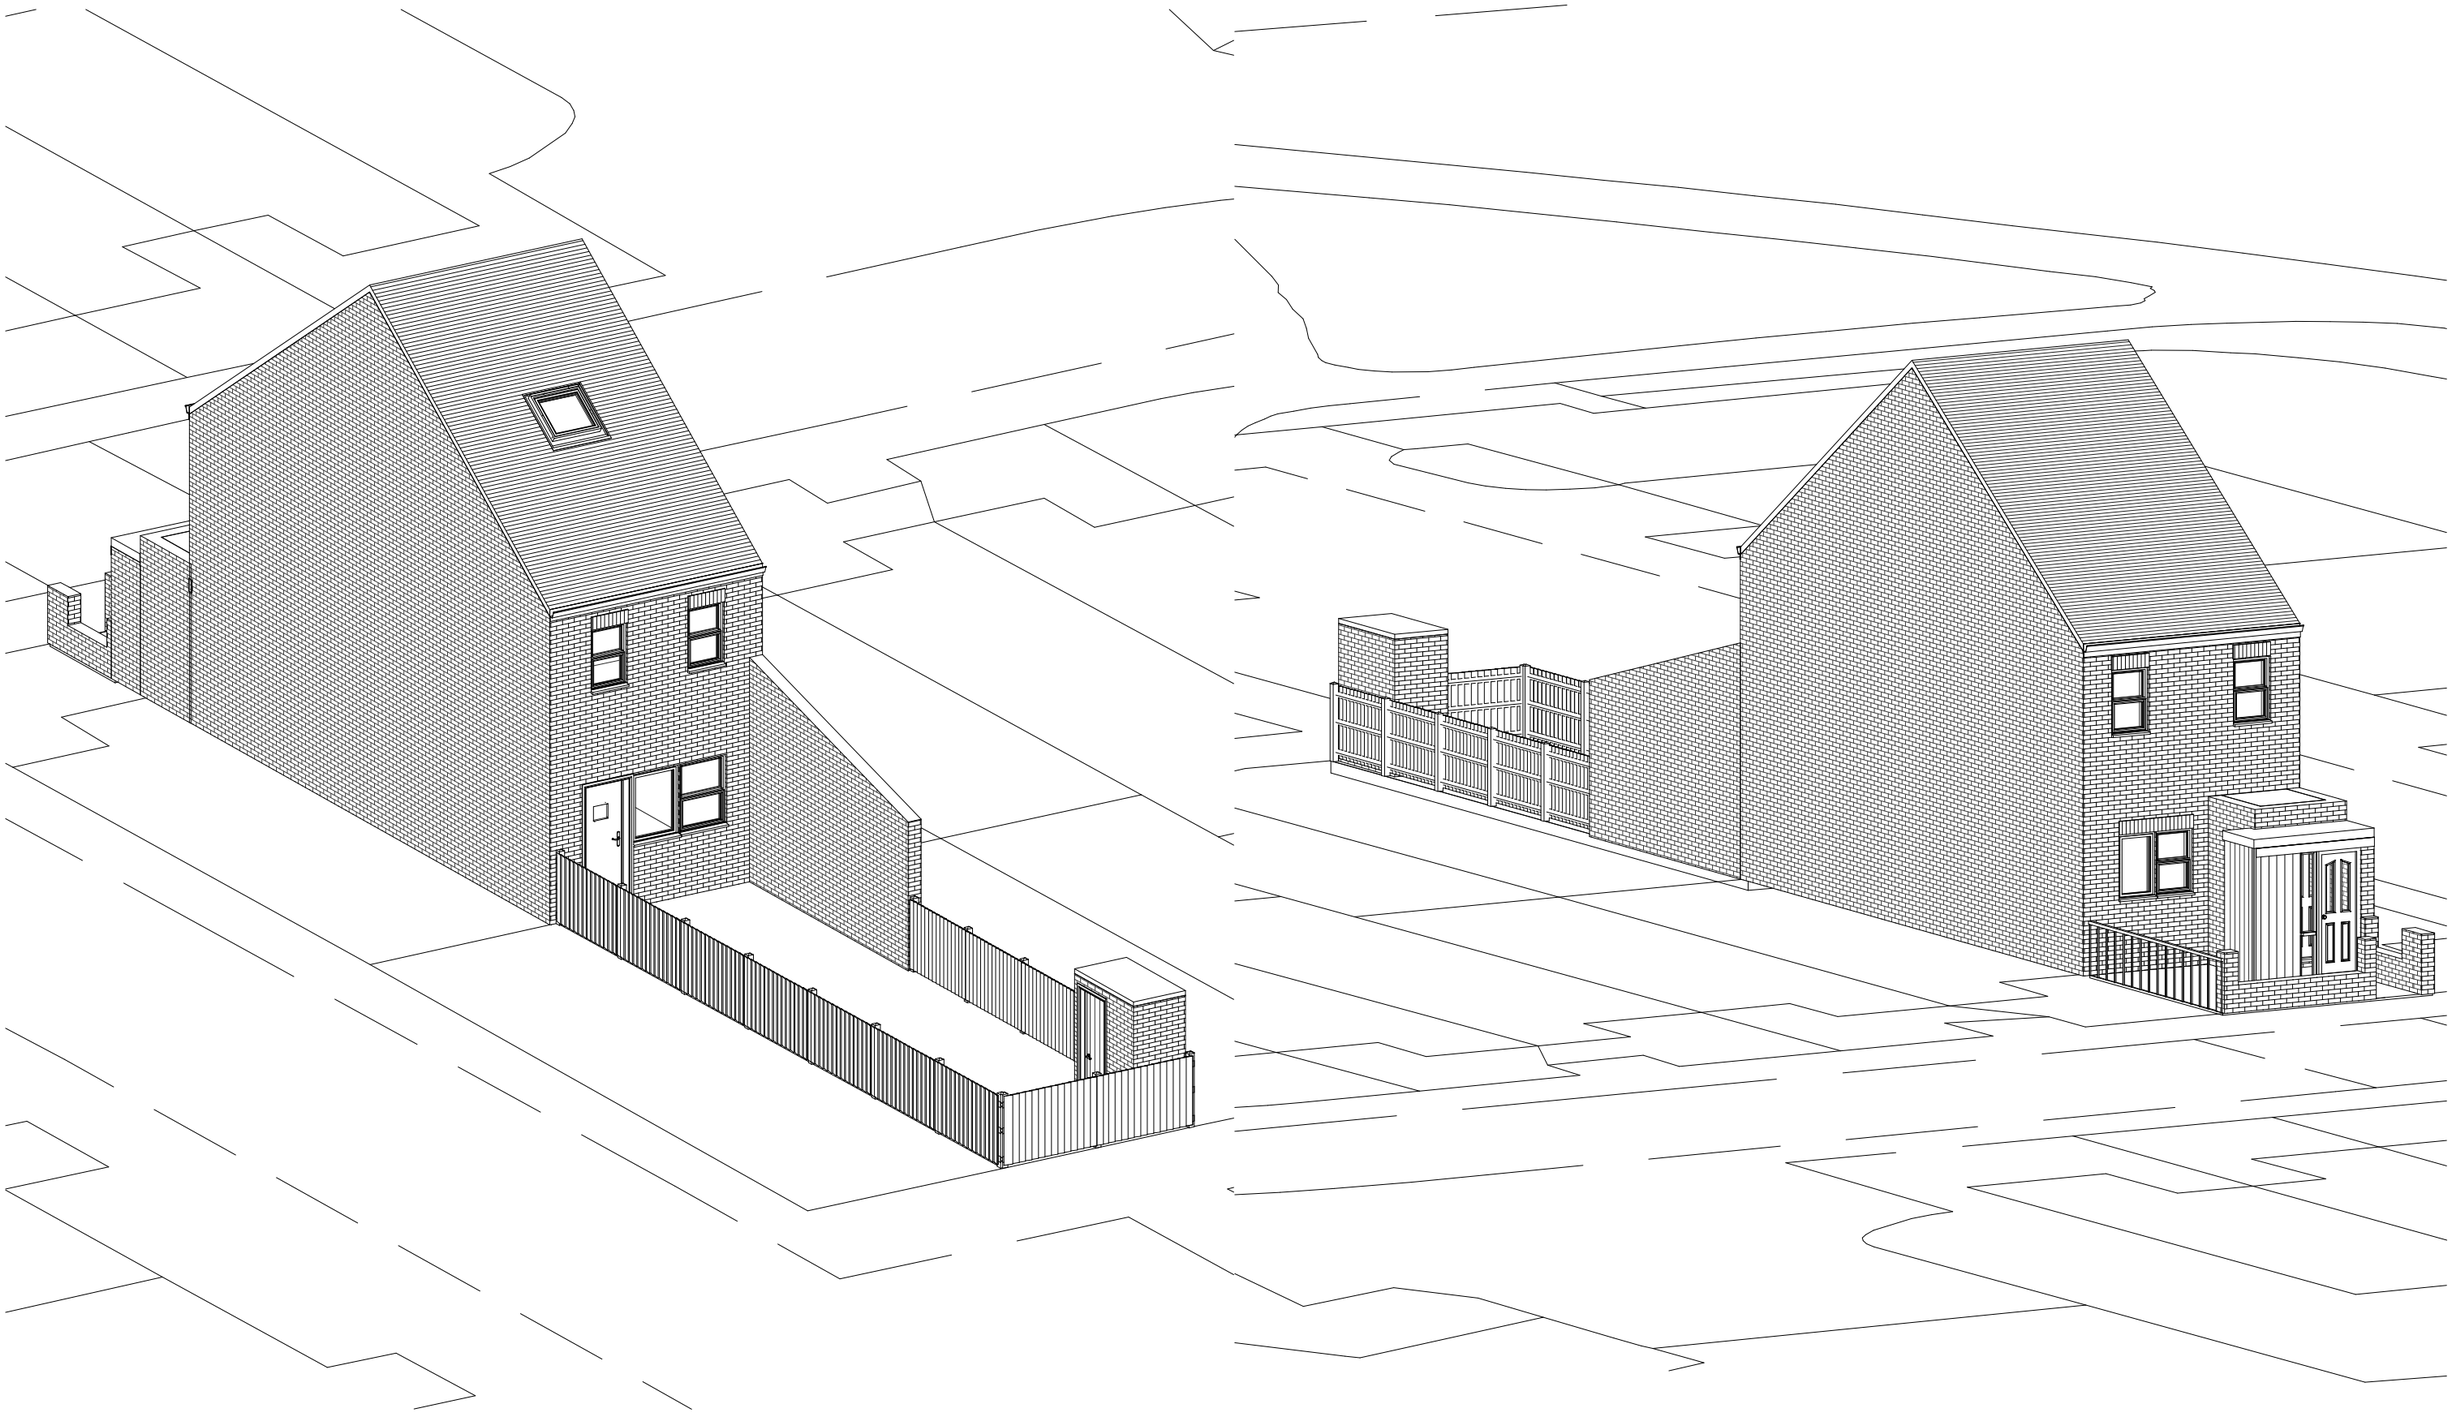

NOTES.

THE DRAWINGS ARE FOR PLANNING PURPOSES ONLY.

CONTRACTORS MUST VERIFY ALL DIMENSIONS AT THE SITE BEFORE COMMENCING ANY WORK.

NO CONSTRUCTION WORK BEFORE BUILDING CONTROL APPROVAL AND STRUCTURAL ENGINEER CONFIRMATION.

ALL DRAWINGS ARE TO BE READ IN CONJUNCTION WITH ALL RELEVANT DRAWINGS AND SPECIFICATIONS.

Rev	Description	Date

PROJECT TITLE 123 Plevna Crescent N15 6DY		DRAWING TITLE Existing 3D
Date 08/06/2025	DRWAING NUMBER EX - 3D	Scale (@ A3)

EXPRO
YOUR PLANNING EXPERTS