




Drawing title: Block plans	Revision: ----	Scale as shown	Drawn by: NP	Job No: EW202500163	Job address: 117 Beresford Road N8 0AG	Client: Child
Drawing No: ----	Date: 22/01/2026		Phase: App	Council: Haringey	Job type: #####	Consultant: Stuart Braid

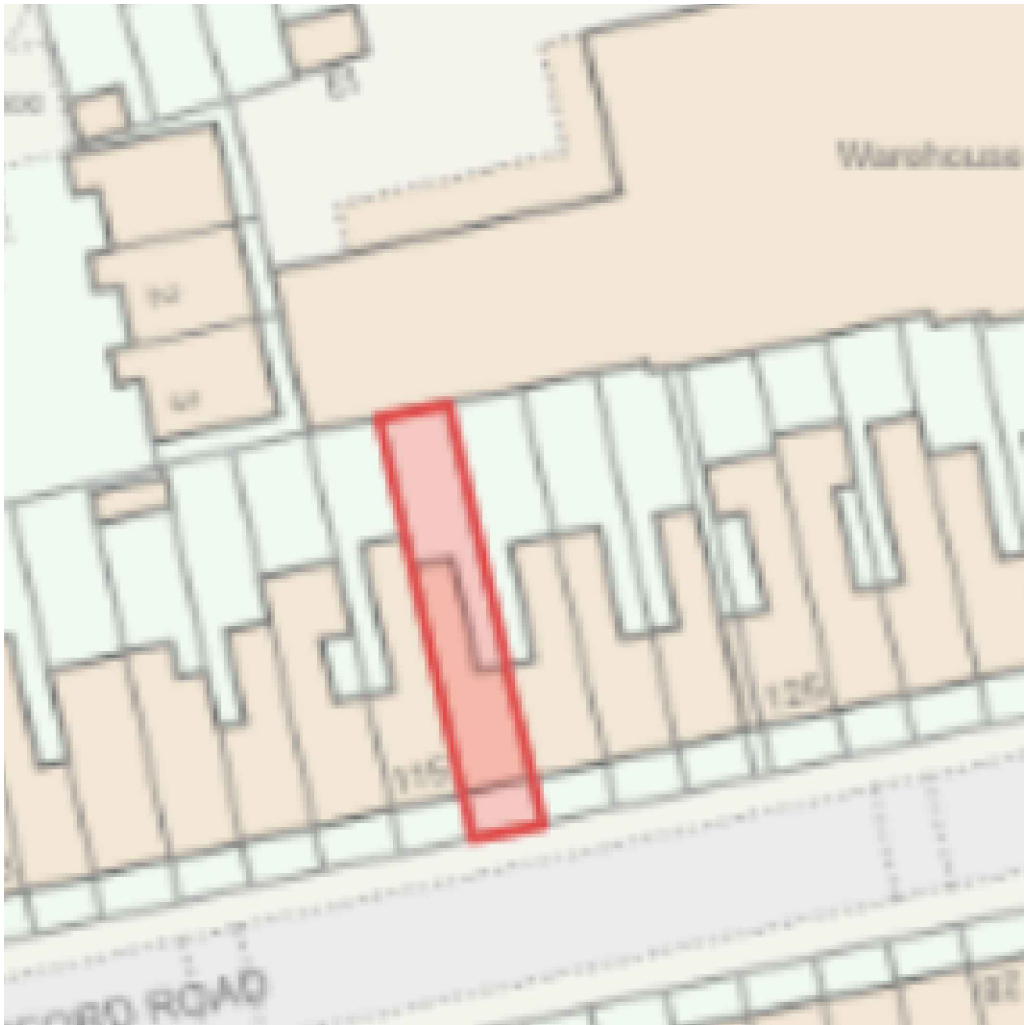

Existing block plan
1:500

0 5 10 15m

North



Proposed block plan
1:500

0 5 10 15m

North

Proposed works