







**MORE
SPACE**







London's Leading Home Extension Company

Drawing title: Ground and First Fl plans	Revision: ----	Scale 1:100 @ A3	Drawn by: NP	Job No: EW202500163	Job address: 117 Beresford Road N8 0AG	Client: Child
Drawing No: 01	Date: 22/01/2026		Phase: App	Council: Haringey	Job type: Ground extension	Consultant: Stuart Braid

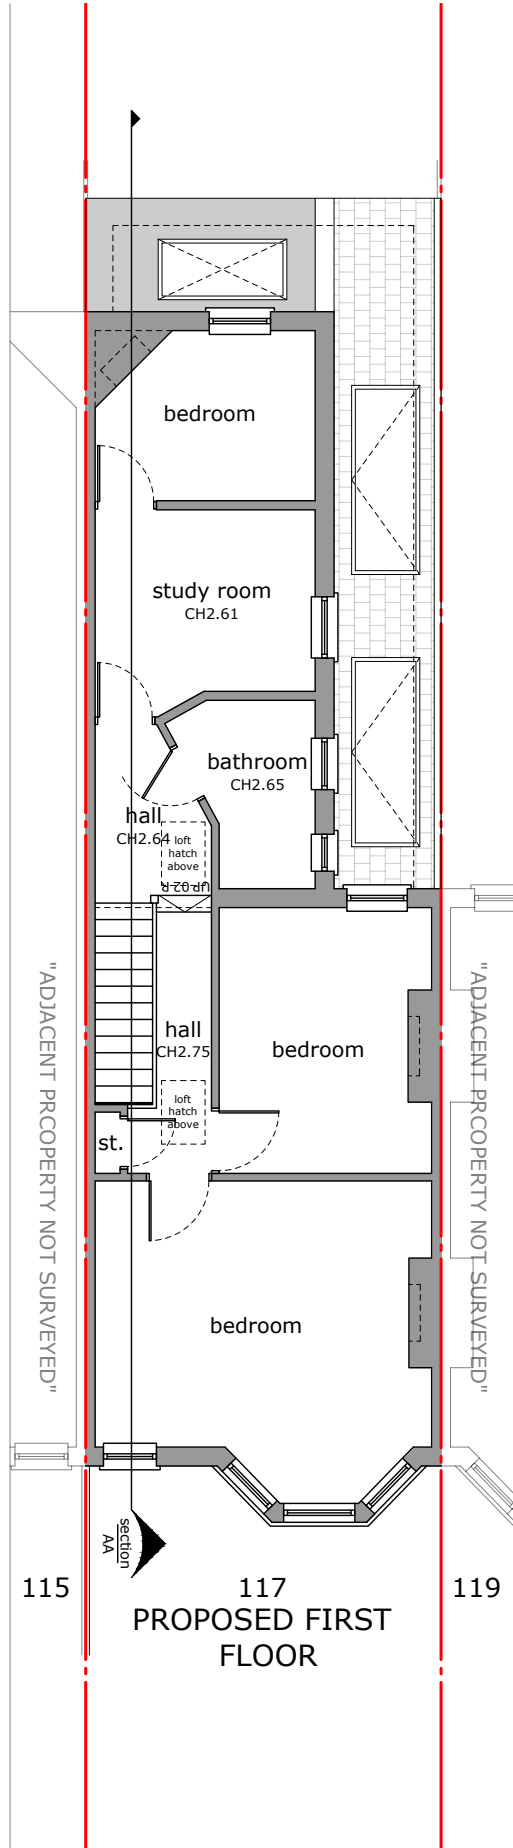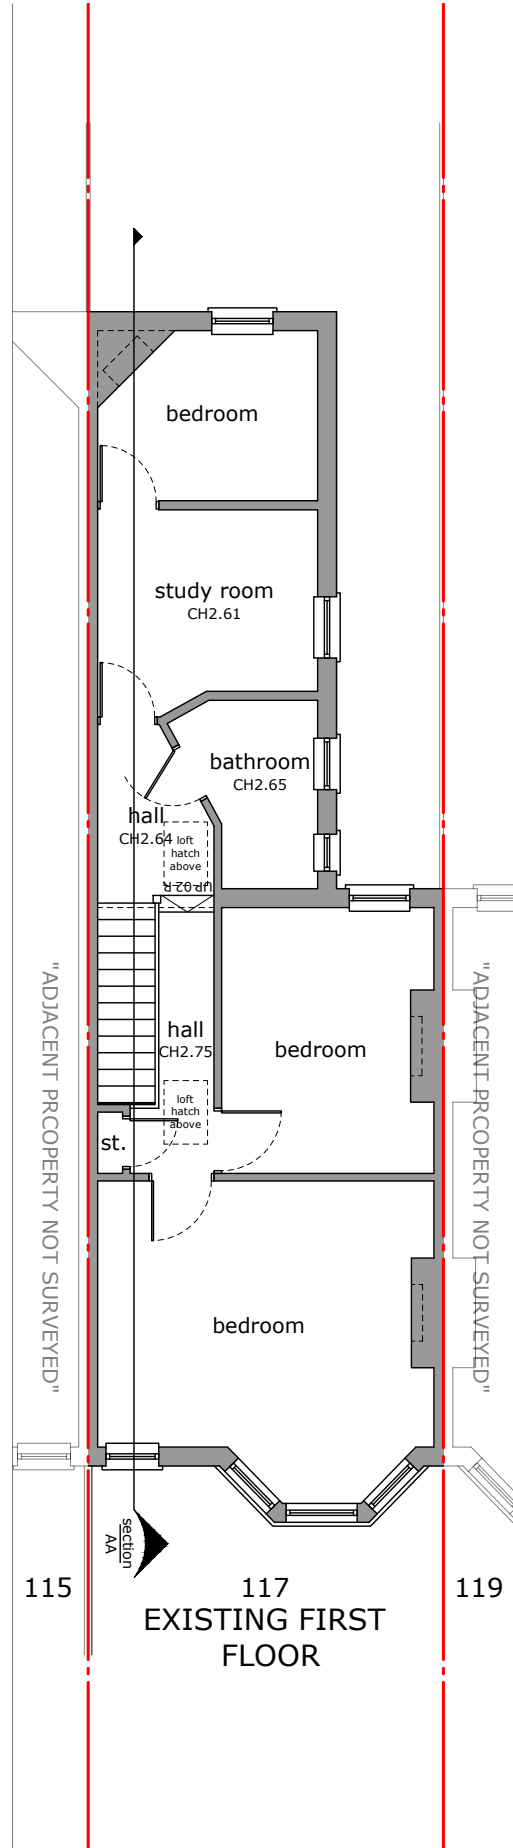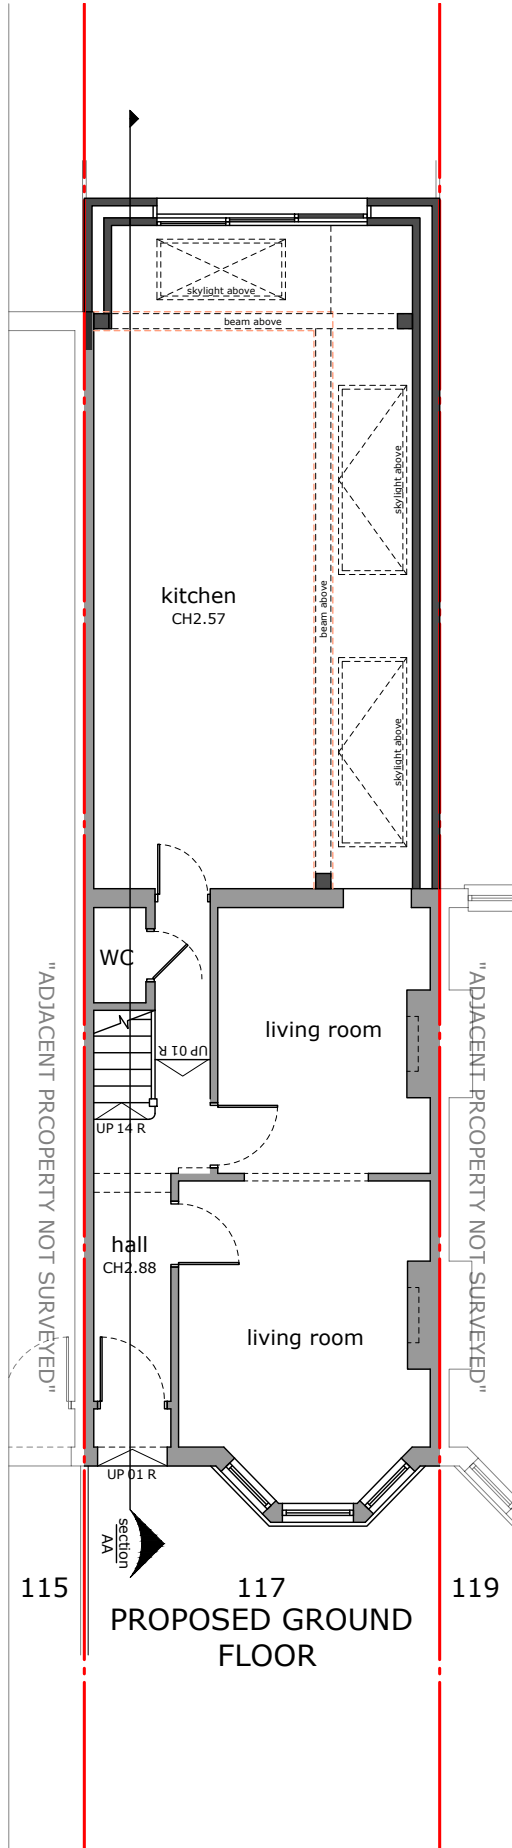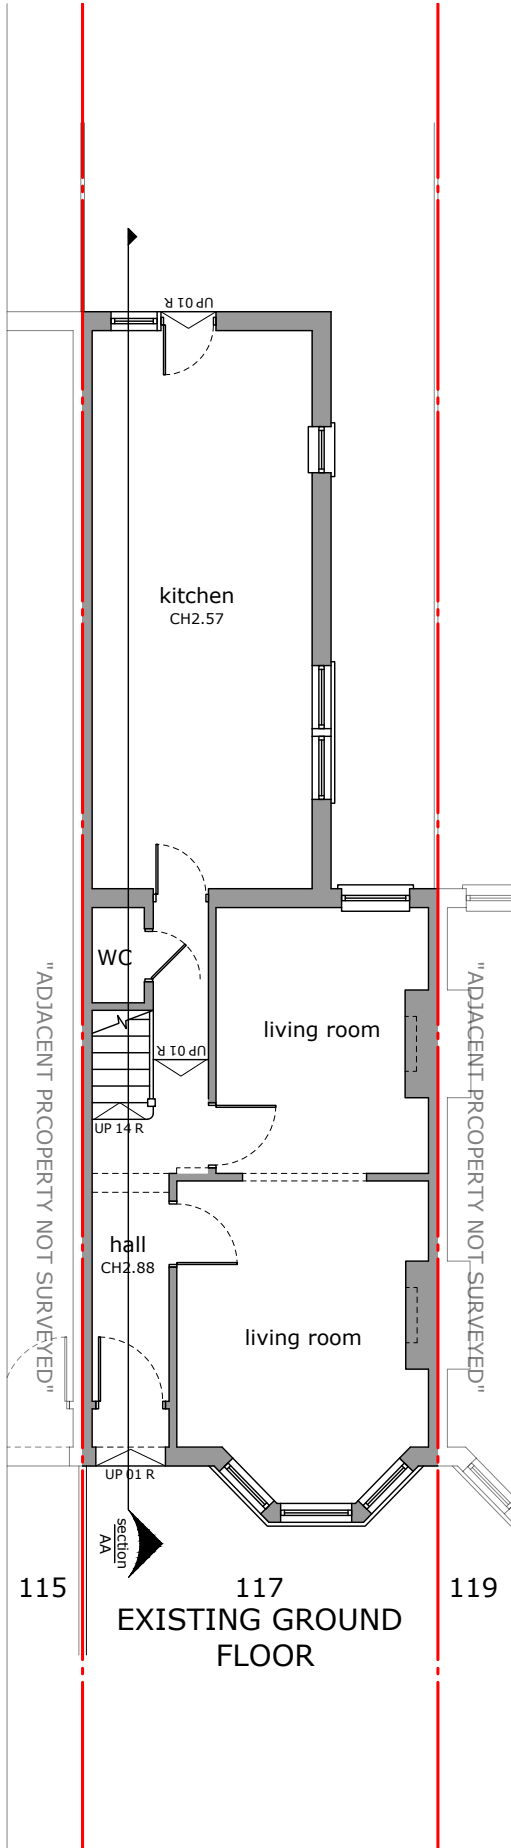


Drawing title: Loft and Roof Fl plans	Revision: ----	Scale 1:100 @ A3	Drawn by: NP	Job No: EW202500163	Job address: 117 Beresford Road N8 0AG	Client: Child
Drawing No: 02	Date: 22/01/2026		Phase: App	Council: Haringey	Job type: Ground extension	Consultant: Stuart Braid

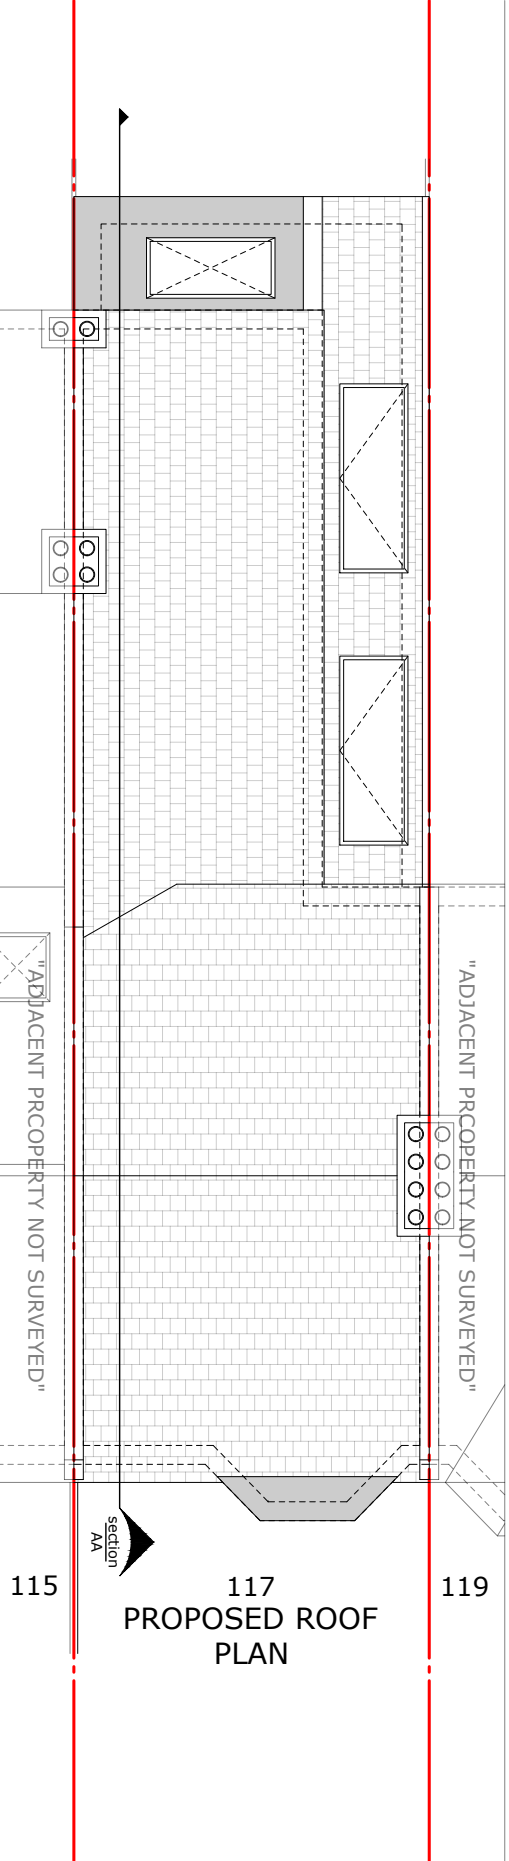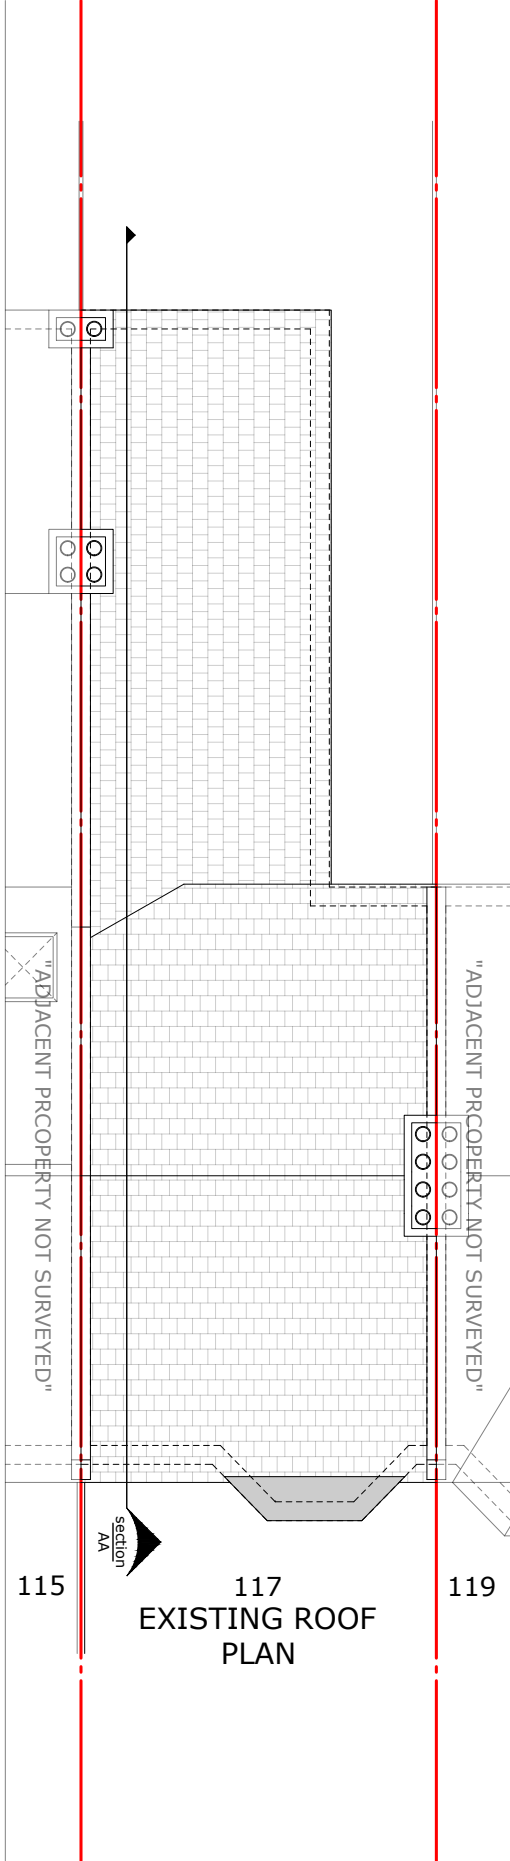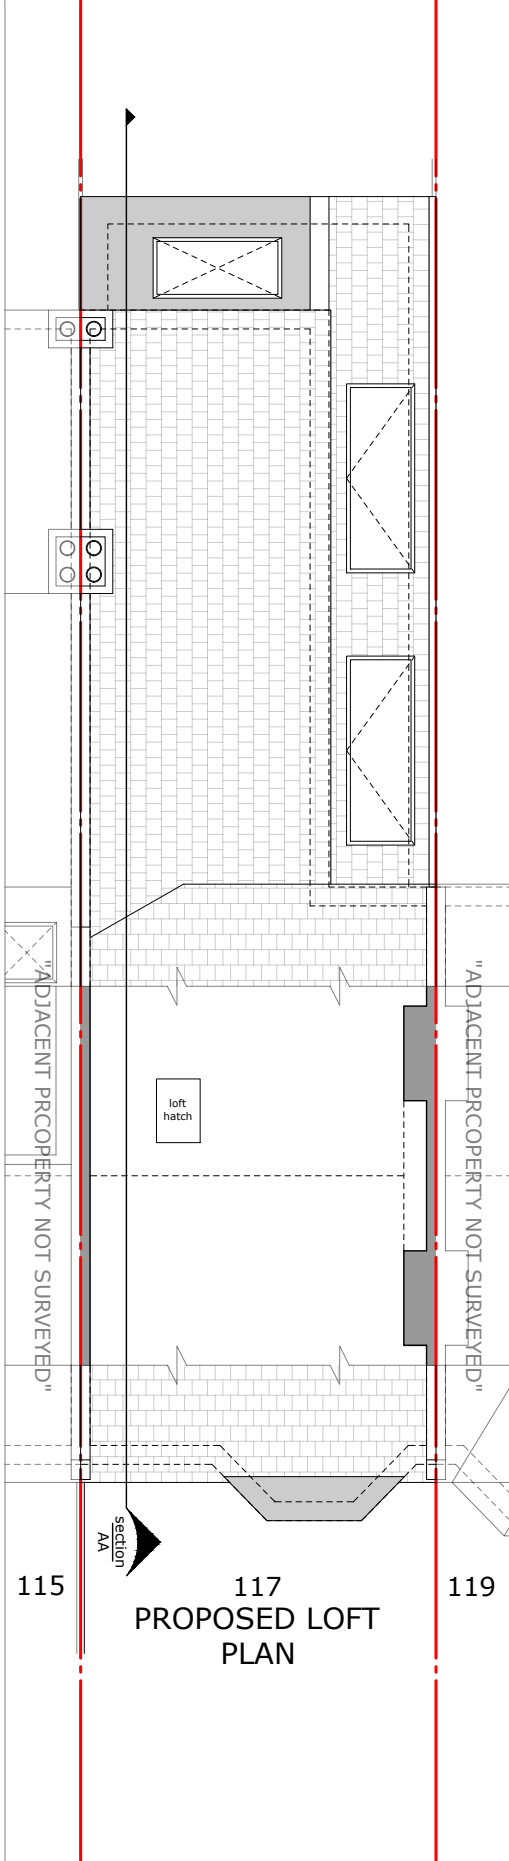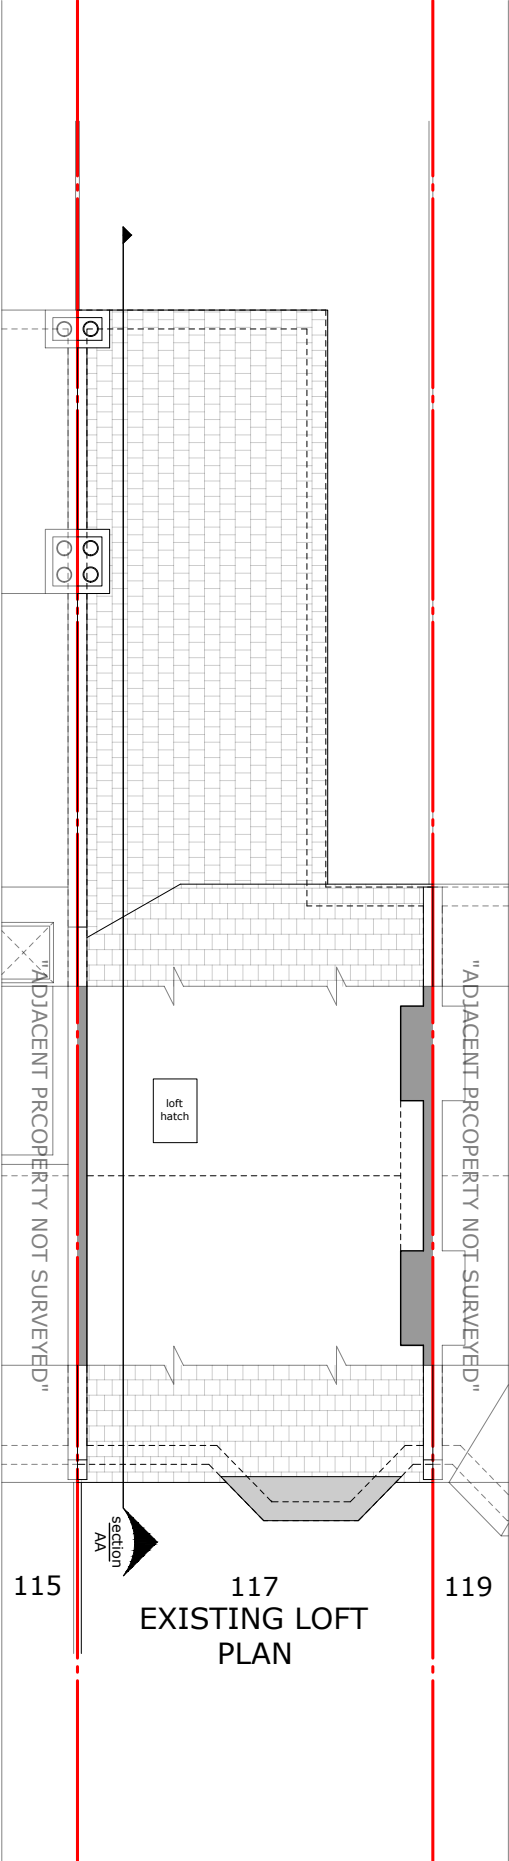



Drawing title: Proposed Ground Fl	Revision: ----	Scale 1:50 @ A3	Drawn by: NP
Drawing No: 03	Date: 22/01/2026		Phase: App

Job No: EW202500163	Job address: 117 Beresford Road N8 0AG	Client: Child
Council: Haringey	Job type: Ground extension	Consultant: Stuart Braid

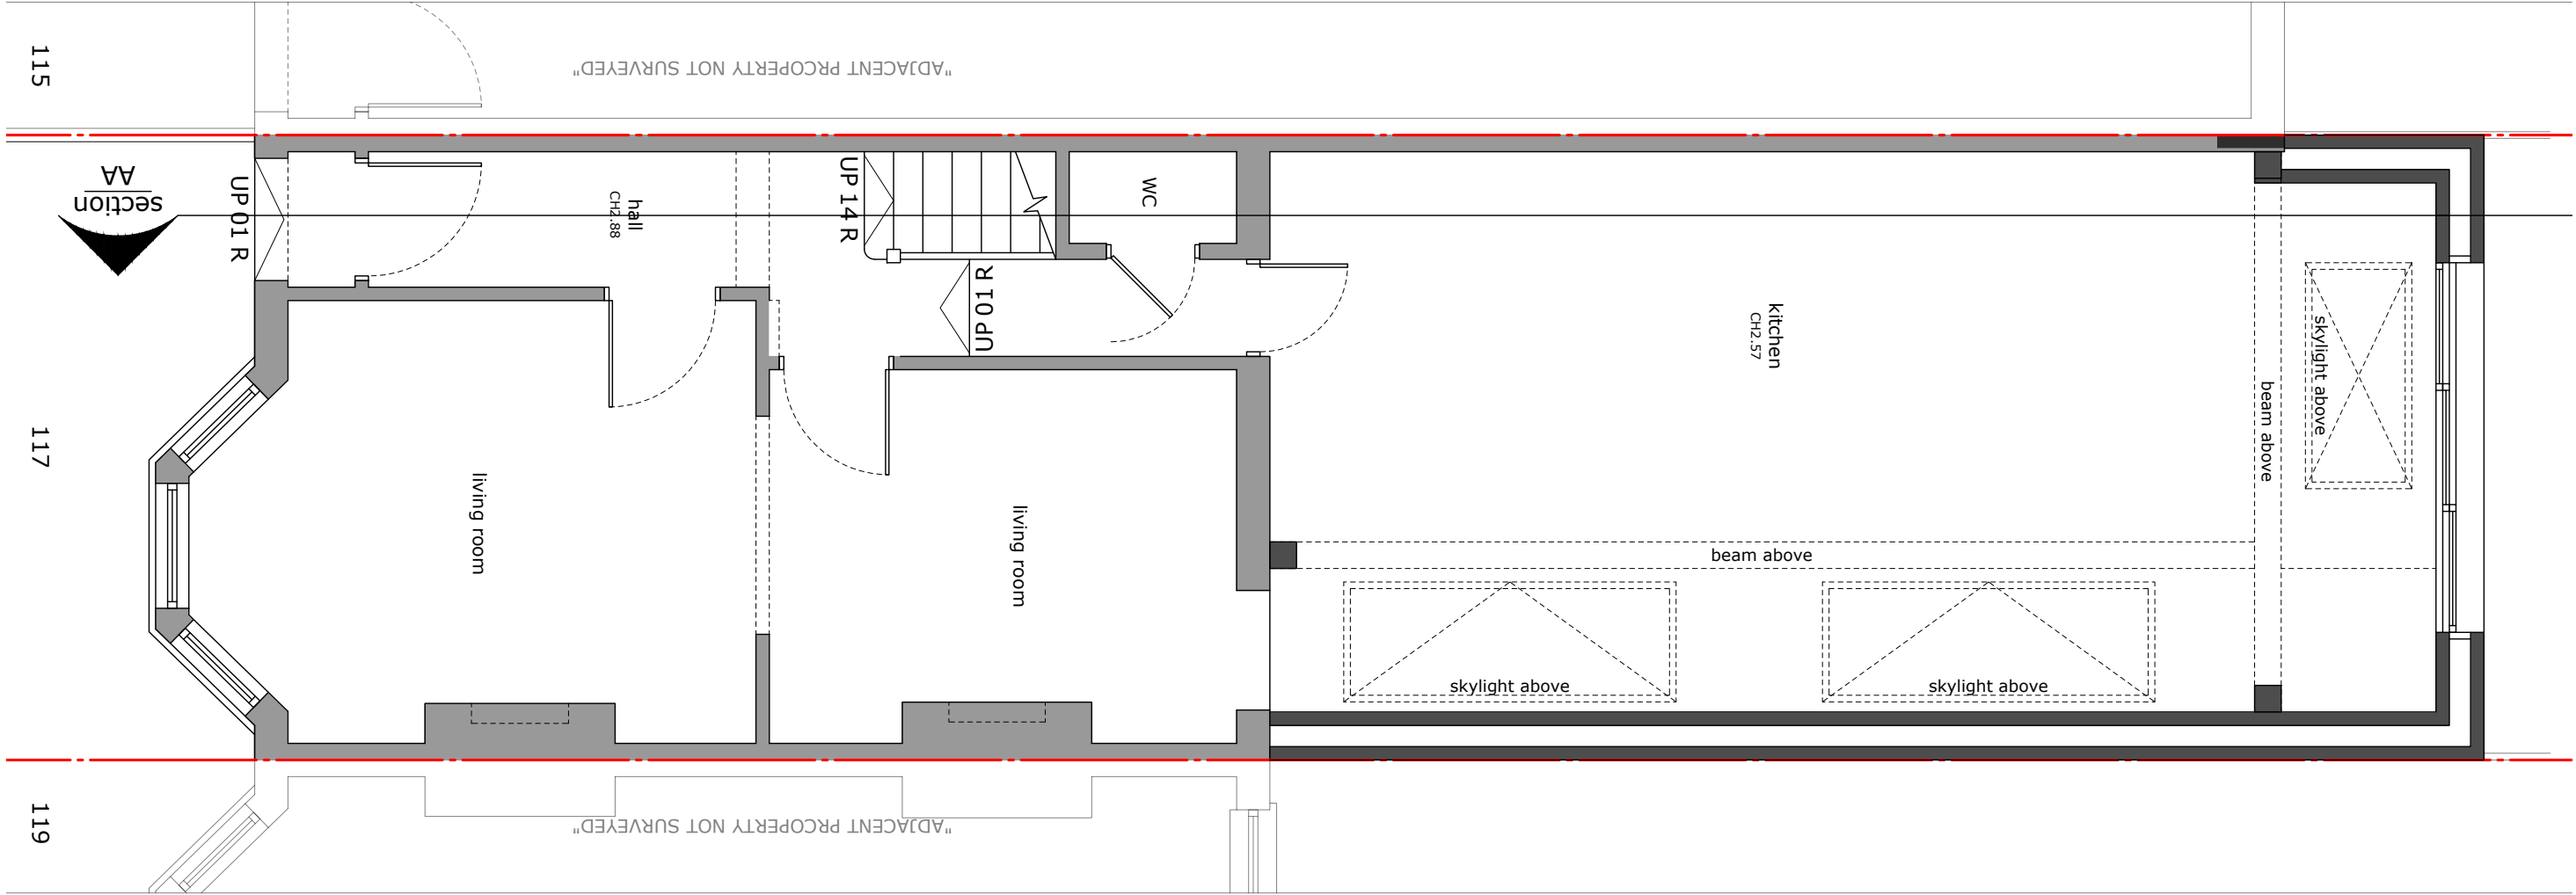



Drawing title: Elevations	Revision: ----	Scale 1:100 @ A3	Drawn by: NP	Job No: EW202500163	Job address: 117 Beresford Road N8 0AG	Client: Child
Drawing No: 04	Date: 22/01/2026		Phase: App	Council: Haringey	Job type: Ground extension	Consultant: Stuart Braid





Drawing title: Side Elevations	Revision: ----	Scale 1:100 @ A3 	Drawn by: NP	Job No: EW202500163	Job address: 117 Beresford Road N8 0AG	Client: Child
Drawing No: 05	Date: 22/01/2026		Phase: App	Council: Haringey	Job type: Ground extension	Consultant: Stuart Braid



EXISTING SIDE
ELEVATION



PROPOSED SIDE
ELEVATION



Drawing title:	Revision:	Scale 1:100 @ A3	Drawn by:
Sections	----		NP
Drawing No:	Date:		Phase:
06	22/01/2026		App

Job No:	Job address:	Client:
EW202500163	117 Beresford Road N8 0AG	Child
Council:	Job type:	Consultant:
Haringey	Ground extension	Stuart Braid



EXISTING SECTION AA



PROPOSED SECTION AA