


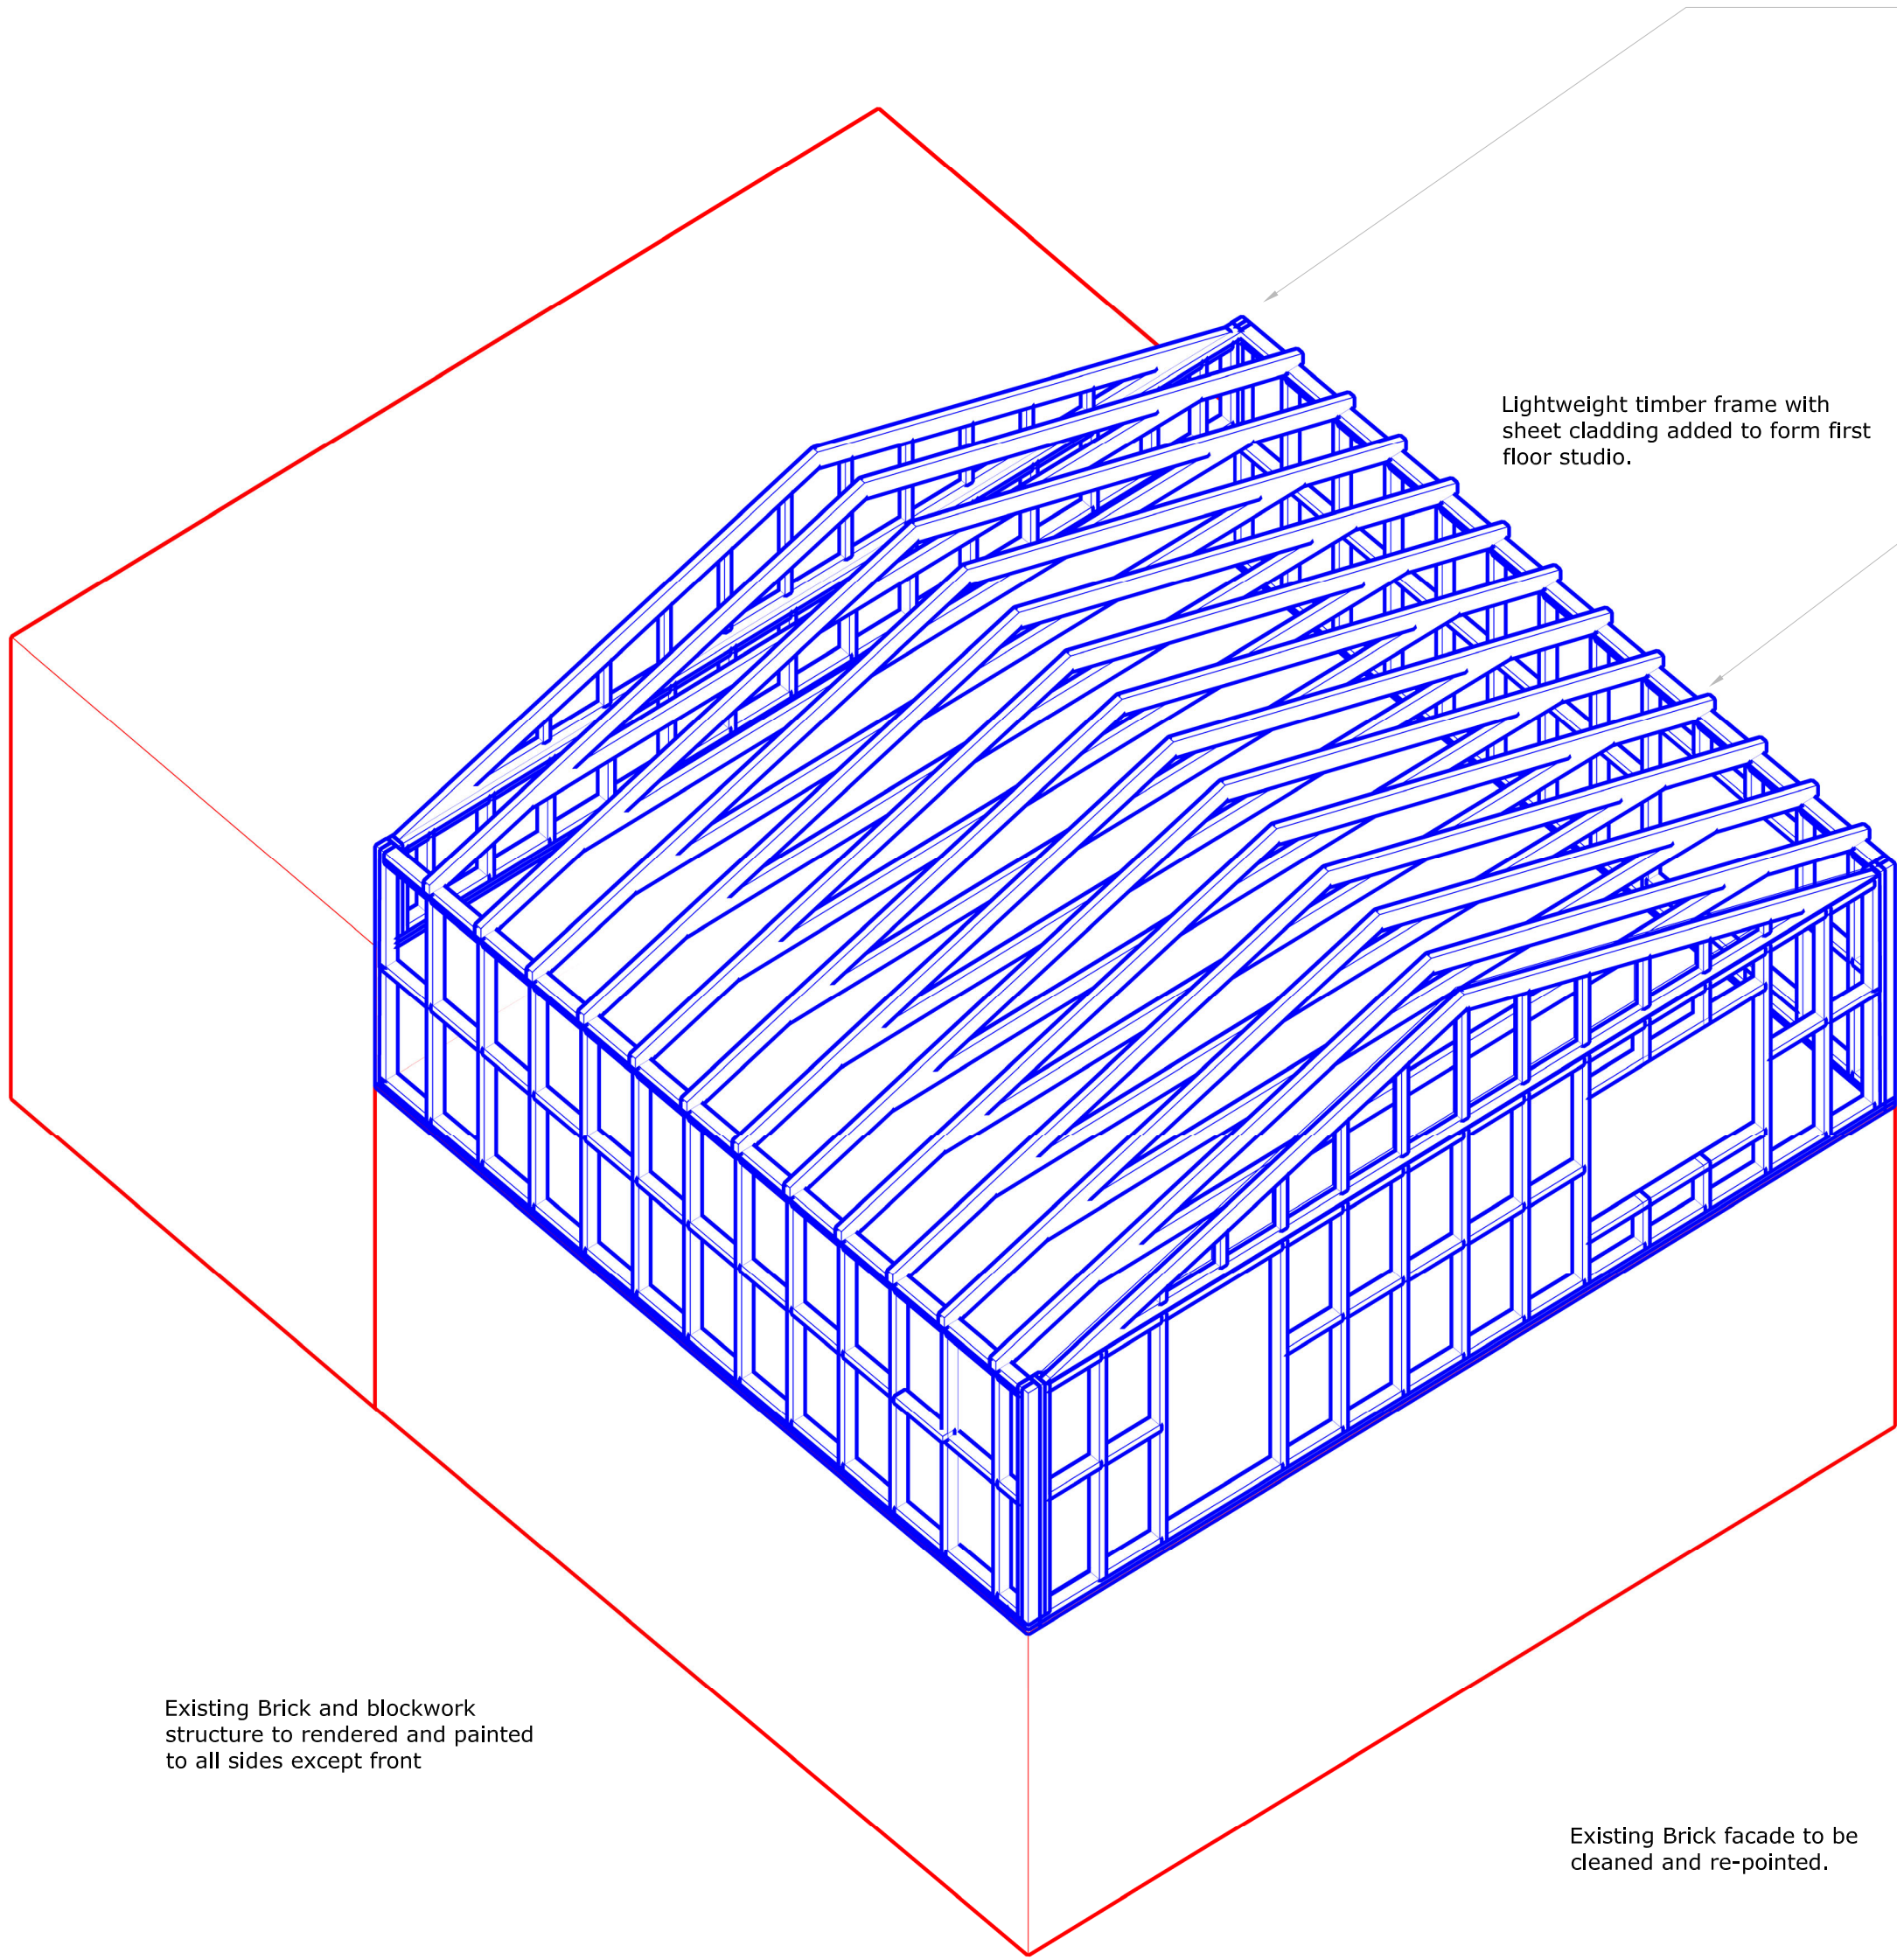
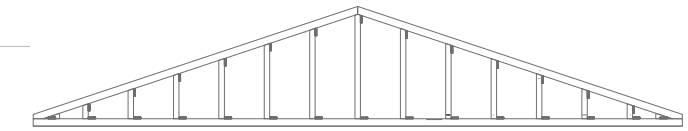


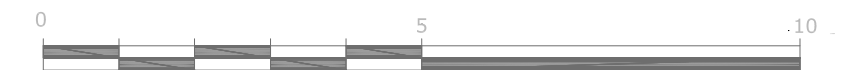

2 number drop trusses to ends

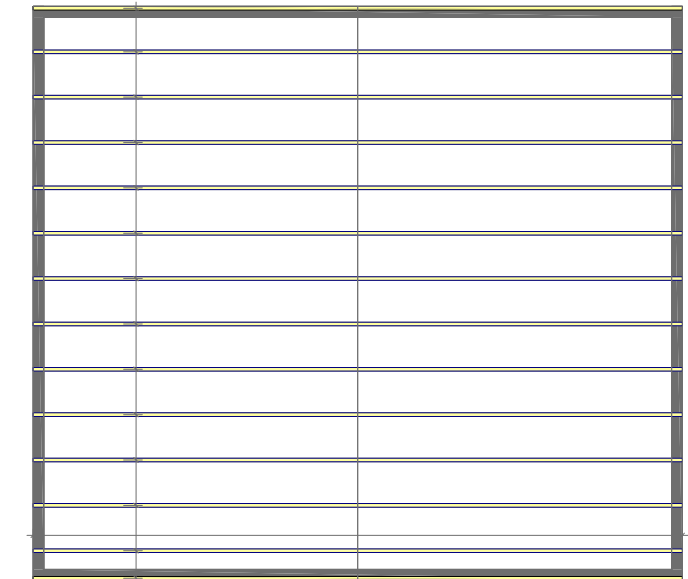

12 number raised-tie trusses

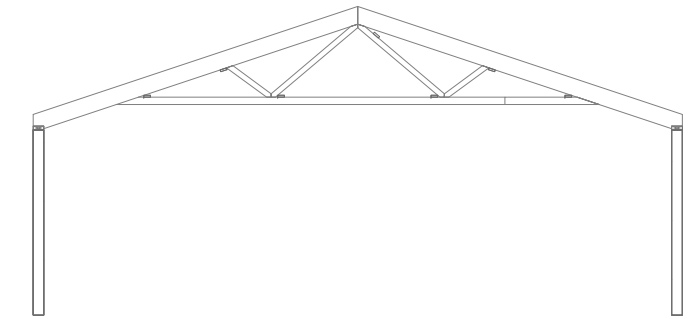

Drawing No.	SG 21
Drawing Title	Structural addition of first floor
Status	INFORMATION
Project	Somerford Grove
Client	Kai10
Date	13/01/26
Scale	1:100 & 1:50 @ A2
Kai10 Ltd, 22 River Heights, 636-638 High Road, N17 0FD Mob. 07982 193 713, sebastian@kai10.co.uk This drawing is copyright of Kai10 Ltd, and may not be copied, altered or reproduced or passed to a third party without written authority. DO NOT SCALE THIS DRAWING. All dimensions to be verified on site by the contractor	