
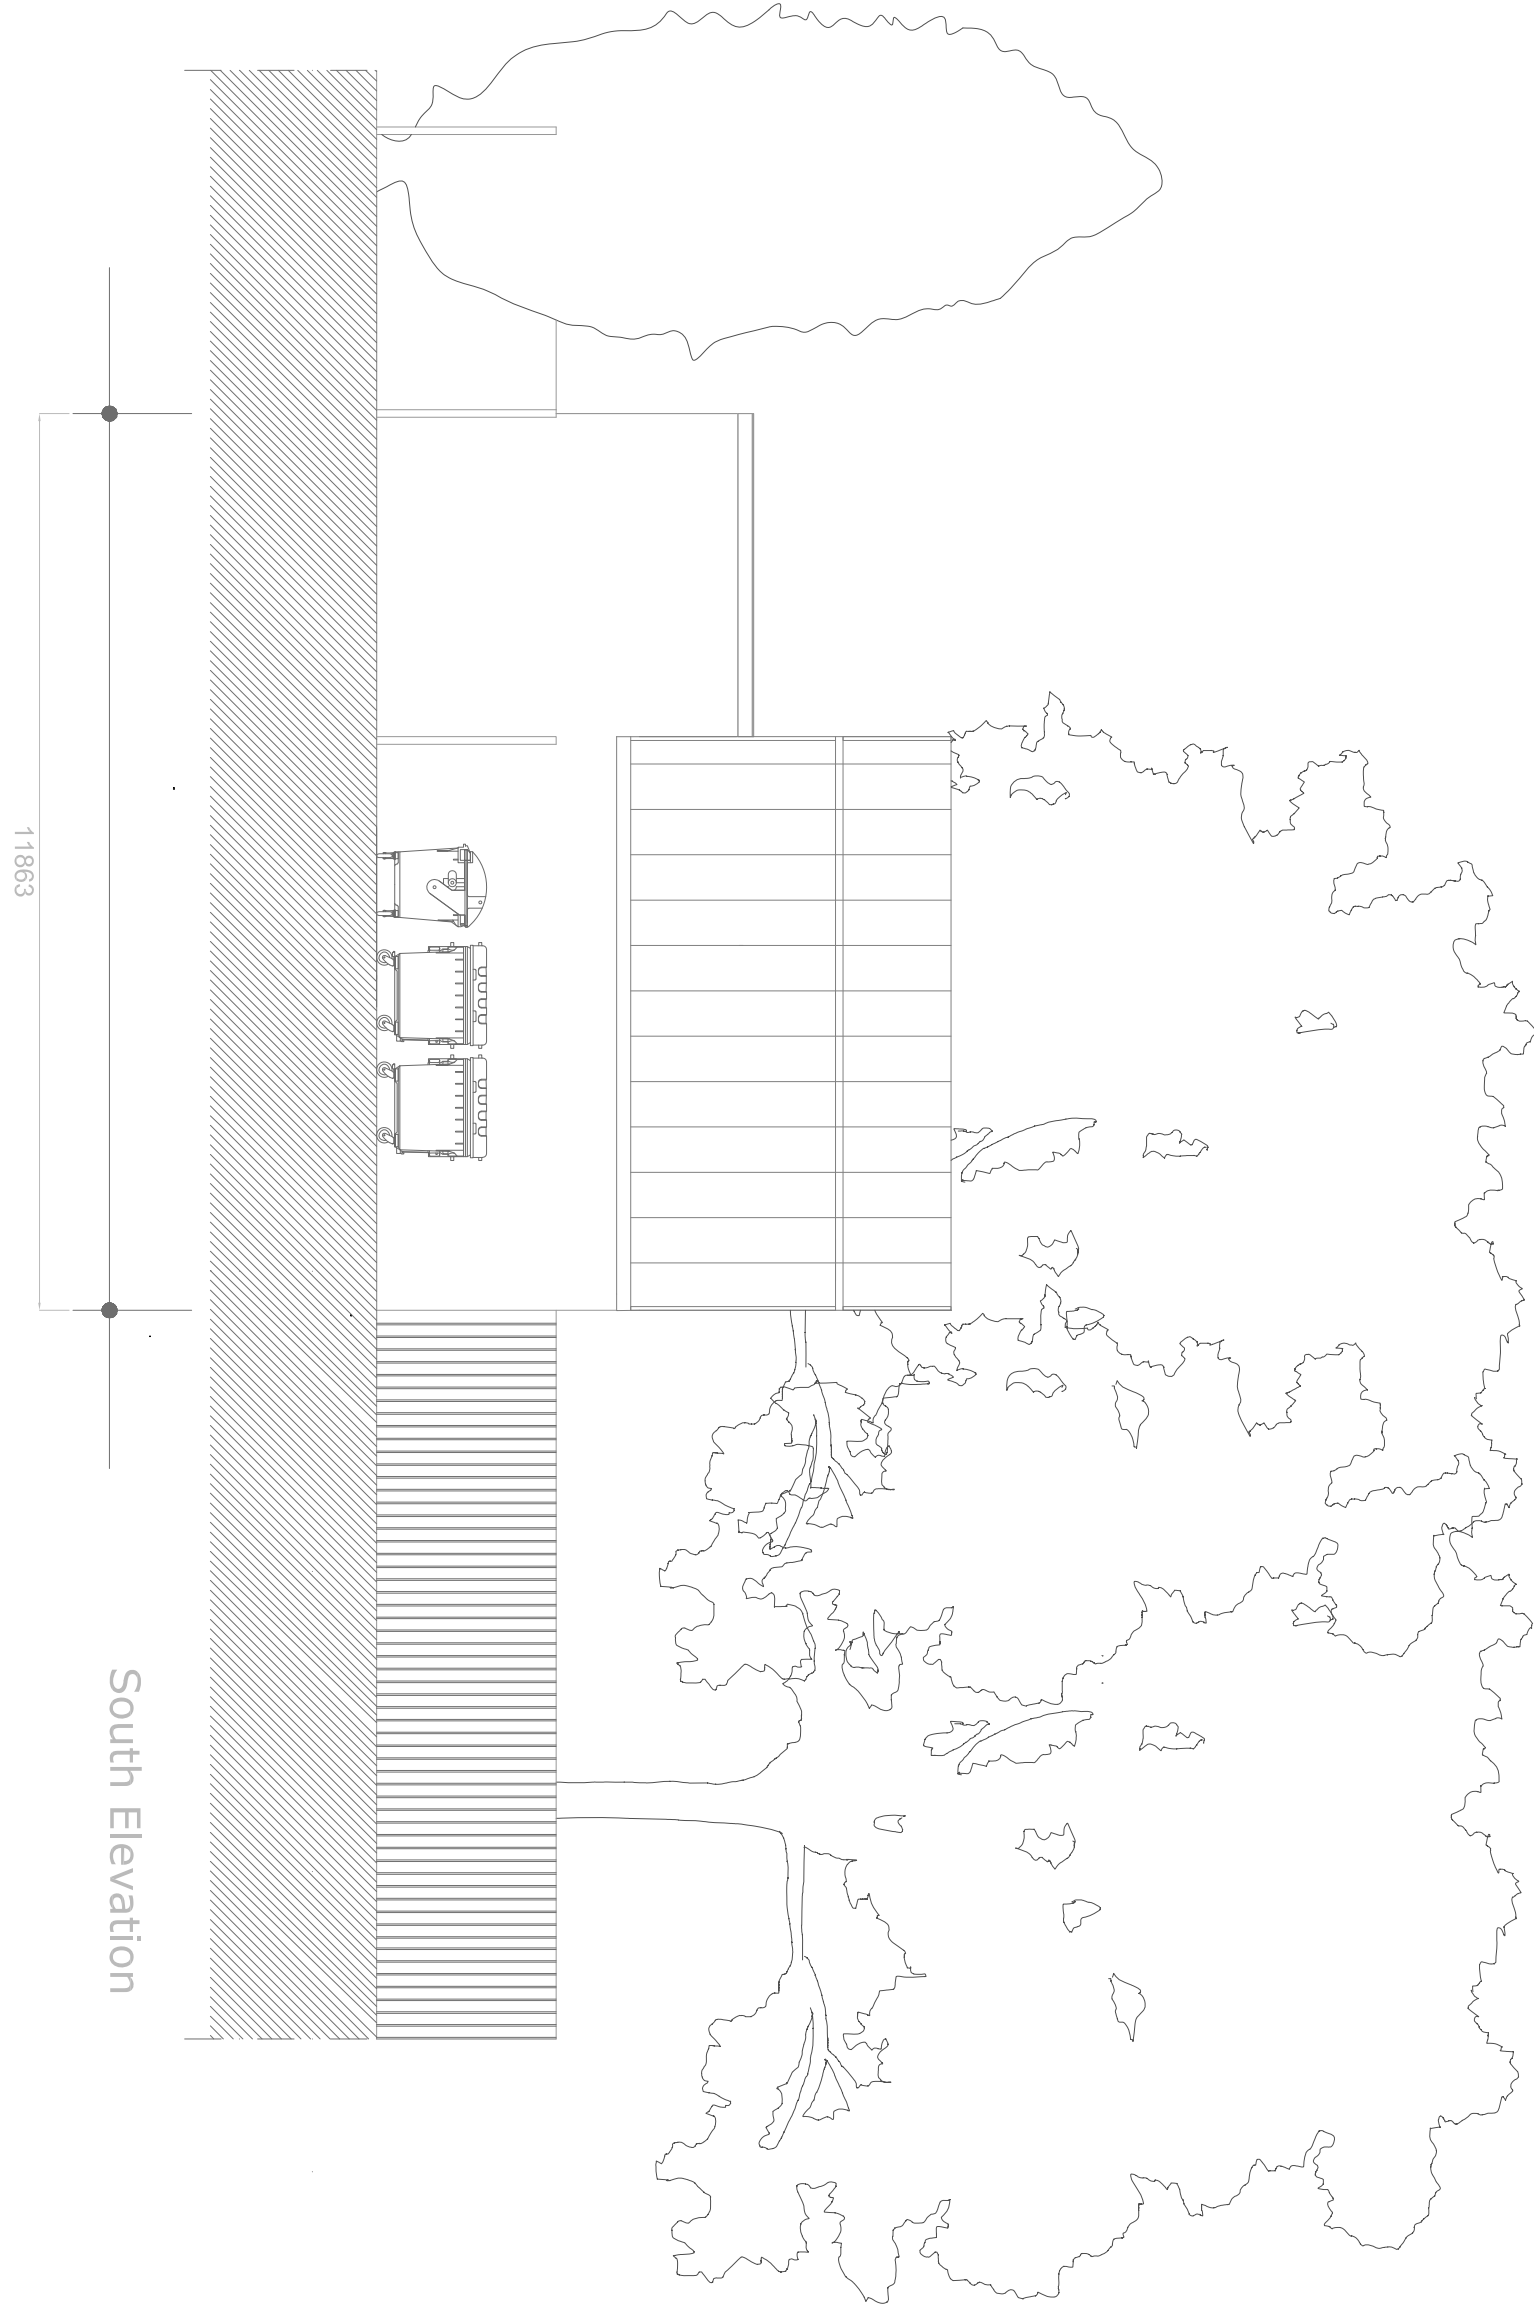


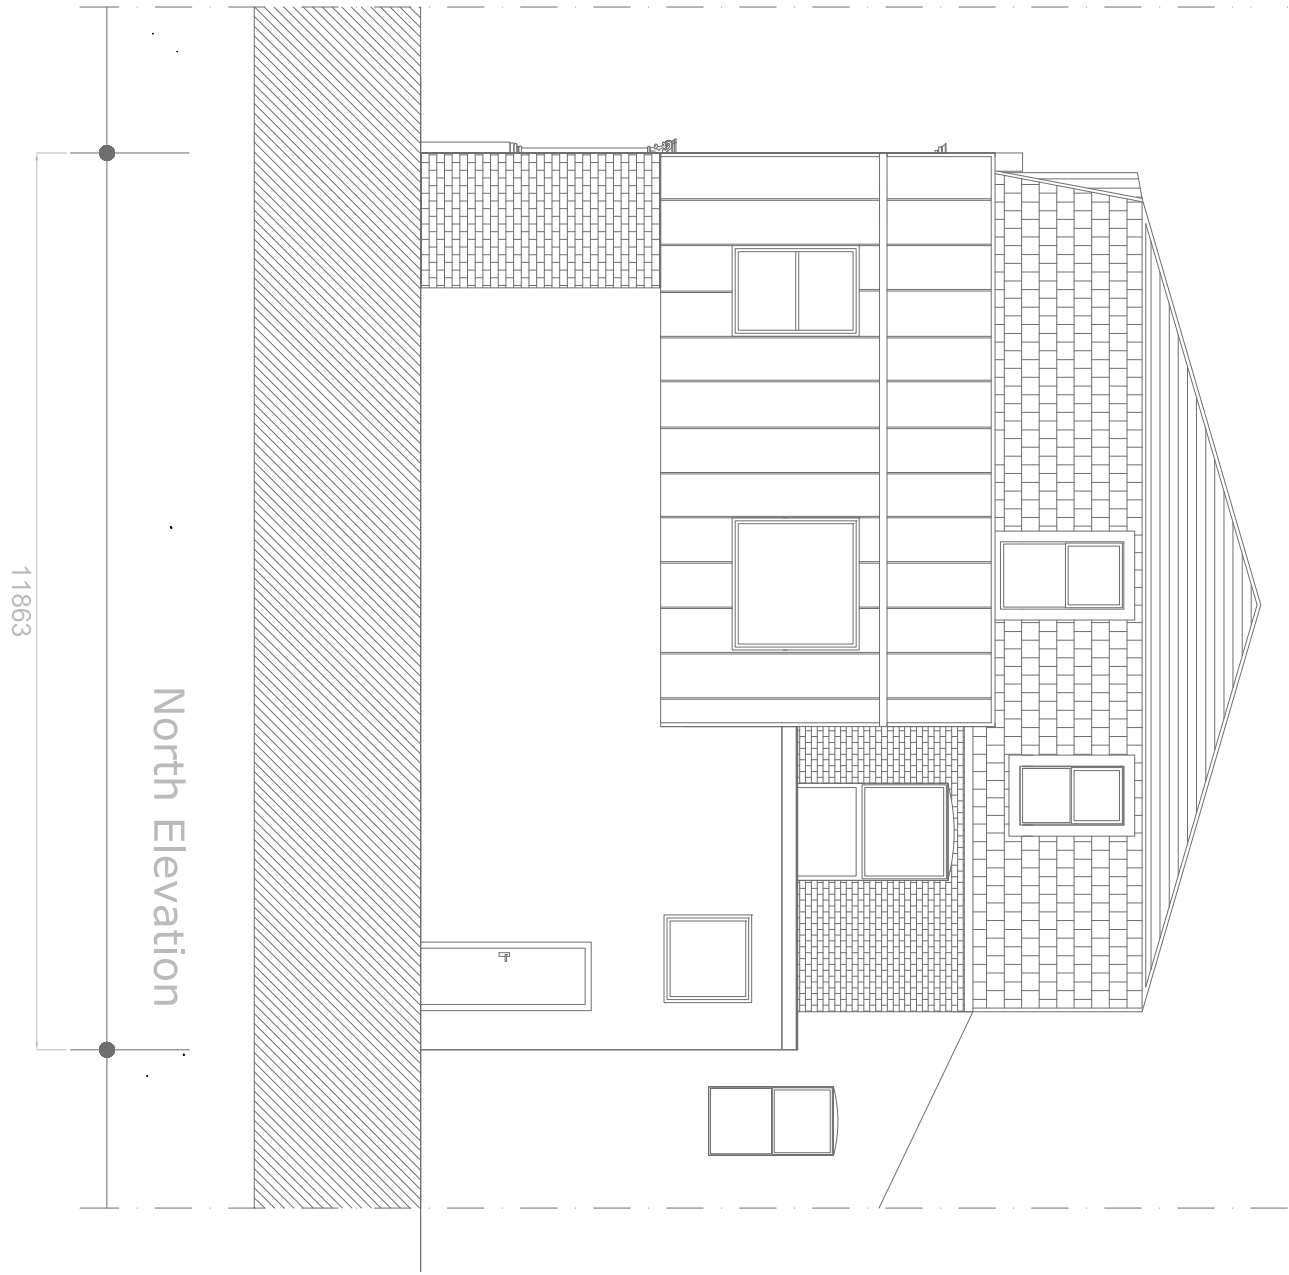

Drawing No.	SG 15
Drawing Title	Proposed Elevations
Status	INFORMATION
Project	Somerford Grove
Client	Ka110
Date	13/01/26
Scale	1:100 @ A2
Ka110 Ltd. 22 Rye Meadows, 636-638 High Road, N17 0PD Mob. 07982 193 713. sebastian@ka110.co.uk	
This drawing is copyright of Ka110 Ltd. and may not be copied, stored or reproduced without written permission. It is to be used for the purpose for which it was created and is not to be used for any other purpose without the written permission of Ka110 Ltd.	