





Front Facade setting out



Existing Facade

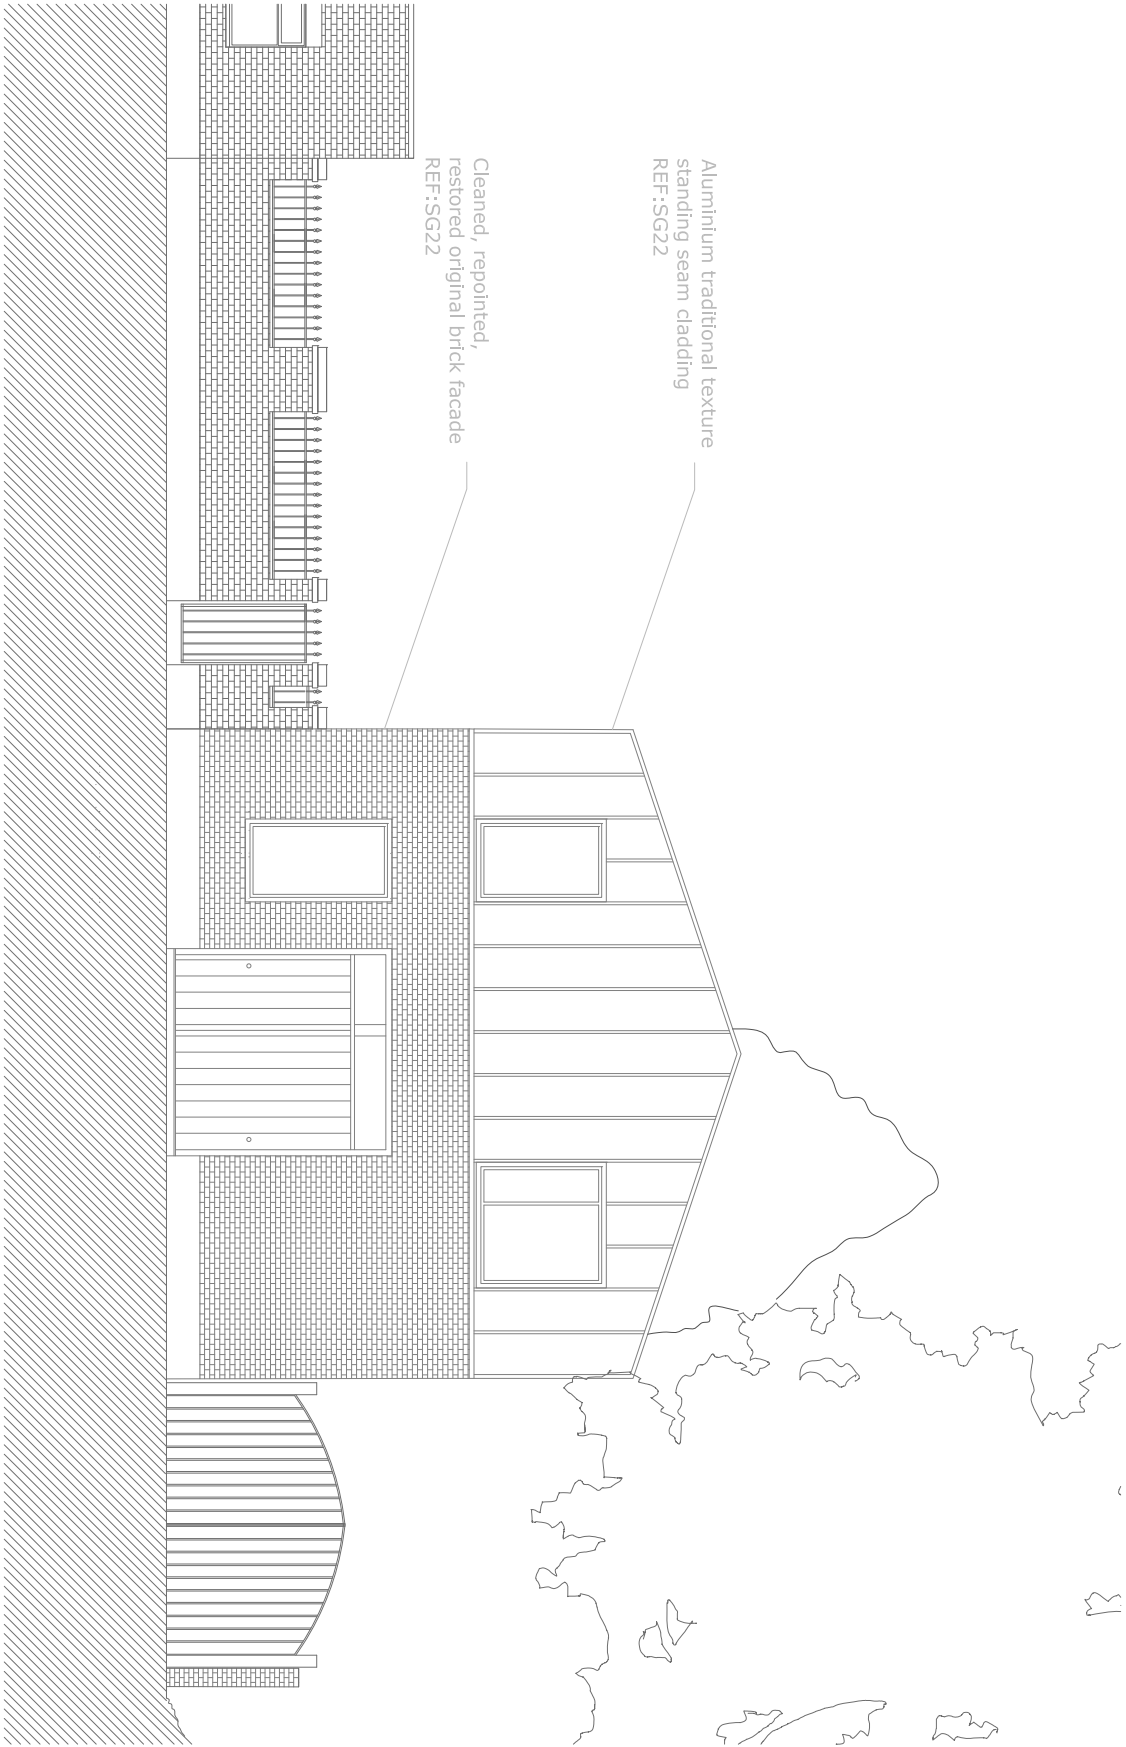


Facade Materiality visualisation.

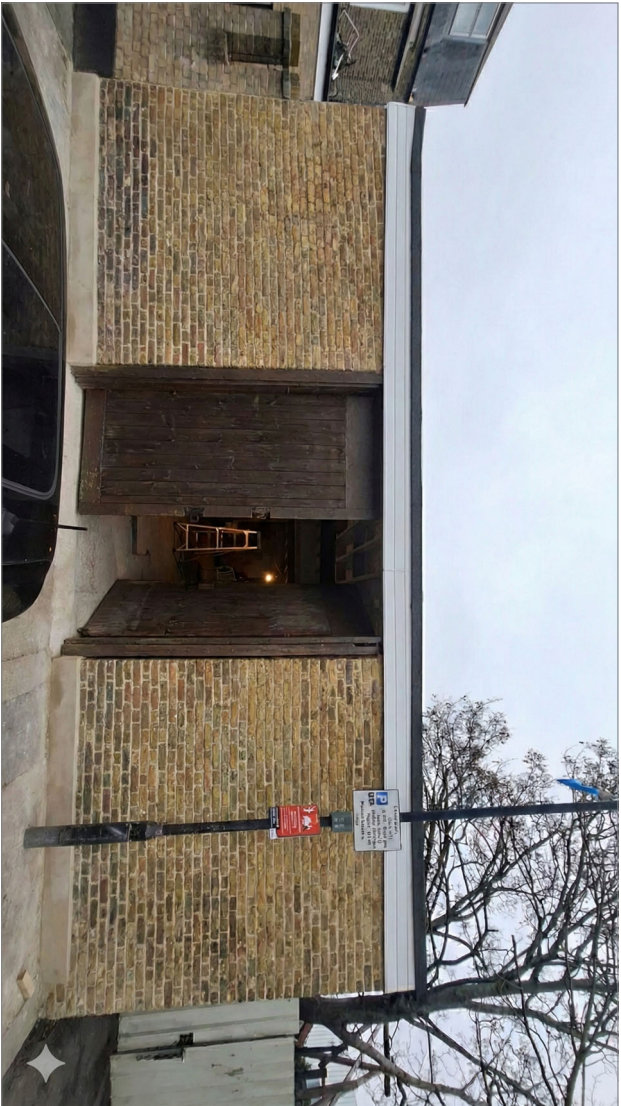

Brick facade cleaned and repointed



Aluminium traditional texture standing seam rain screen

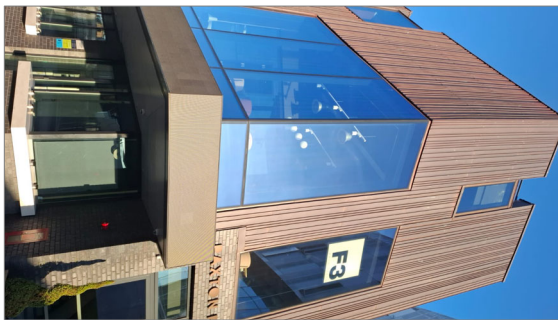

Material reference at Tottenham Stadium

Drawing No.	SG 22
Drawing Title	Material Declaration
Status	INFORMATION
Project	Somerford Grove
Client	Ka110
Date	13/01/26
Scale	1:100 @ A2
Ka110 Ltd. 22 Rye Walk, High Wycombe, Bucks HP12 3JF Mob: 07982 193 713 sebastian@ka110.co.uk	
This drawing is copyright of Ka110 Ltd. and may not be copied, stored or reproduced without written permission. The use of this drawing for any other purpose without written permission will be at the user's risk and the designer will not be responsible for any errors or omissions.	