


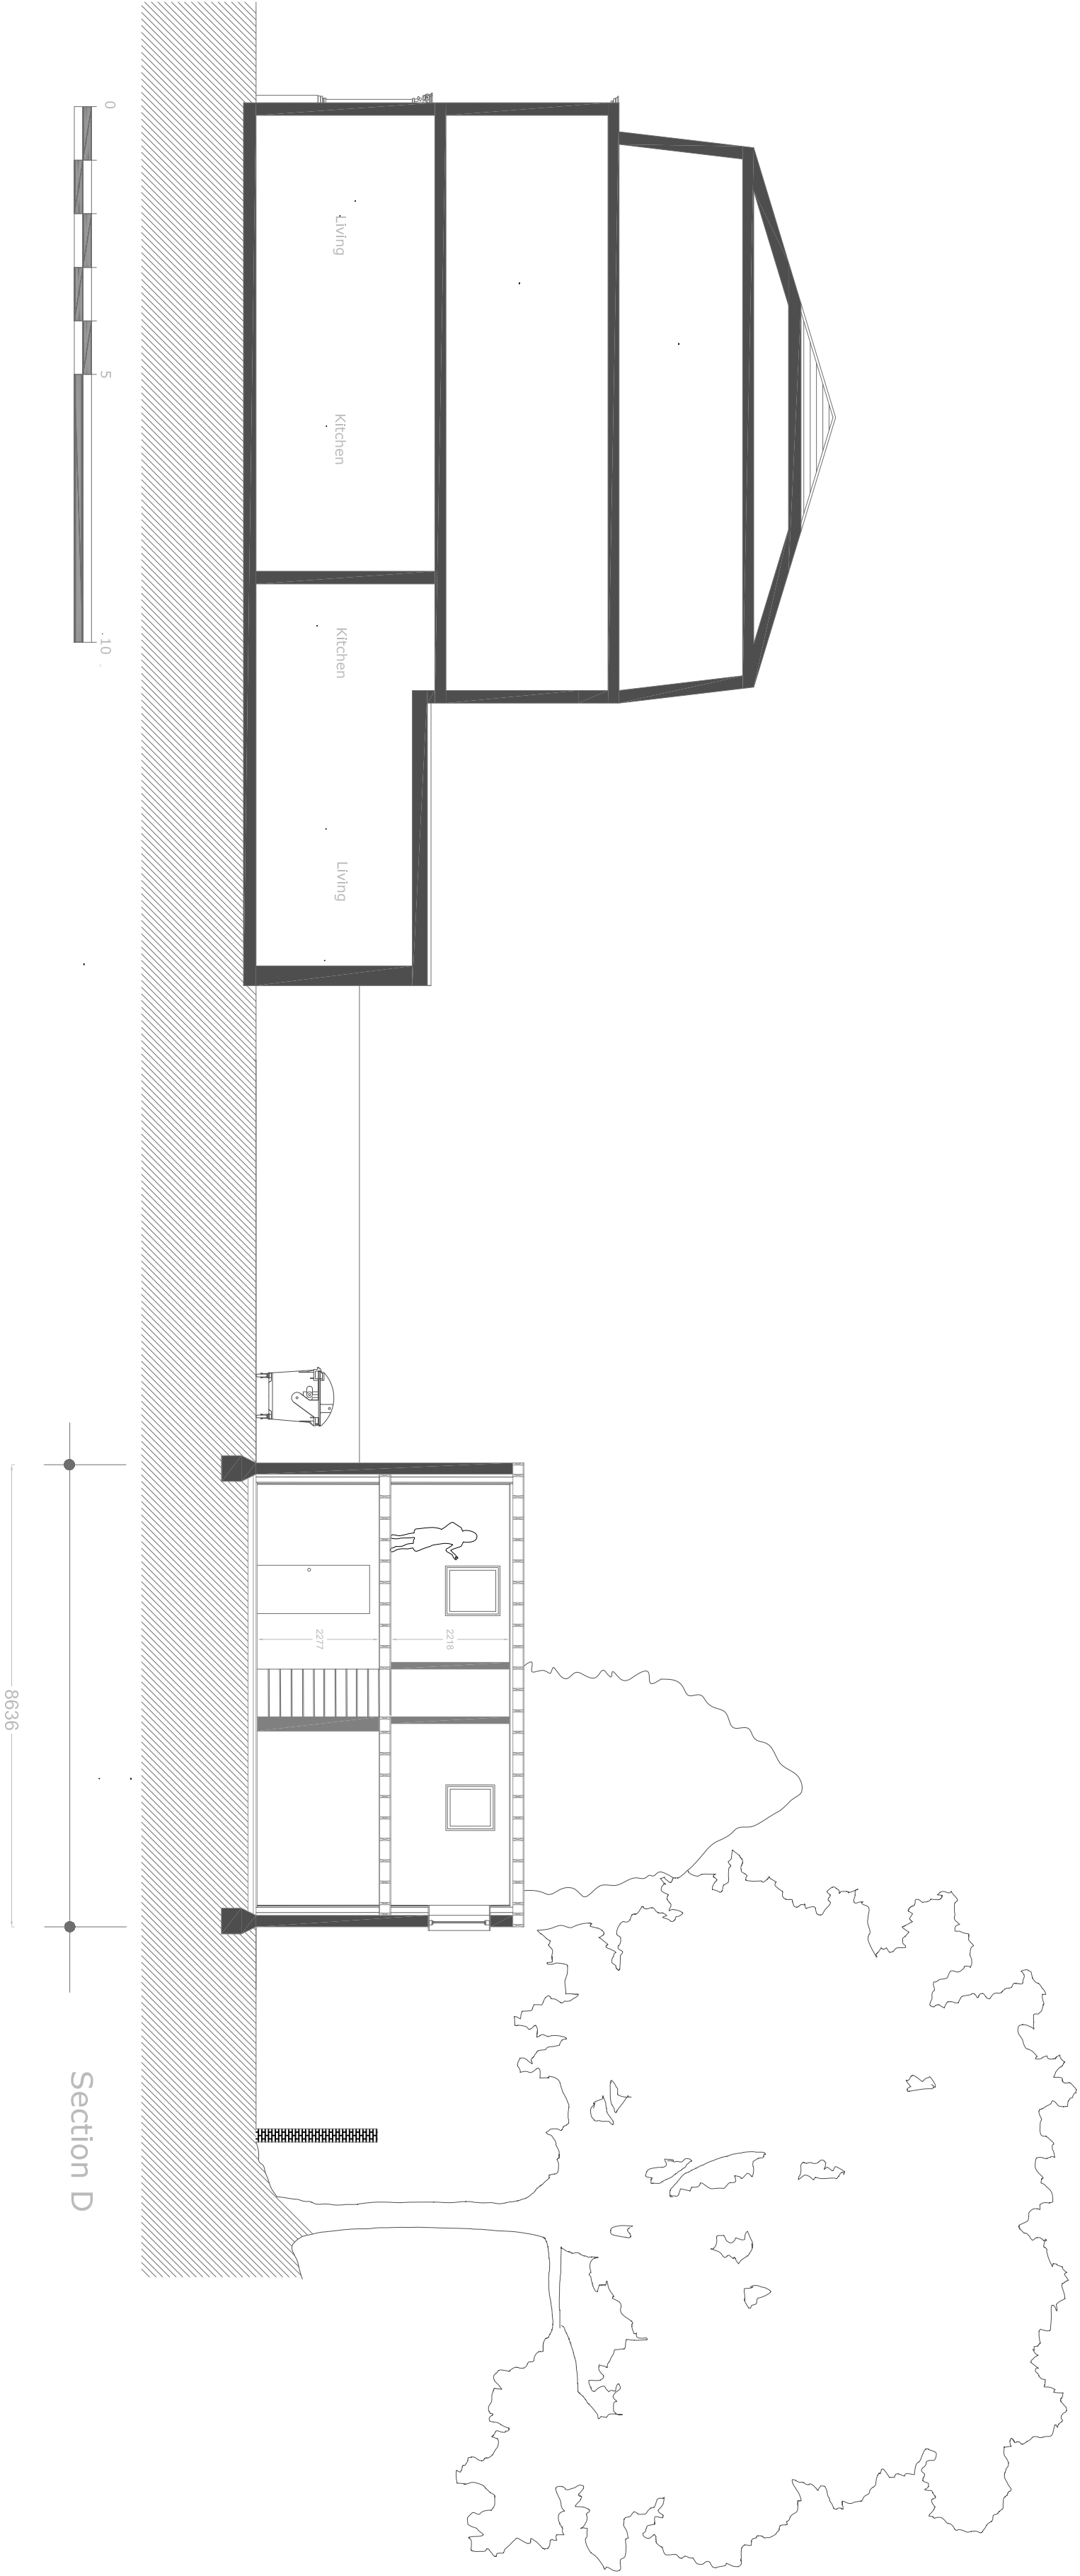

Drawing No.	SG 18
Drawing Title	Proposed Section D
Status	INFORMATION
Project	Somerford Grove
Client	Ka110
Date	13/01/26
Scale	1:100 @ A2
Ka110 Ltd. 22 Rye Meadows, 636-638 High Road, N17 0PD Mob. 07982 193 713. sebastian@ka110.co.uk	
This drawing is copyright of Ka110 Ltd. and may not be copied, stored or reproduced in any form without the written permission of Ka110 Ltd. to be verified on site by the contractor	