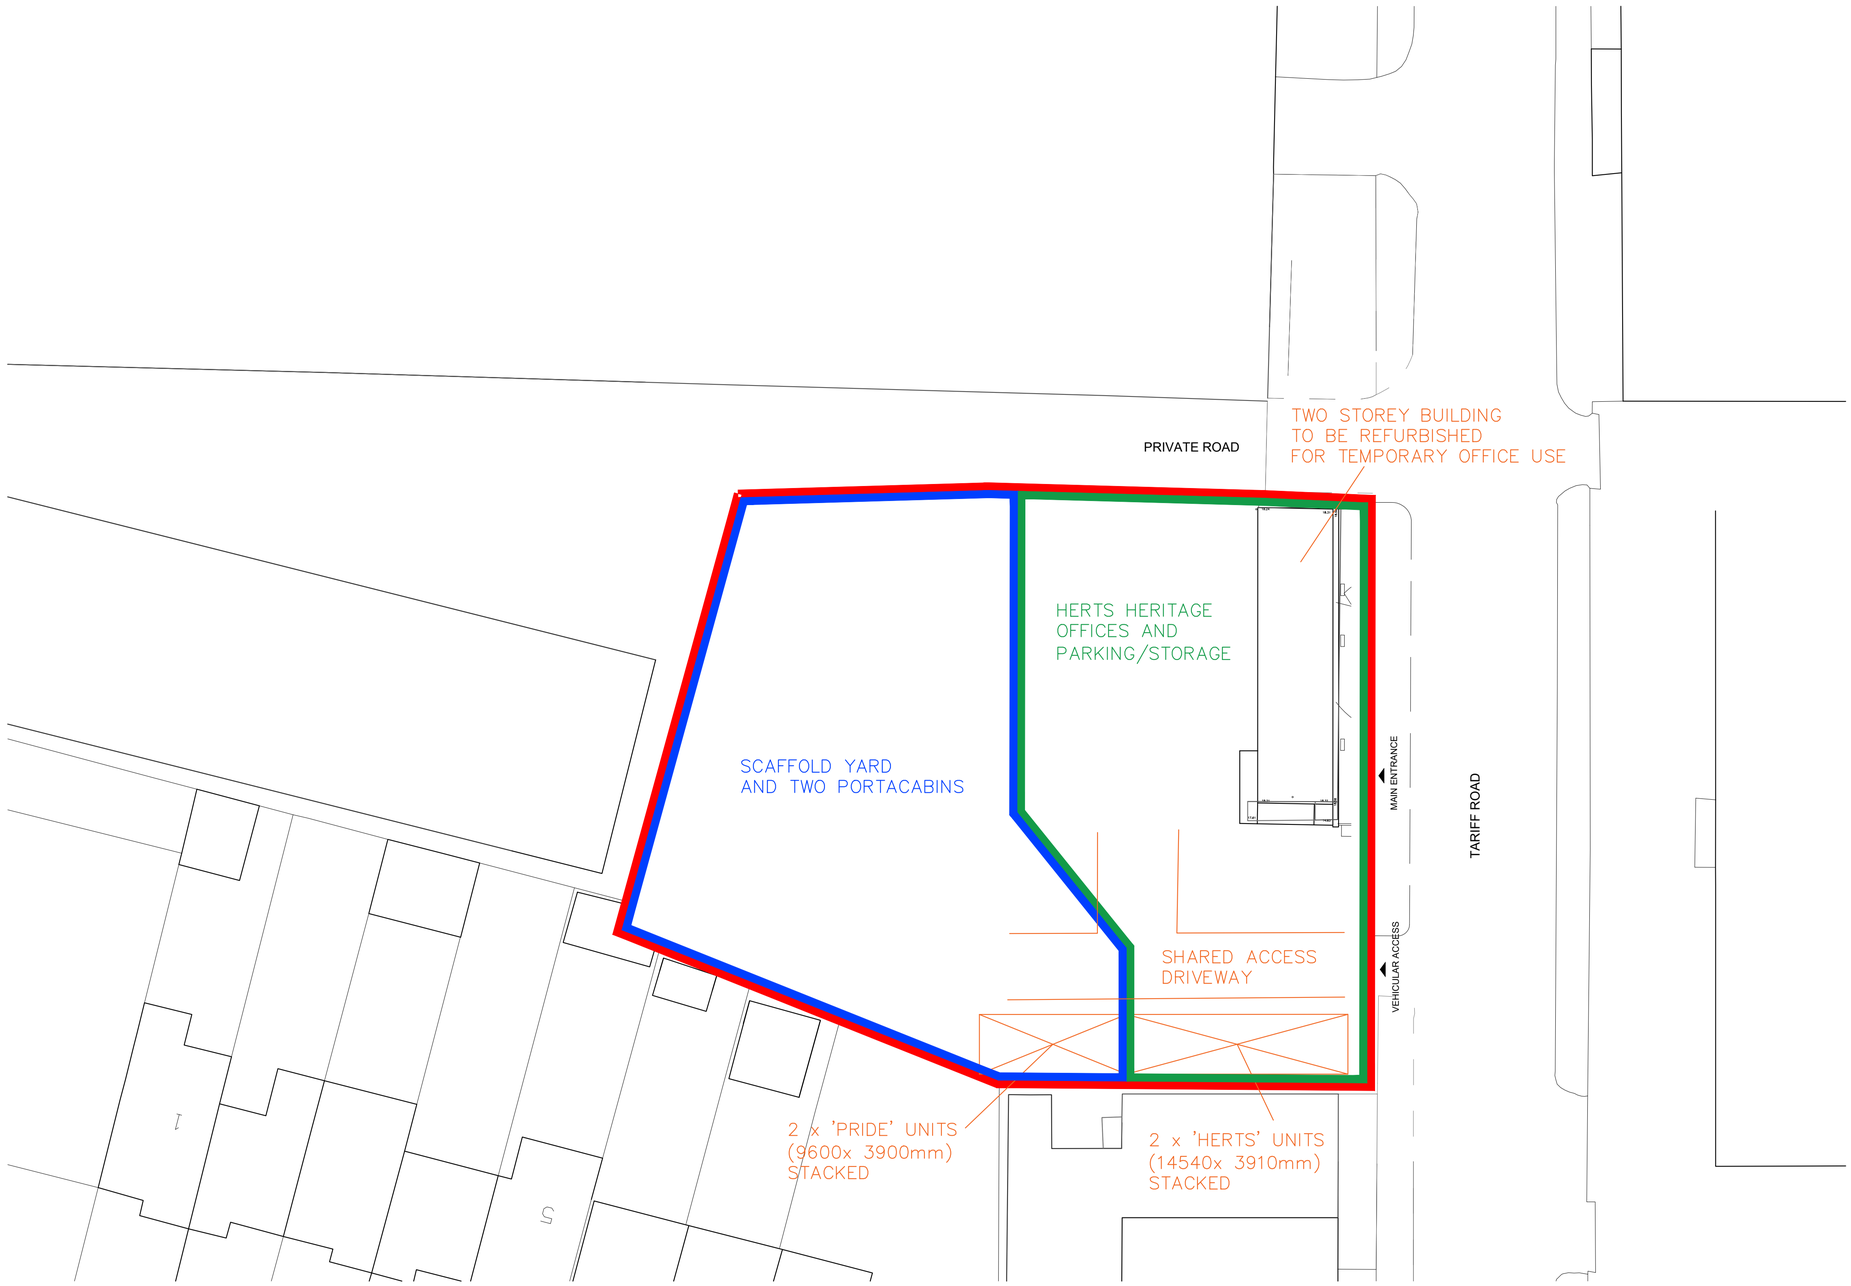

01 SITE PLAN – EXISTING
SCALE 1:200

0 2 4 8 20m

REV.	DATE	DESCRIPTION	REV.	DATE	DESCRIPTION
-	19.06.2024	Issued for Planning			

NOTES:

1. ALL DIMENSIONS IN MM
2. THIS DRAWING TO BE READ IN CONJUNCTION WITH ALL RELEVANT CONTRACT DOCUMENTS
3. THIS DRAWING TO BE READ IN CONJUNCTION WITH ALL ENGINEER'S DRAWINGS
4. DO NOT SCALE FROM THIS DRAWING
5. REPORT ANY ERRORS, CONTRADICTIONS, AND OMISSIONS TO THE ARCHITECT AS SOON AS POSSIBLE

KEY:

N

JOB NO: A23-008
SCALE: 1:200 @A1
STATUS:

DRAWING NAME: PROPOSED SITE PLAN
PROJECT NAME: THE INTERNATIONAL HOUSE, TARIFF ROAD
DRAWING NO: 02