


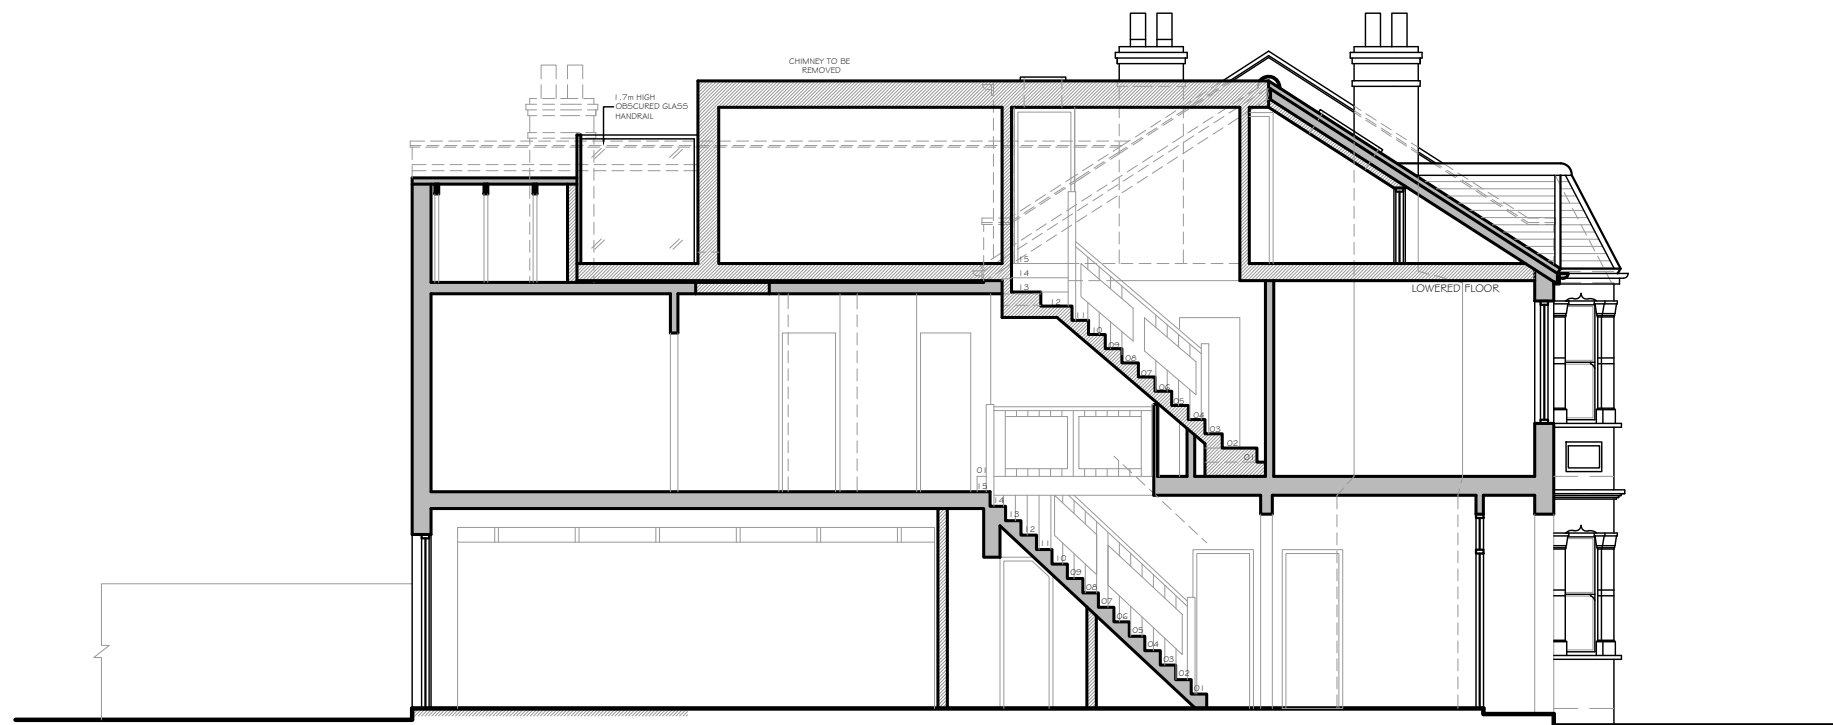

PROPOSED SECTION A-A






EXISTING SECTION A-A

NOTES

- ALL WORKS TO BE CARRIED OUT IN ACCORDANCE WITH CURRENT BUILDING REGULATIONS.
- ALL DIMENSIONS / LEVELS TO BE CHECKED AND VERIFIED ON SITE BEFORE COMMENCING ANY WORK AND ANY DISCREPANCIES TO BE REPORTED TO THE OFFICE IMMEDIATELY.
- THIS DRAWING TO BE READ IN CONJUNCTION WITH CONTRACT DOCUMENTS, PROJECT WORKING DRAWINGS, SPECIFICATION, ALL CONSULTANTS / SPECIALIST DRAWINGS, DETAILS AND SPECIFICATION.
- ALL MATERIALS TO BE USED IN THE CONSTRUCTION OF THE EXTERNAL SURFACES OF THE NEW WORKS SHALL MATCH THOSE IN THE EXISTING BUILDING.
- DRAWINGS ARE FOR PLANNING PURPOSES ONLY

REV	DATE	AMENDMENT BY

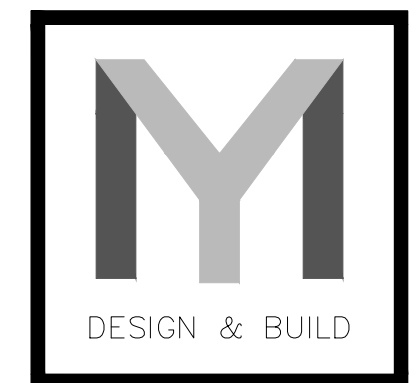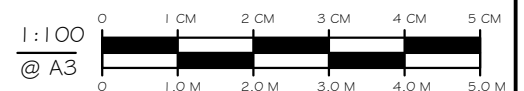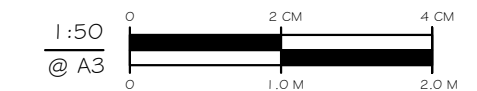

LOFT, EXTENSION AND BASEMENT
07852700196

CLIENT:		HARRY	
SITE:		65 RUTLAND GARDENS, N4 1JW	
JOB TITLE:		LOFT CONVERSION	
DRAWING TITLE:		EXISTING & PROPOSED SECTIONS	
SCALE:	1:100	DATE:	DECEMBER 2025
JOB NUMBER:			
DRAWING NUMBER:		DRAUGHTSMAN:	REV:
05/08		SDS	
COPYRIGHT RESERVED			