
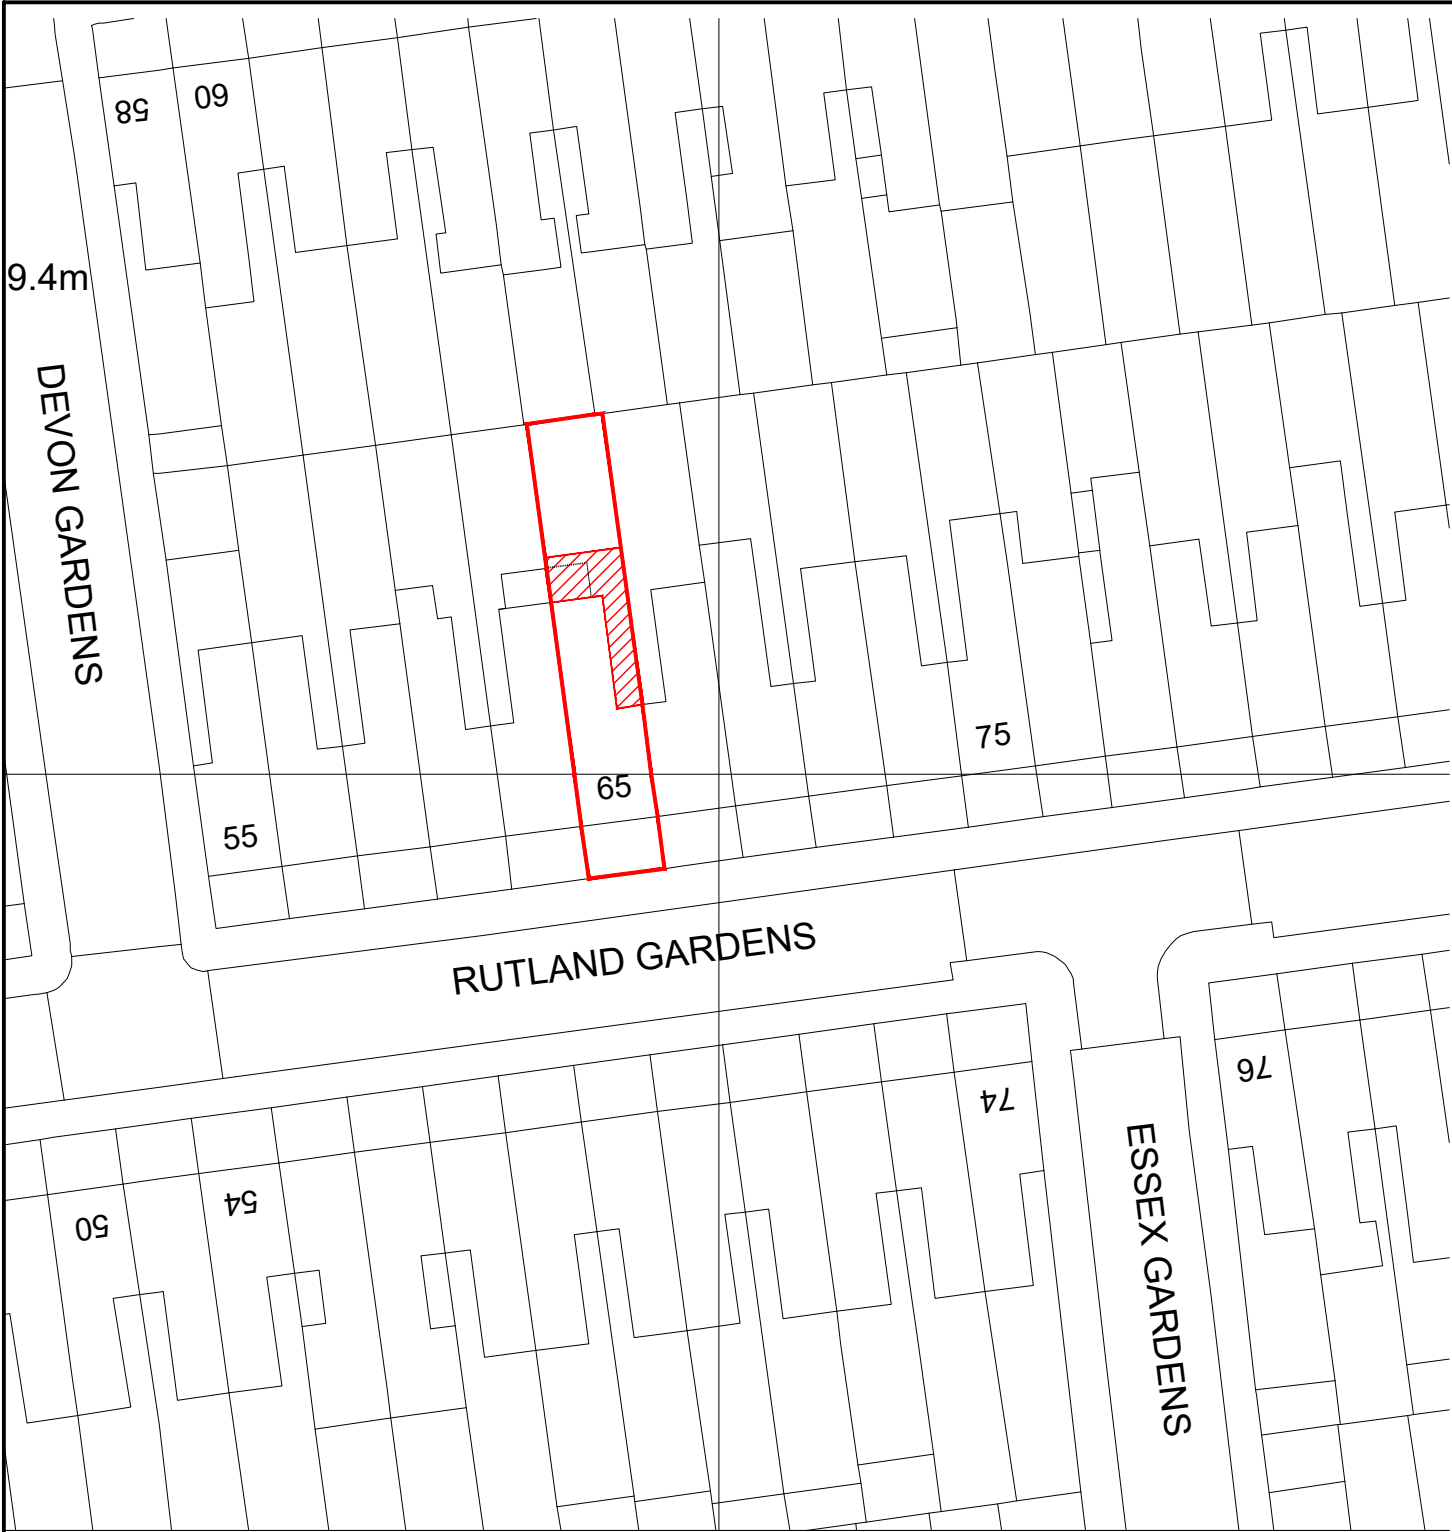



BLOCK PLAN

SCALE 1:500

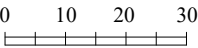

LOCATION PLAN




SCALE 1:1250

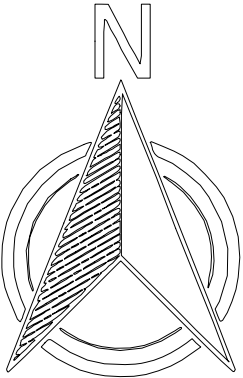

NOTES

- ALL WORKS TO BE CARRIED OUT IN ACCORDANCE WITH CURRENT BUILDING REGULATIONS.
- ALL DIMENSIONS / LEVELS TO BE CHECKED AND VERIFIED ON SITE BEFORE COMMENCING ANY WORK AND ANY DISCREPANCIES TO BE REPORTED TO THE OFFICE IMMEDIATELY.
- THIS DRAWING TO BE READ IN CONJUNCTION WITH CONTRACT DOCUMENTS, PROJECT WORKING DRAWINGS, SPECIFICATION, ALL CONSULTANTS / SPECIALIST DRAWINGS, DETAILS AND SPECIFICATION.
- ALL MATERIALS TO BE USED IN THE CONSTRUCTION OF THE EXTERNAL SURFACES OF THE NEW WORKS SHALL MATCH THOSE IN THE EXISTING BUILDING.
- DRAWINGS ARE FOR PLANNING PURPOSES ONLY

REV	DATE	AMENDMENT BY

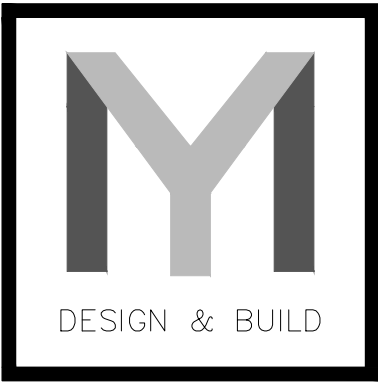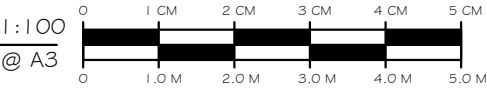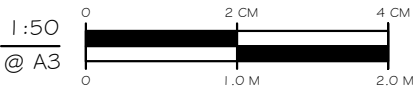

LOFT, EXTENSION AND BASEMENT
07852700196

CLIENT:	HARRY	
SITE:	65 RUTLAND GARDENS, N4 1JW	
JOB TITLE:	LOFT CONVERSION	
DRAWING TITLE:	LOCATION & BLOCK PLANS	
SCALE: 1:1250 & 1:500	DATE:	DECEMBER 2025
JOB NUMBER:		
DRAWING NUMBER:	DRAUGHTSMAN:	REV:
01/08	SDS	

COPYRIGHT RESERVED