


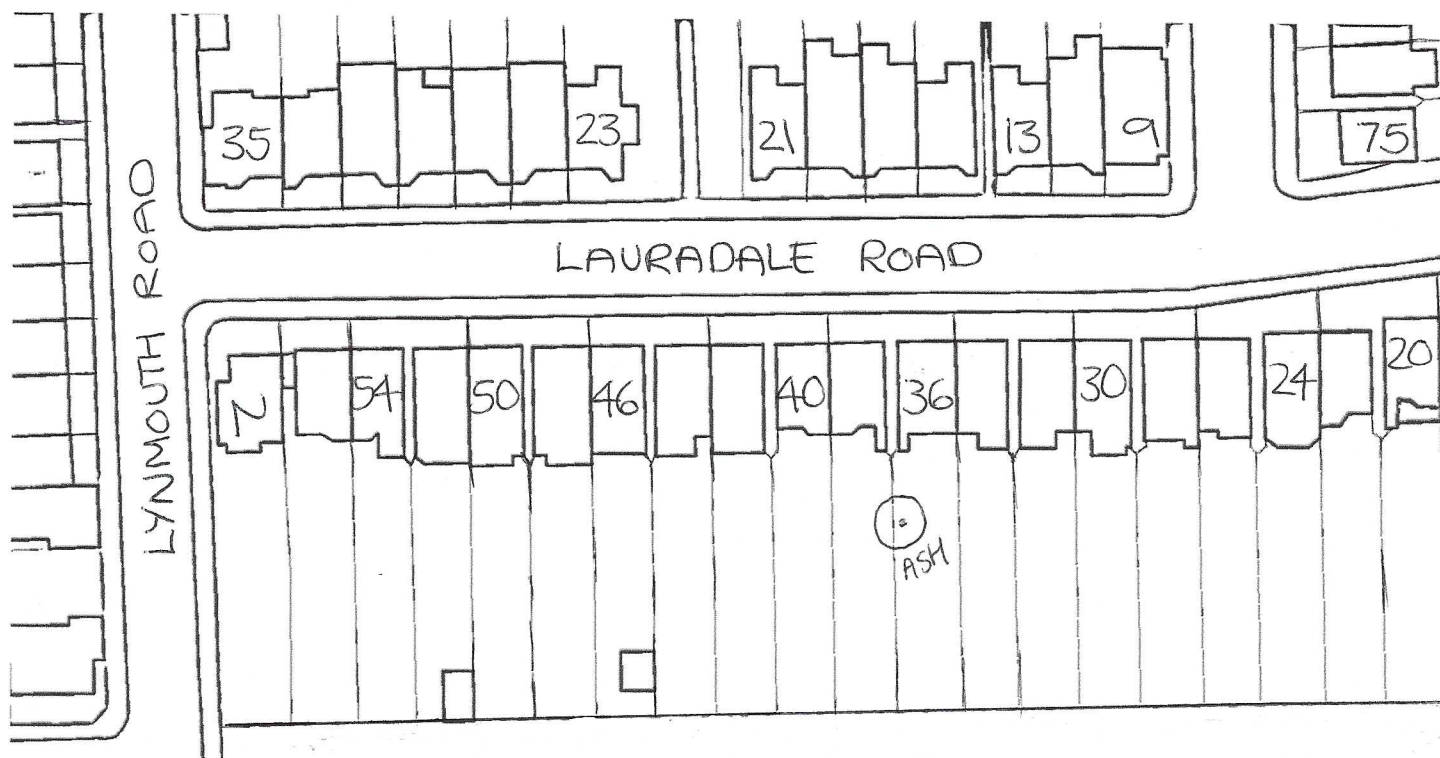

CLIENT

MR CUMBERBIRCH

36, LAURADALE ROAD,

LONDON,

N2 9LU

AGENT

CUSTOM CUTTERS TREE SPECIALISTS LTD

46, STANLEY ROAD,

LONDON,

N11 2LE