



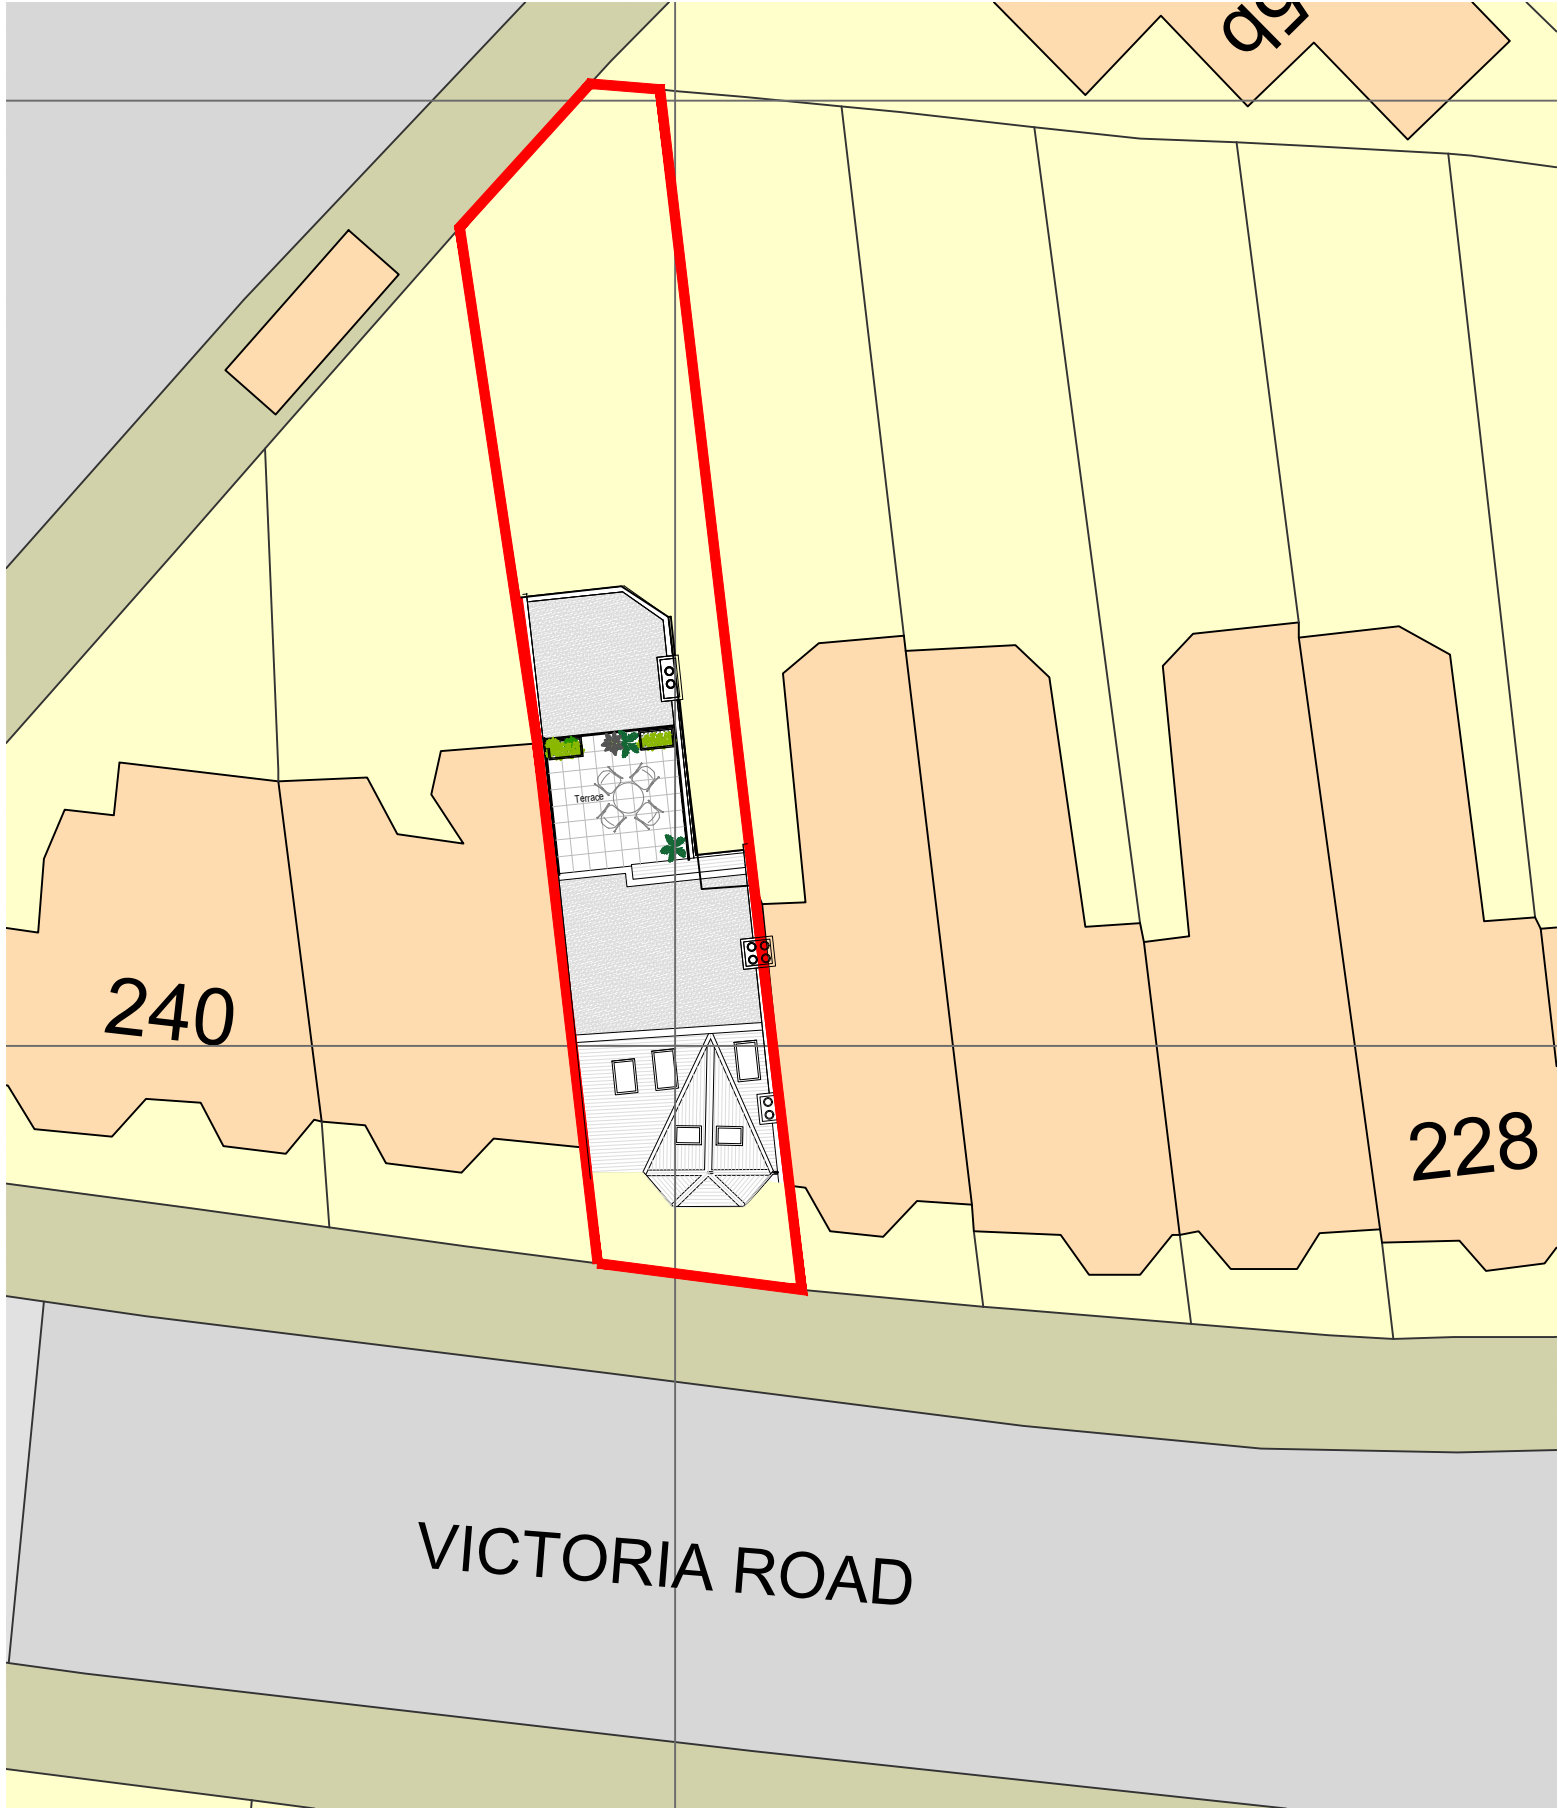

 **Proposed Block Plan**
Scale - 1:200

- NOTES
1. This drawing is to be used for planning purposes only and should not be used for construction purposes.
 2. Although this is a digital survey the accuracy and amount of detail shown is only commensurate with the graphical scale of the mapping as specified. Care should be exercised when working to larger scales.
 3. Whilst every effort has been made to achieve accuracy on this plan CRUCIAL clearance dimensions, levels and invert levels should be checked prior to construction.
 4. Copyright: This drawing may not be reproduced without permission.

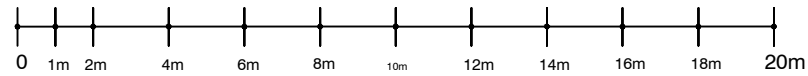

-	-
REV	DATE

Project :

Loft Conversion with Rear Dormer

Applicant :

Lorraine Coady

Location :
First Floor, 236 Victoria Road,
London, N22 7XQ

Stage :
Planning

Drawing :
Proposed Block Plan

Drawing No:
2025_Victoria Road_P100

Scale:	1:200 @ A3	Drawn By:	HC
--------	------------	-----------	----

Date:	11th October 2025	Revision:	-
-------	-------------------	-----------	---