




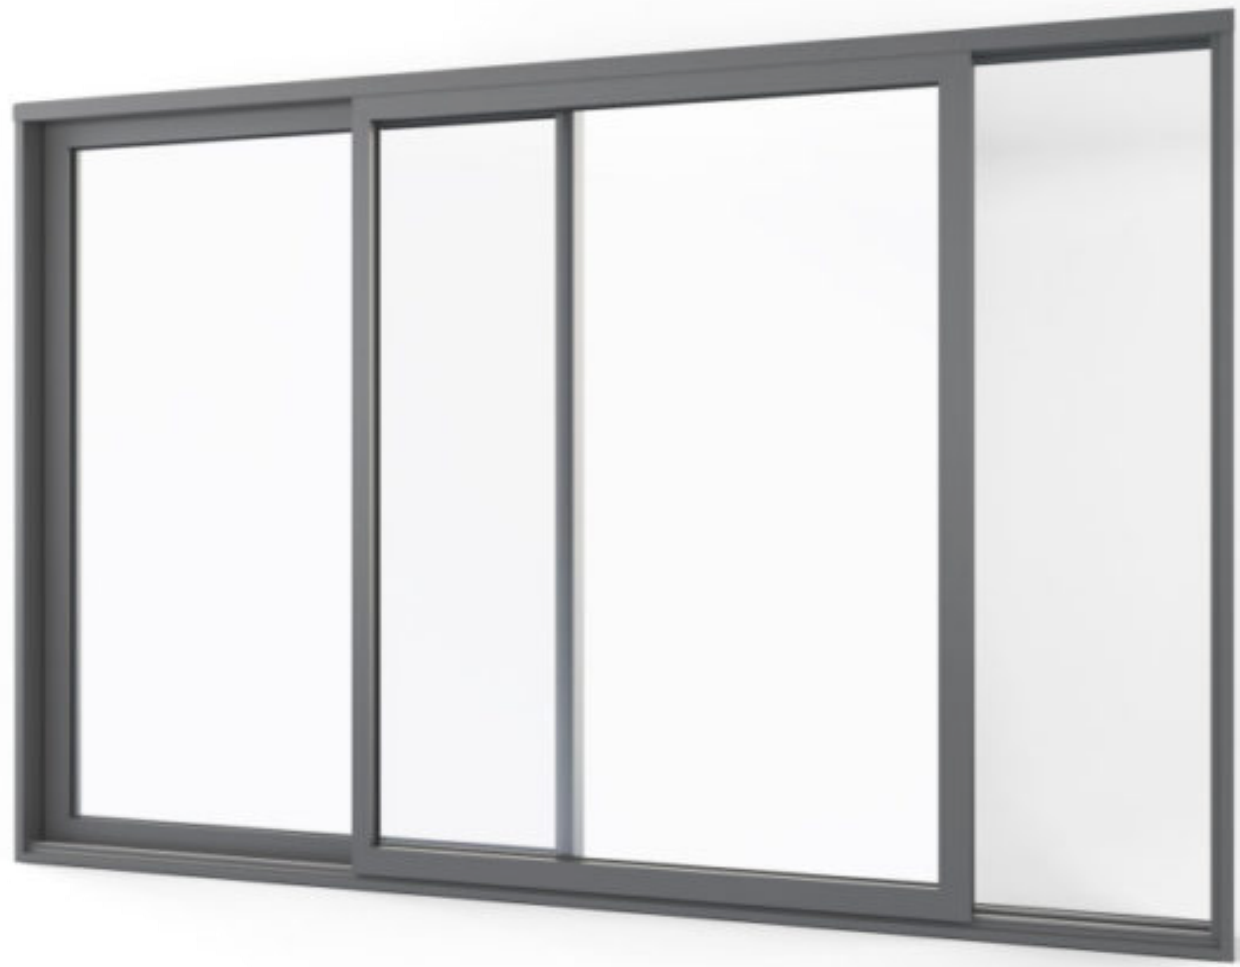

Typical External View

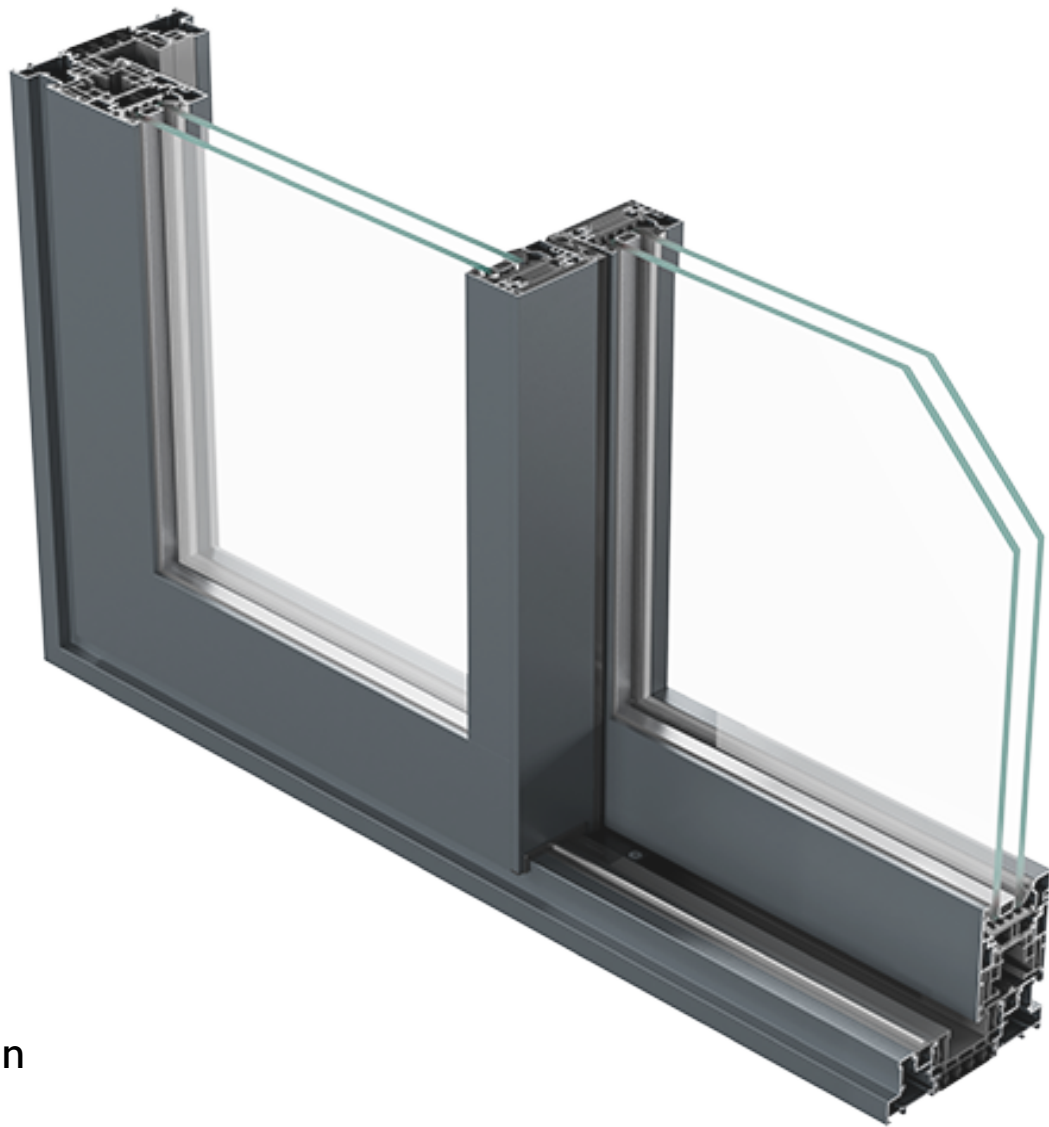

Typical Section

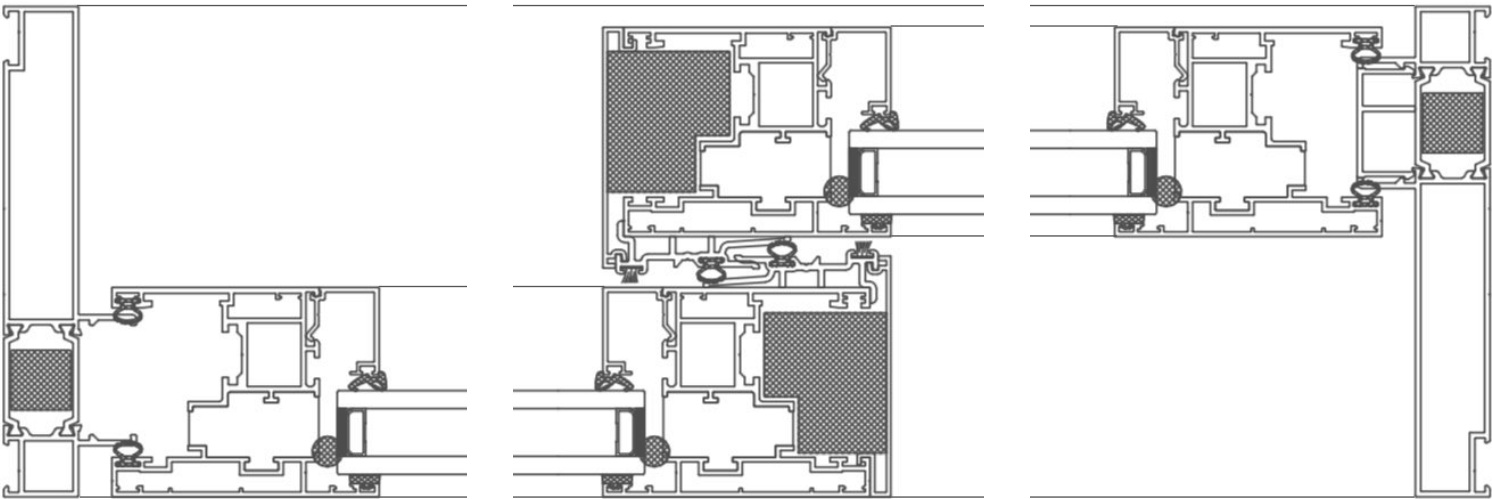

Typical Plan Details


Sliding Windows - Dark-brown aluminium framed clear glazed sliding windows



Typical External View



Typical Section

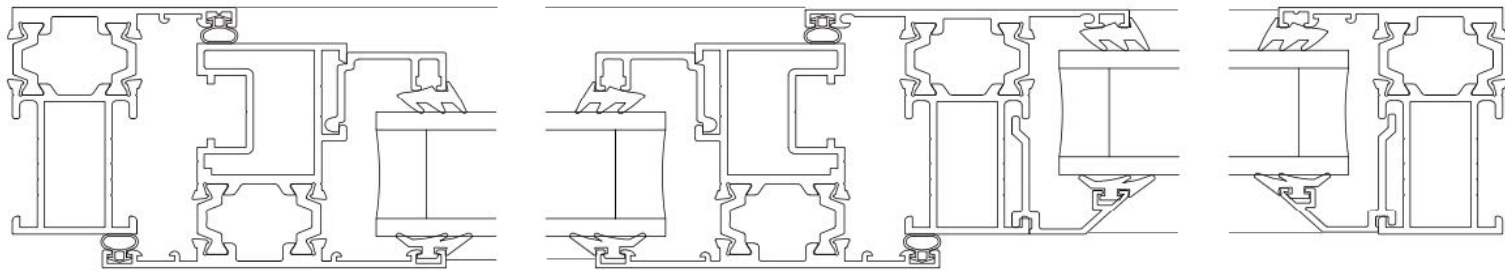

Typical Plan Details

Hinged Windows - White aluminium framed translucent glazed hinged windows



Typical External View

Doors - Dark-brown timber/aluminium or uPVC composite framed clear glazed doors/overpanels

project title	Flat A Copper Beech North Grove London N6 Typical Window/Door Details			smerinarchitects The Studio 28 Killyon Road London SW8 2XT contact@smerin.co.uk www.smerin.co.uk
scale	-	project number	A1502	
date	23.01.26	drawn by	PS	
drawing status	Planning	checked by	PS	
drawing number	-	revision	-	