


Location Plan

Site Address: Mayfield House, St Anns General Hospital, St Anns Road, Tottenham, London, N15 3TH

Date Produced: 29-Jan-2026

Scale: 1:1250 @A3

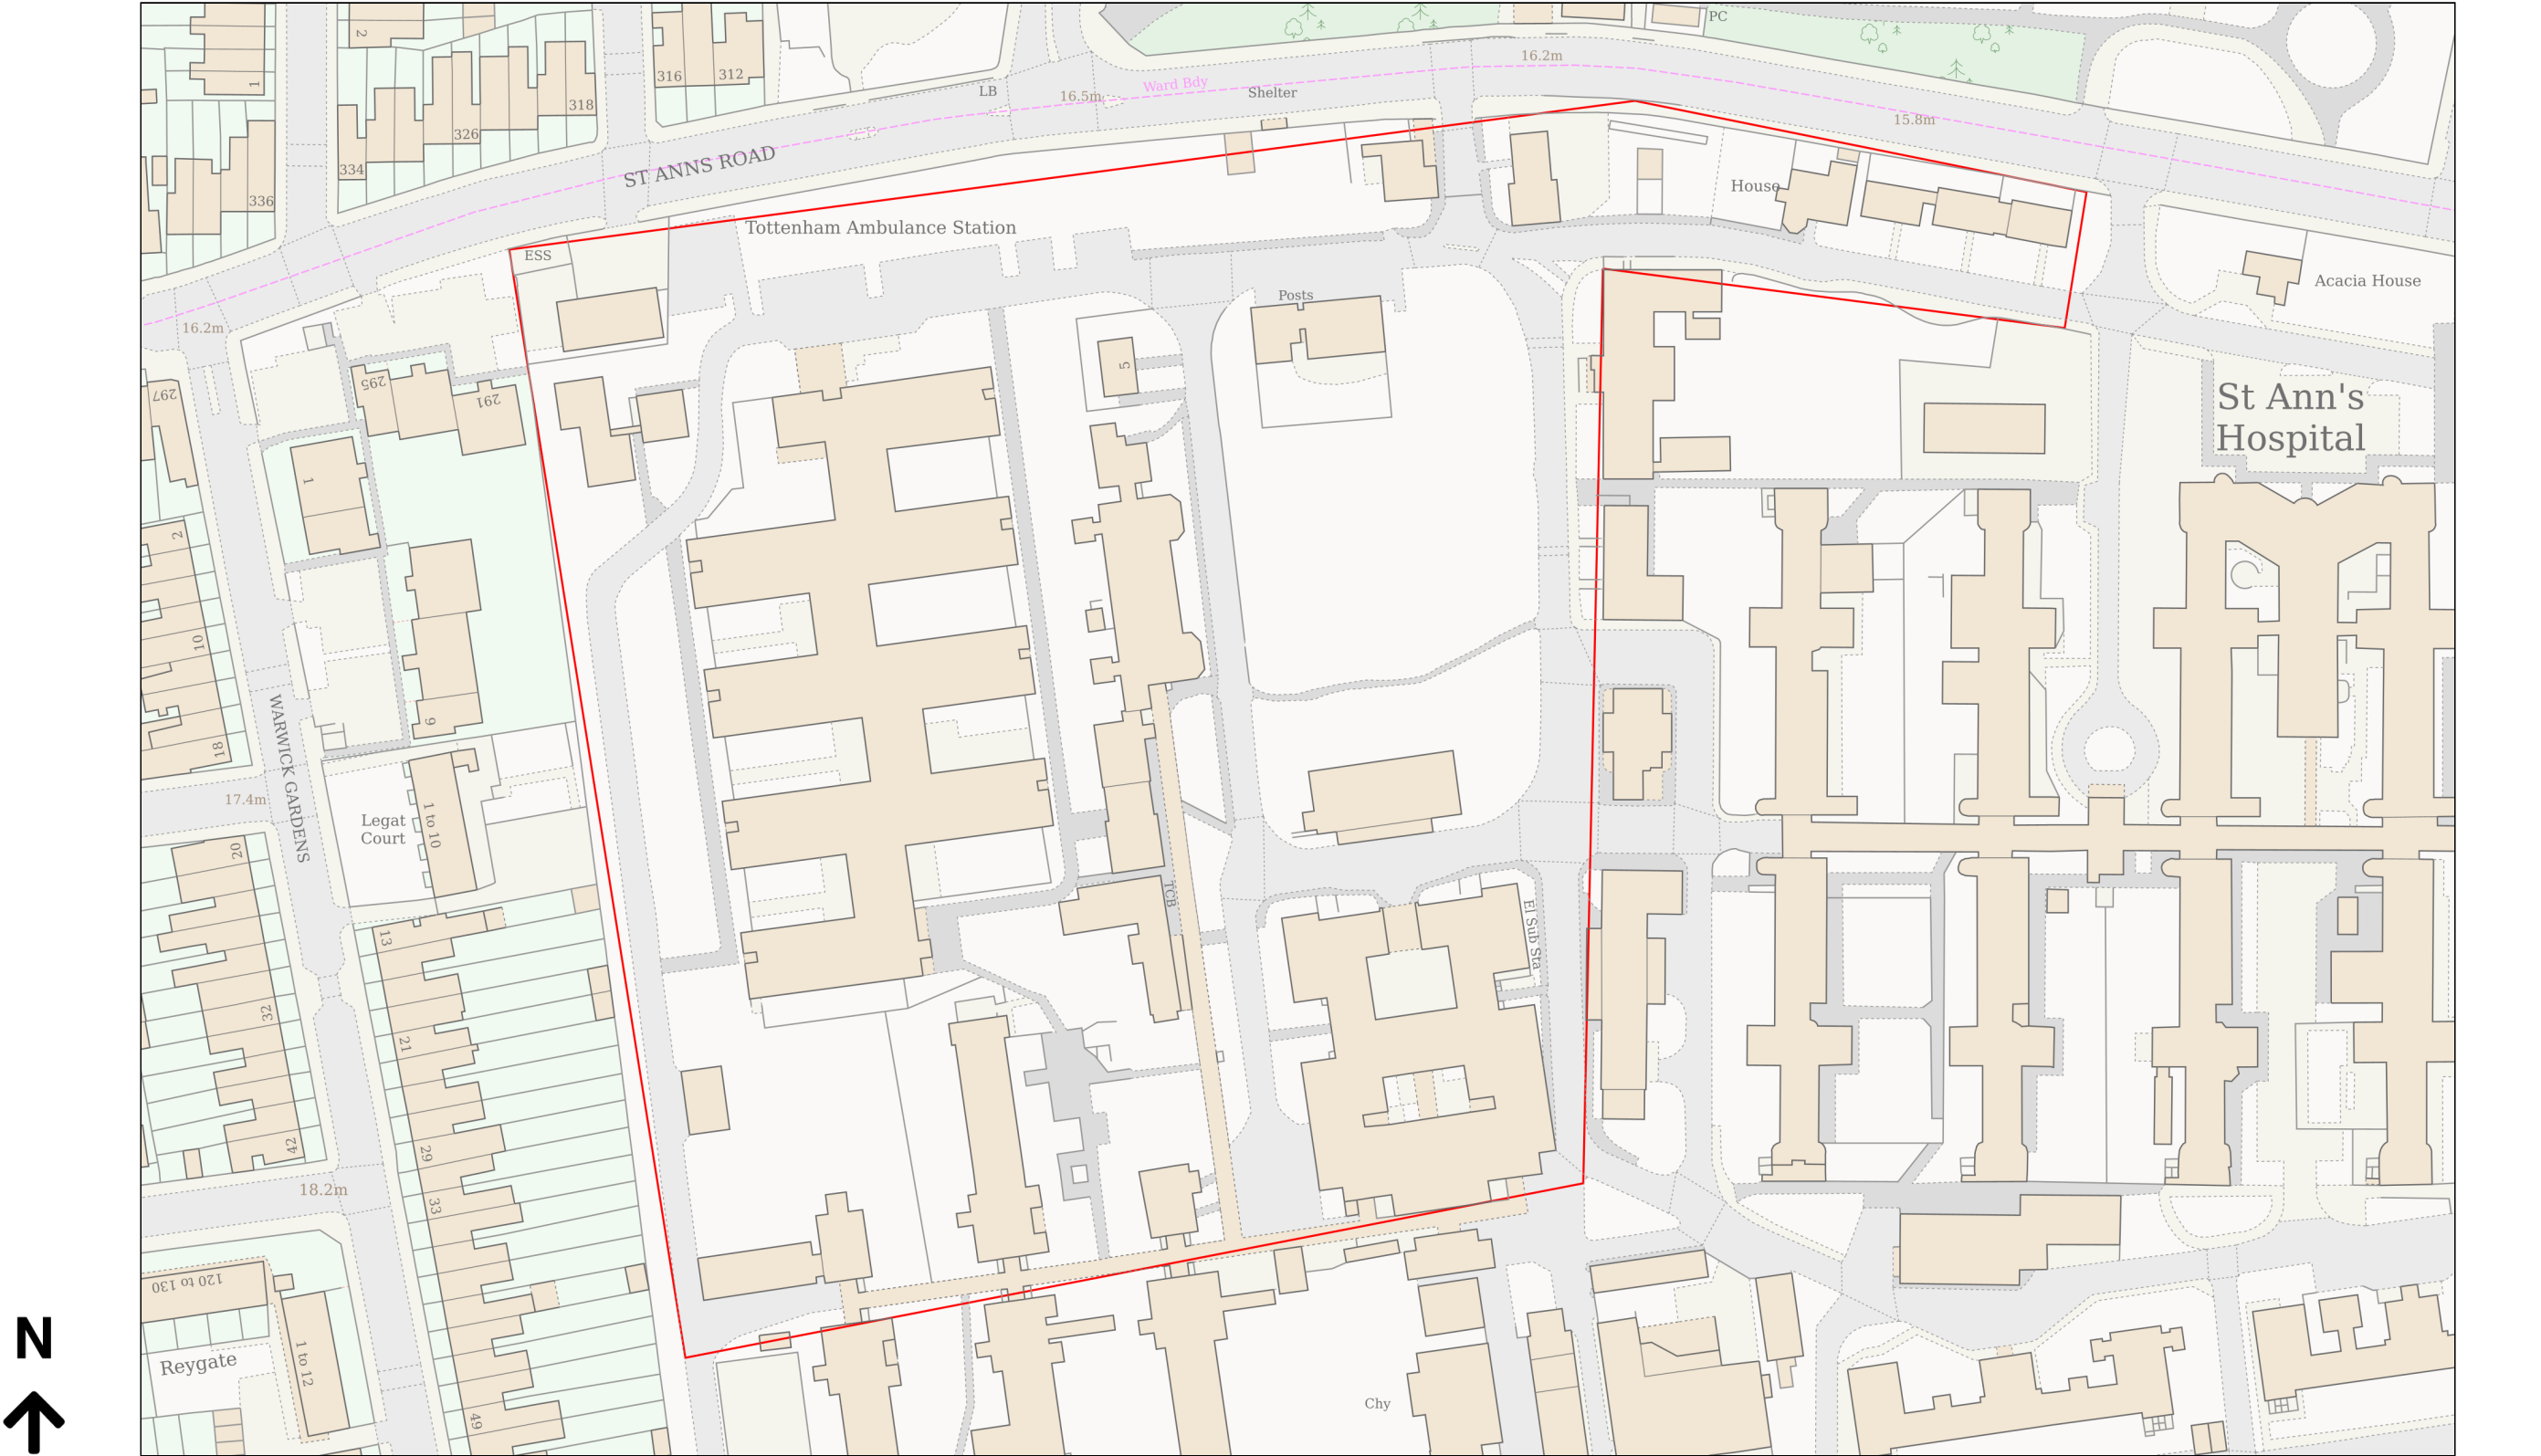

Planning Portal Reference: PP-14662249v1