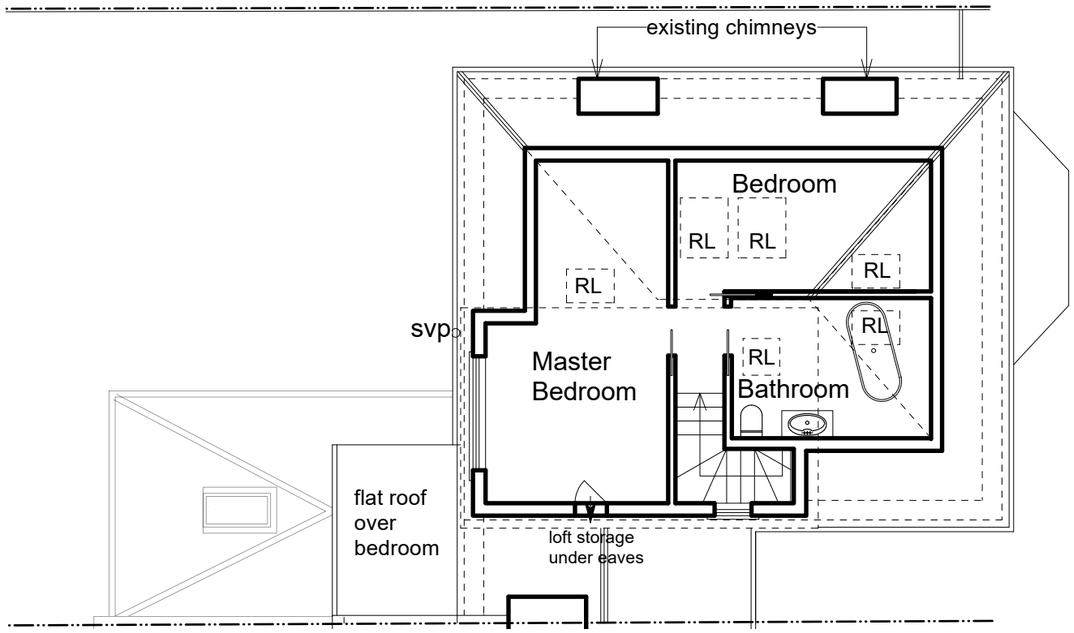

01 Existing loft plan
Scale: 1:100

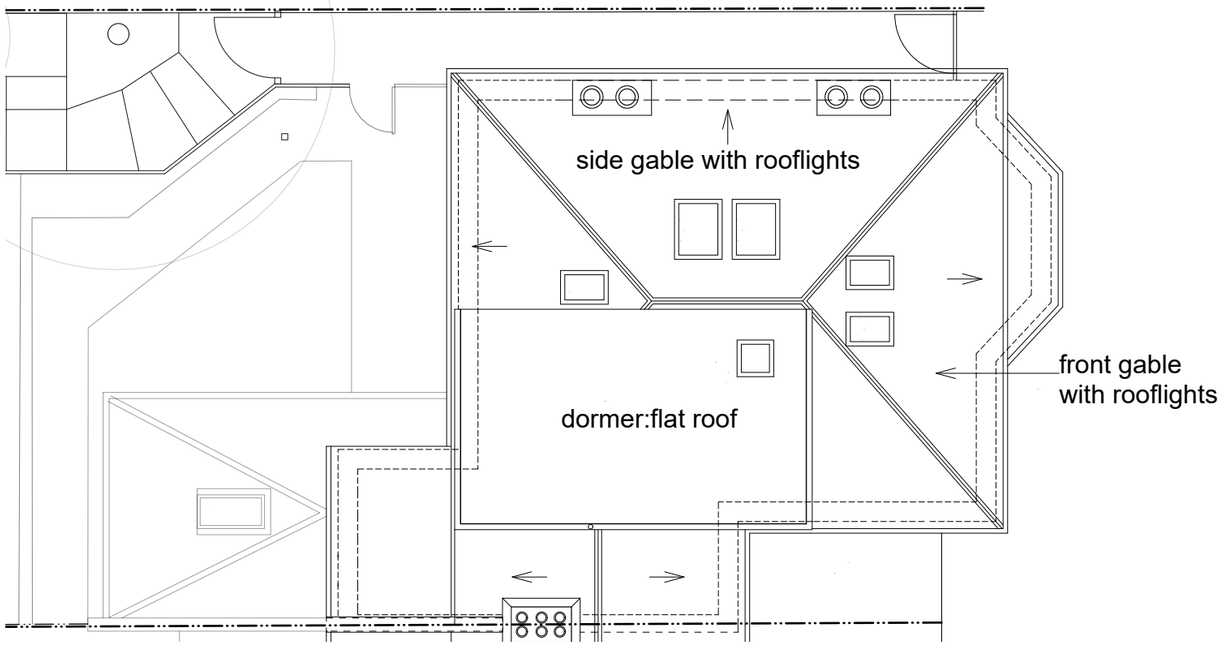

02 Existing roof plan
Scale: 1:100

0 1 10m

Notes

existing structure

Revisions

298A Alexandra park Road
London N22 7BD

Existing loft and roof plan

Date	Scale	Job No.	Code	Dwg No.
July 2025	1:100@A3	-	-	02