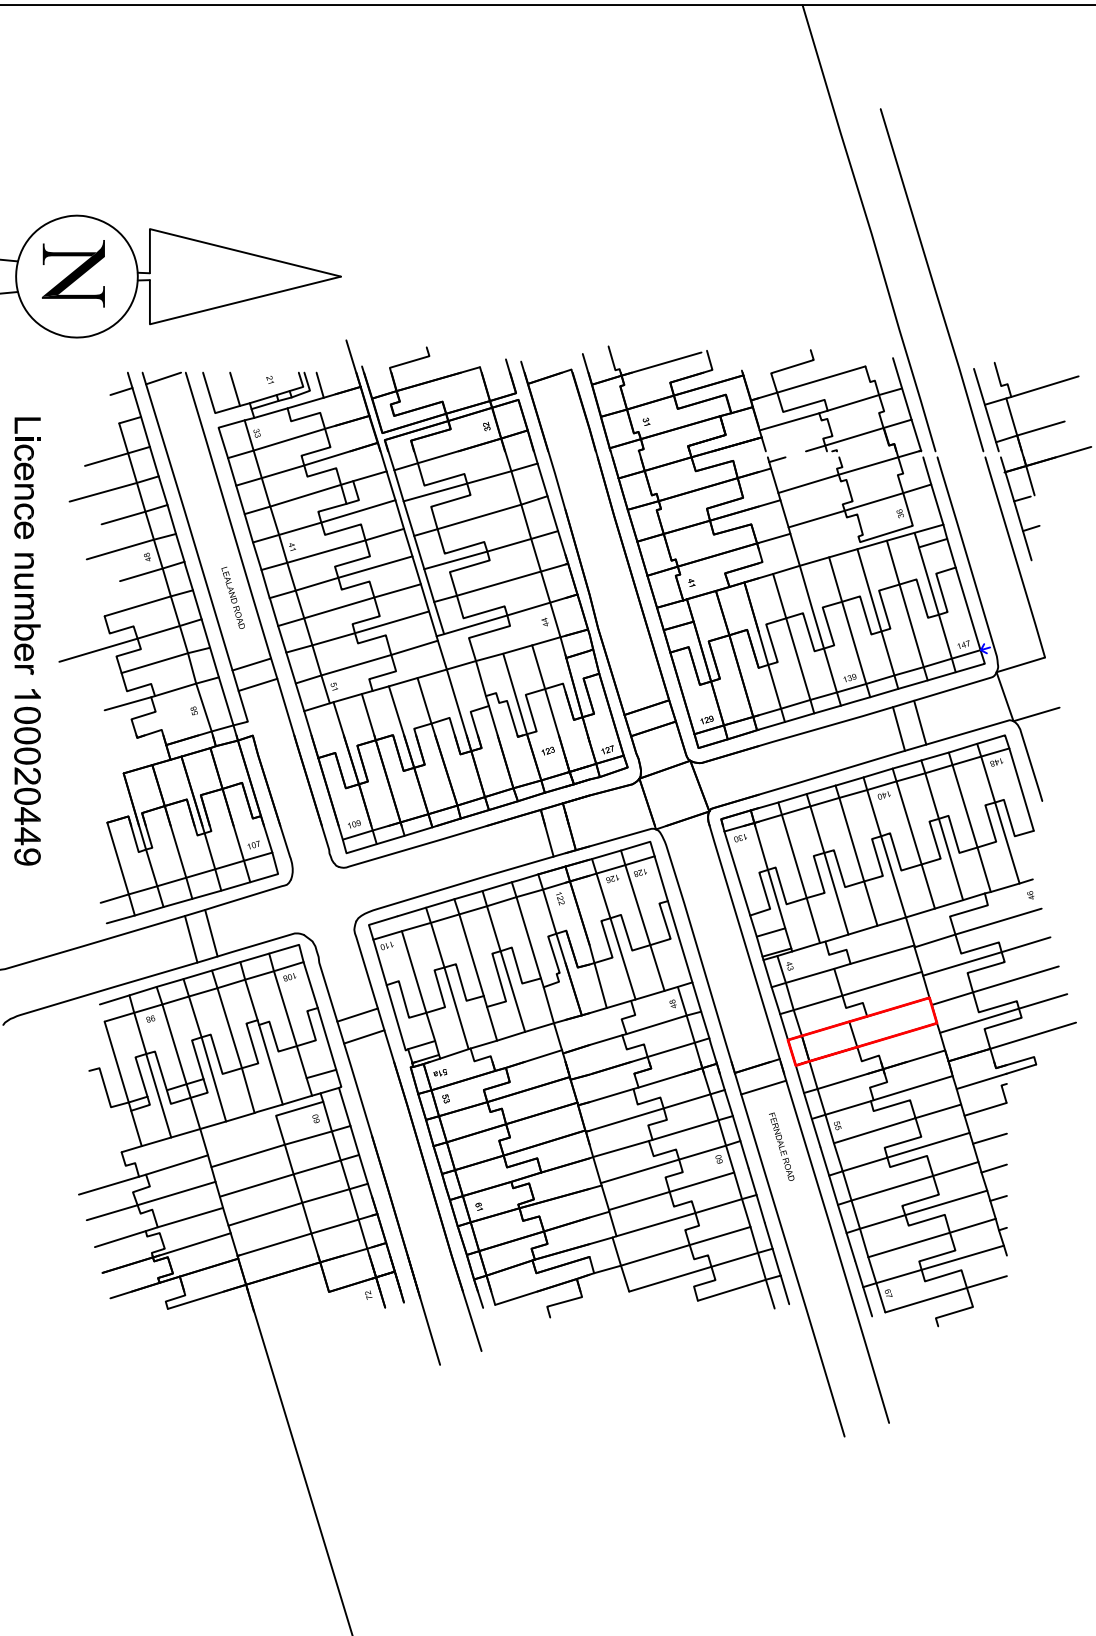


Licence number 100020449

Location Plan 1:1250

 Site

PROPERTY ADDRESS:
49 Ferndale Road
LONDON N15 6UG

TITLE:
Location Plan

SCALE:
1:1250 (A4)

DRAWING No:
FE.49.LP.

DATE:
30.01.26.

DRAWN BY:
A.J