



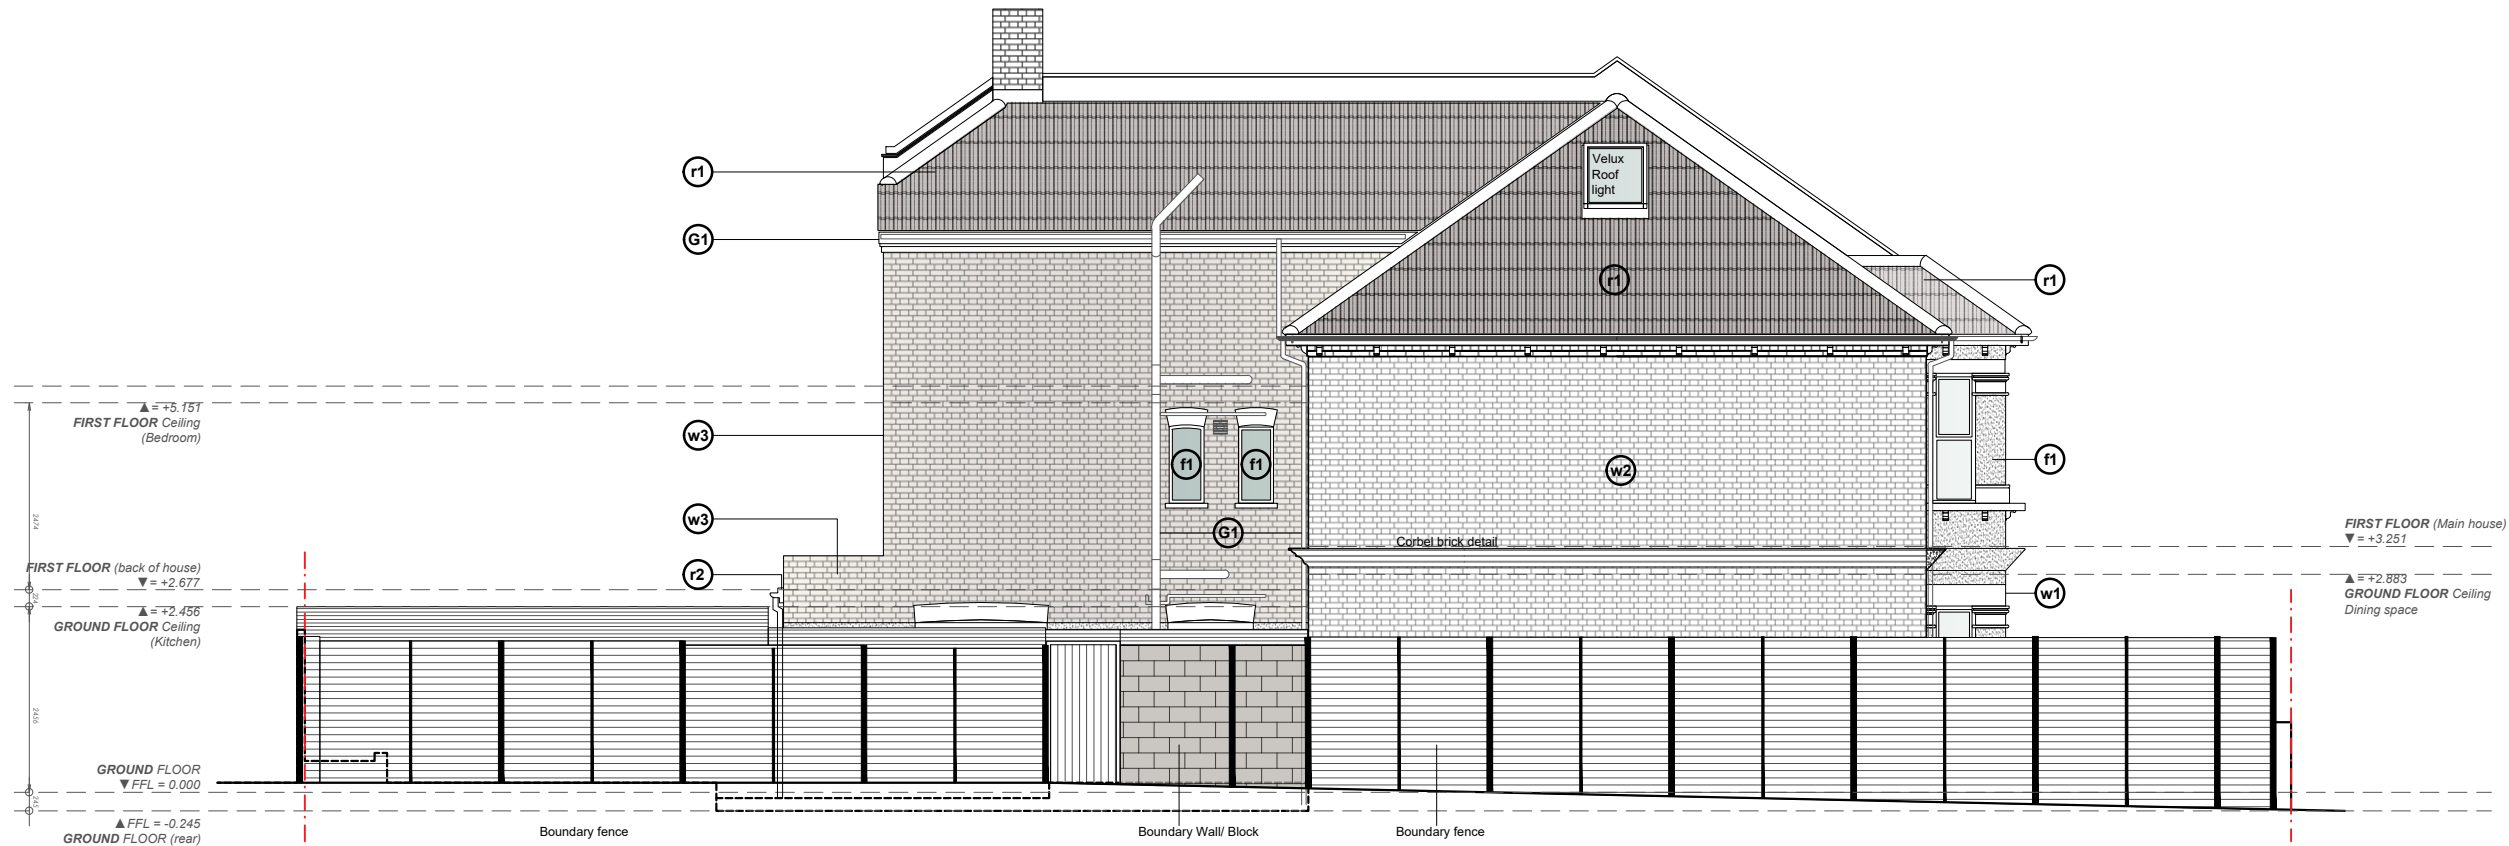

EXISTING MATERIALS & FINISHES			
EXTERNAL WALLS (Outermost material)	ROOF (Pitched & Flat roof, Fascias)	FENESTRATION (windows & Doors & Roof lights)	WATER GOODS (gutters, Rainwater pipes & Sud's)
W1 MATERIAL: Rough Cast Render Finish : Painted Colour : White	R1 MATERIAL: Conrete Ludow Major tile Finish : Self finish Colour : Grey/ Brown	F1 MATERIAL: PVC-u Finish : Self-finish Colour : White	G1 MATERIAL: PVC-u Finish : Self-finish Colour : Black
W2 MATERIAL: Flemish bond stock brick Finish : Painted Colour : White	R2 MATERIAL: Felt Finish : Self finish Colour : Grey	F2 MATERIAL: Aluminium Finish : Powder coated Colour : Dark grey	
W3 MATERIAL: Flemish bond stock brick Finish : Self finish Colour : Yellow		F3 MATERIAL: Composite Finish : Self finish Colour : Black	
W4 MATERIAL: Fine down render Finish : Painted Colour : White			

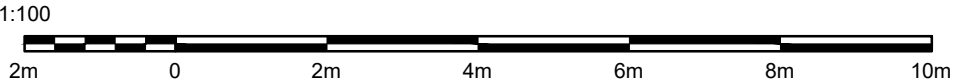

talo

Talo builds

68 Hereford road

Monmouth

info@talobuilds.co.uk

07531931800

www.talobuilds.co.uk

project north



notes

- Drawings are based on survey data and may not accurately represent what is physically present.
- Do not scale from this drawing. All dimensions to be site verified by the contractor before proceeding.
- All dimensions are in millimetres unless noted otherwise.
- Talo builds shall be notified in writing of any discrepancies.

key plan
not to scale

revisions

REV	DATE	DRAWN BY	APPR. BY	NOTES
-----	------	----------	----------	-------

client:

project:

No.87
Coleridge road

status:

S3 - PLANNING

revision:

XX

title:

EXISTING
Side (East) elevation

drawn by:

TJ

approved by:

TJ

date:

27.11.2025

job no:

TALO|017

scale:

1:100@A3L

drawing no:

2.004