



- Site boundary**
- Grassland Types:**
- Ref. M01 Shade Tolerant Grassland
 - Ref. M02 Wildflower Grassland
 - Ref. M03 Species Rich Lawn
 - Ref. M04 Existing Lawn (bare patches resown as needed)
 - Ref. M05 Wetland Grassland
 - Ref. M06 Woodland Flora
- SuDS Planting:**
- Ref. R01 Courtyard Swales
 - Ref. R02 Victoriana Raingardens
 - Ref. R03 Wetland Mix
 - Ref. R04 Fairytale Raingardens
 - Ref. R05 Bioretention Tree Pits
- Groundcovers:**
- Ref. G01 Ferny Groundcover
 - Ref. G02 Gothic Woodland Mix
 - Ref. G03 Herb Garden Mix
 - Ref. G04 Romantic Glade Mix
 - Ref. G05 Stumpery Mix
- Shrub Mixes and Hedges:**
- Ref. S01 Evergreen Hedge
 - Ref. S02 Ecology Superhedge
 - Ref. S03 Romantic Shrub Border
 - Ref. S04 Defensible Planters
 - Ref. S05 Defensible Shrub Buffer
 - Ref. S06 Edible Shrubs
 - Ref. S07 Playful Shrub Buffer
 - Ref. S08 Existing shrub Buffer (retained)
 - Ref. S09 Existing Shrub Cover (partial retention, replanted with native shrub species where removal unavoidable)
- Climbing Plants:**
- Ref. C01a, C01b, C01c, C01d, C01e Romantic Climbers
 - Ref. C02a, C02b, C02c Evergreen Climbers
 - Ref. C03 Evergreen Climbers
- Bulbs:**
- Ref. B01 Spring Bulbs in Lawns
 - Ref. B02 Playful Meadow Bulbs
 - Ref. B03 Gothic Woodland Bulbs

DRAWING NOTES:

GENERAL:

- COPYRIGHT OF THIS DRAWING IS VESTED IN PLINCKE AND IT MUST NOT BE COPIED OR REPRODUCED WITHOUT CONSENT.
- DO NOT SCALE FROM THIS DRAWING - DIMENSIONS GOVERN. IF IN DOUBT, ASK!
- ALL DIMENSIONS ARE IN MILLIMETRES UNLESS NOTED OTHERWISE. ONLY FIGURED DIMENSIONS ARE TO BE TAKEN FROM THIS DRAWING.
- ALL DIMENSIONS SHALL BE VERIFIED ON SITE BEFORE PROCEEDING WITH THE WORK. ALL CONTRACTORS MUST VISIT SITE AND BE RESPONSIBLE FOR TAKING AND CHECKING ALL DIMENSIONS RELATIVE TO THEIR WORK.
- PLINCKE SHALL BE NOTIFIED IMMEDIATELY BY EMAIL OF ANY DISCREPANCIES.
- PLINCKE ACCEPTS NO LIABILITY FOR ANY EXPENSE, LOSS OR DAMAGE OF WHATSOEVER NATURE AND HOWEVER ARISING FROM ANY VARIATION MADE TO THIS DRAWING OR IN THE EXECUTION OF THE WORK TO WHICH IT RELATES WHICH HAS NOT BEEN REFERRED TO THEM AND PRIOR APPROVAL OBTAINED.
- ALL PLINCKE DRAWINGS TO BE READ IN CONJUNCTION WITH ALL RELEVANT ARCHITECTURAL, CAS ENGINEERS AND MAE ENGINEERS DRAWINGS AND SPECIFICATIONS.

REFERENCE FILES:

1. THIS DRAWING IS BASED ON THE FOLLOWING EXTERNAL CONSULTANTS DRAWINGS:

CONSULTANT	REFERENCE FILE	DATE RECEIVED

HEALTH, SAFETY & ENVIRONMENTAL INFORMATION:

- IT IS ASSURED THAT ALL WORKS ON THIS DRAWING WILL BE CARRIED OUT BY A COMPETENT CONTRACTOR AND, WHERE APPROPRIATE, WORKING TO AN APPROVED METHOD STATEMENT.
- THIS DRAWING IS TO BE READ IN CONJUNCTION WITH ALL OTHER HAZARDS / RISKS WHICH HAVE BEEN IDENTIFIED AND RECORDED WITHIN THE PRE-CONSTRUCTION INFORMATION PACK AND / OR THE CONSTRUCTION PHASE HAS PLAN.
- IN ADDITION TO THE HAZARDS / RISKS NORMALLY ASSOCIATED WITH THE TYPES OF WORK DETAILED ON THIS DRAWING, NOTE THE FOLLOWING:

ITEM N°	RISK REGISTER DETAILS

GENERAL NOTES:

- Refer to Planting Schedule N15301-PLI-XX-XX-SH-L-00002 for planting forms and mixes.
- Refer to drawing Typical Details: Soft Landscape Planting N15301-PLI-XX-ZZ-DR-L-60243 for typical planting details.
- Refer to NBS Landscape Specification N15301-PLI-XX-XX-SP-L-00001
- Lighting is indicated as per RBE drawings and to be coordinated. Plincke requested the street lighting columns be moved to avoid clashes with trees.

C04	Issued for Construction	19.02.2025	MZ	GW
C03	Issued for Construction	09.12.2024	MZ	GW
C02	Issued for Construction	03.05.2024	MZ	GW
C01	Issued for Construction	15.12.2023	AG	GW
P01	First Issue	28.10.2023	AG	GW
REV.	REV. DESCRIPTION	DATE	DWN	CHK

KEY PLAN

1

CLIENT

ACACIA
golfers & horticulturists

INTERIOR AND EXTERIOR LANDSCAPE CONSULTANTS & CONTRACTORS

31 ALDERIDGE ROAD • HODDERSHAM • WILTSHIRE SN1 1AW
TELEPHONE 01209 5705 • FACSIMILE 01209 5725

plincke.

MANCHESTER
0161 237 8223
north@plincke.com

RUGBY
01783 817 866
midlands@plincke.com

LONDON
0207 739 3330
london@plincke.com

www.plincke.com

PROJECT TITLE
St Anne's

DRAWING TITLE
DETAILED SOFT WORKS PLAN 01

PROJECT No.
N15301-

DRAWING No.
PLI-XX-ZZ-DR-L-30301

STATUS
S5

STAGE
6


DATE
15.12.2023

REVISION
C04

SCALE BAR @ 1 : 200

SCALE @ A1

GRAPHIC SCALE 1:200

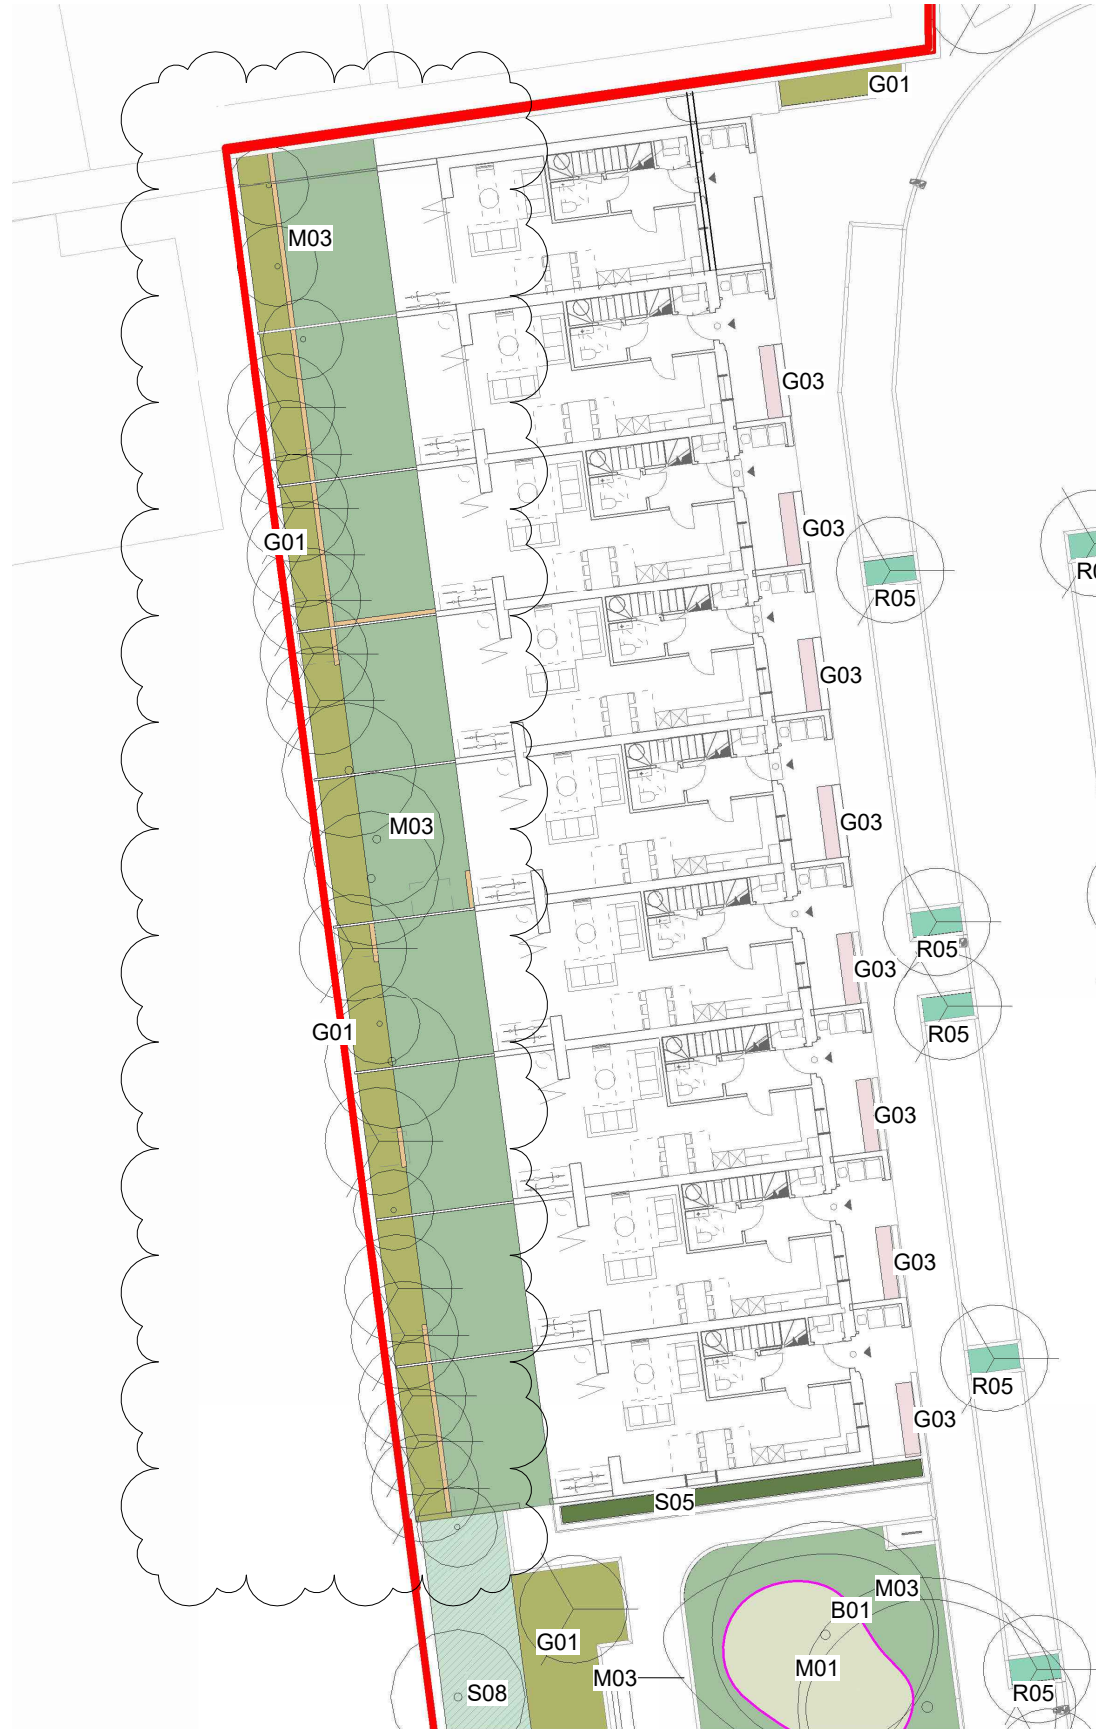

Extract taken from N15301-PLI-XX-ZZ-DR-L-30301 to show the plot B2 houses only.