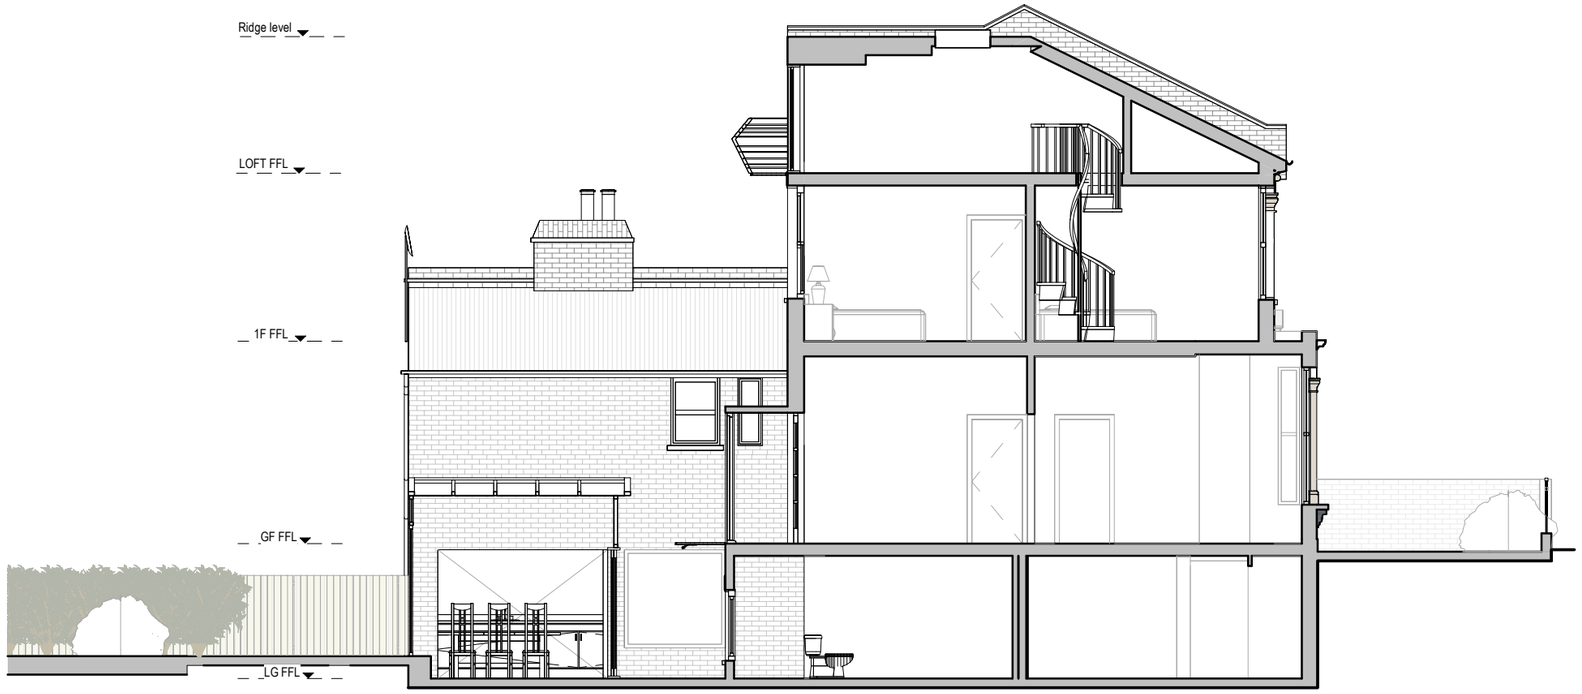

01 EXISTING SECTION AA
1:100 @ A3

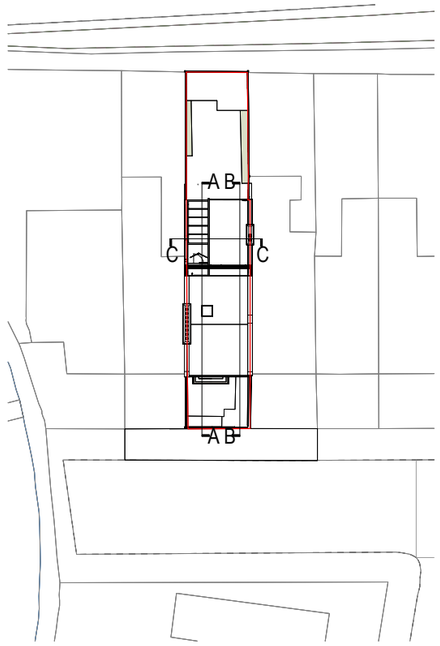

04 KEY PLAN
1:500 @ A3

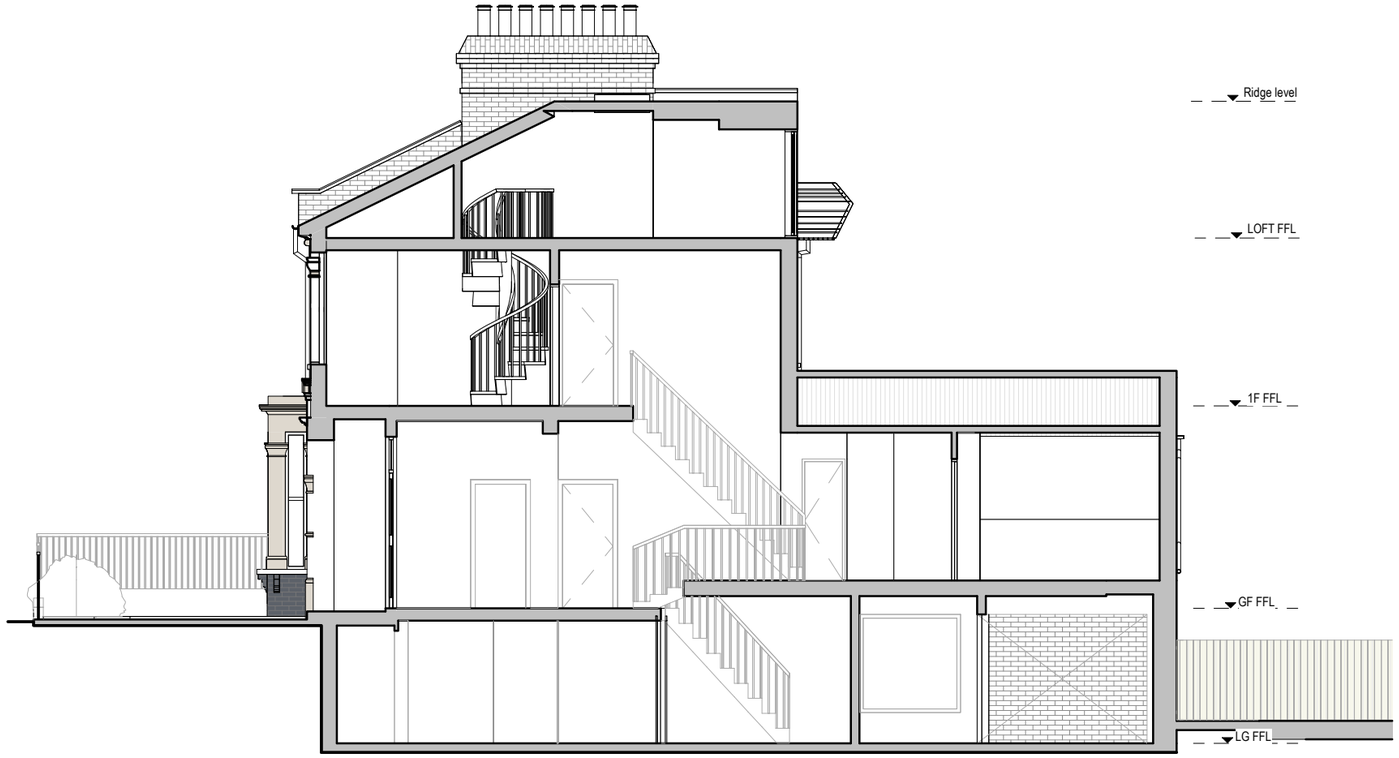

02 EXISTING SECTION BB
1:100 @ A3

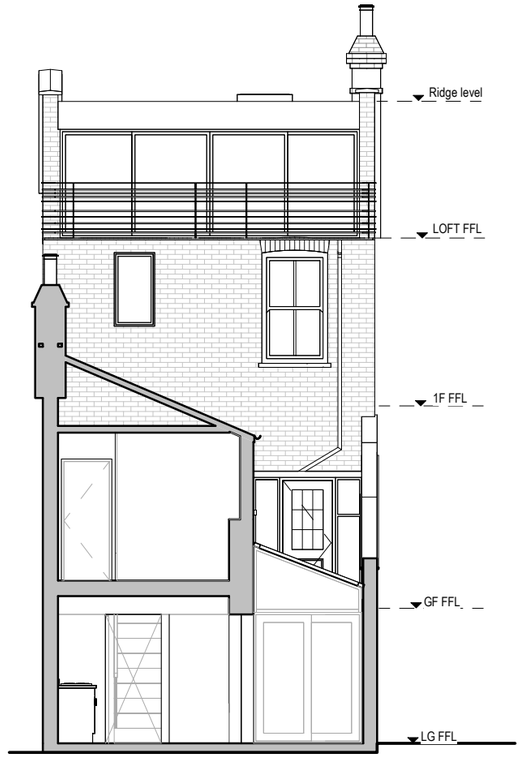

03 EXISTING SECTION CC
1:100 @ A3

PD APP - 1F ROOF EXENSION

0 1 1:100 @ A3 5M

J79 STUDIO
T: +44 (0)7742 071 052
W: info@79studio.co.uk

Unit 312
Way House
15 Church Street
Weybridge
KT13 8NA

PERMITTED DEVELOPMENT APP 01

FOR CLIENT

CONFIRM ALL DESIGN WITH CLIENT ON SITE
BUILDING CONTROL APPROVAL TBC
ALL DIMENSION TO BE CHECKED ON SITE

This drawing is the property of J79 Studio. Copyright is reserved & this drawing is issued on the condition that it is not copied, reproduced, retained or disclosed to any unauthorised person, either wholly or in part, without our consent. Do not scale from this drawing, check all dimensions on site. Any errors please notify architect in the first instance.

Rev	Date	Note
P1	30-01-26	PLANNING ISSUE

PROJECT
83 Lothair Road North N4 1ER

DRAWING TITLE
EXISTING SECTIONS

STATUS
PLANNING APPLICATION

DRAWN BY Author
CHECKED BY Checker

PROJECT NO.	DATE	SCALE
2214	JAN 2026	1:100 @A3

DRAWING NO. A21
REVISION P1