
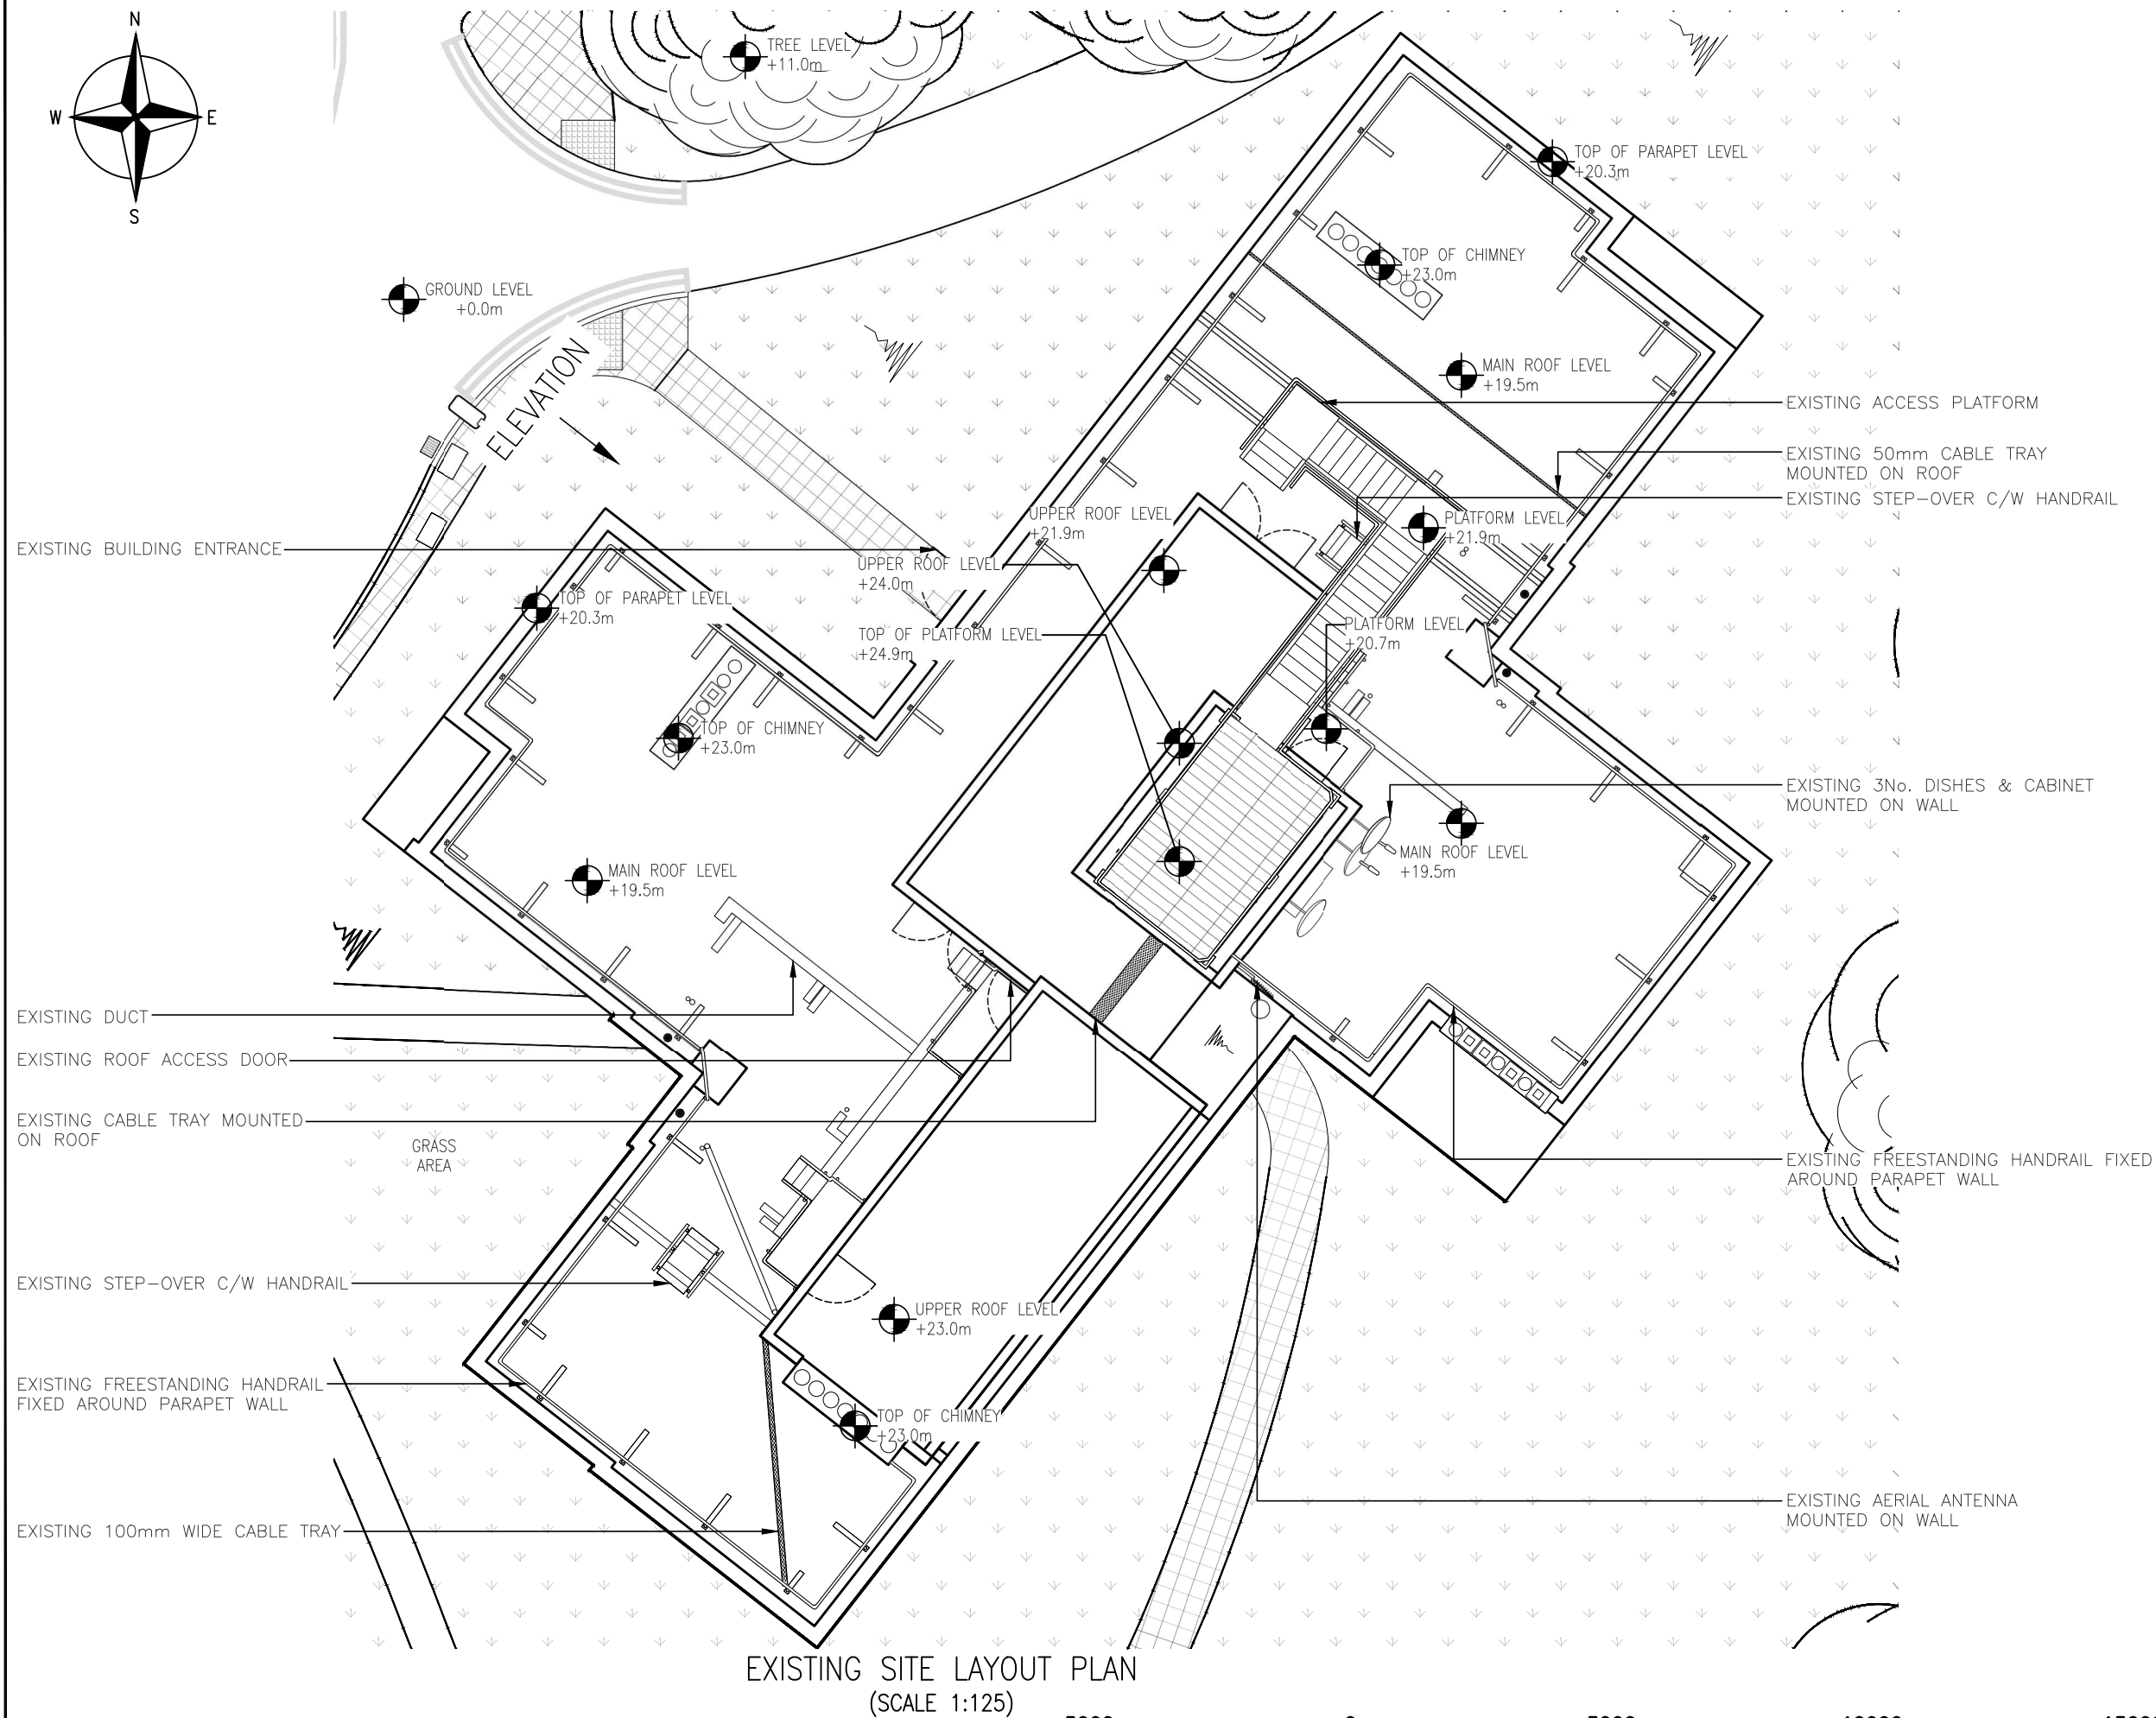


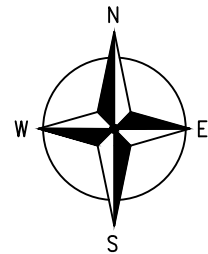

NOTES					
OPERATOR 1 REFERENCE No.					
OPERATOR 2 REFERENCE No.					
OPERATOR 3 REFERENCE No.					
A	First Issue	TS2	CT	22.10.25	
REV.	MODIFICATION	BY	CHK	DATE	
ICON TOWER INNOVATIVE INFRASTRUCTURE SOLUTIONS					
telent Part of M Group					
ICON TOWER REFERENCE: GBR-HRY0003					
SITE NAME AND ADDRESS: DOWDING HOUSE HILLCREST, HIGHGATE LONDON N6 4HD					
DRAWING TITLE: EXISTING SITE LAYOUT PLAN					
PURPOSE OF ISSUE: PLANNING					
DRAWING NUMBER: 200					
ENGINEER: C Taggar		ORIGINAL SIZE: A3		ISSUE:	
DRAWN: TS2	DATE: 22.10.25	CHECKED: JM	DATE: 22.10.25	A	