
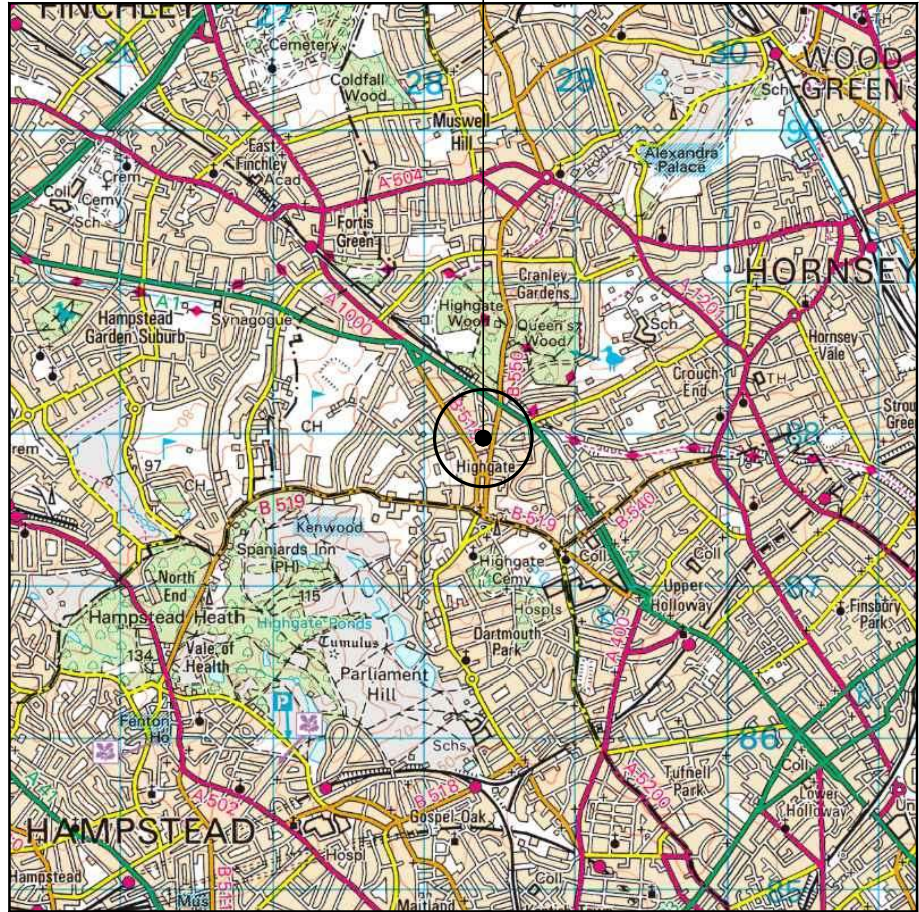
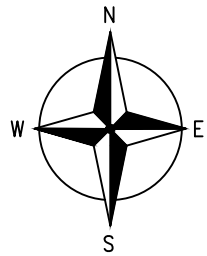



SITE LOCATION
(SCALE 1:50000)

ORDNANCE SURVEY EXTRACT. BASED UPON THE LANDRANGER MAP SERIES WITH
THE PERMISSION OF THE CONTROLLER OF HIS MAJESTY'S STATIONERY OFFICE.
©CROWN COPYRIGHT. LICENCE No. 2025 OS 100047474 PURCHASED 10/10/2025
1 YEAR LICENCE

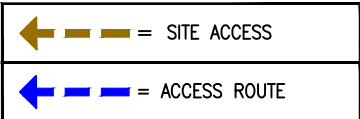

DETAILED SITE LOCATION
(SCALE 1:1250)

BASED UPON ORDNANCE SURVEY MAP EXTRACT WITH THE PERMISSION OF THE
CONTROLLER OF HIS MAJESTY'S STATIONERY OFFICE.
©CROWN COPYRIGHT. LICENCE No. 2025 OS 100047474 PURCHASED 10/10/2025
1 YEAR LICENCE

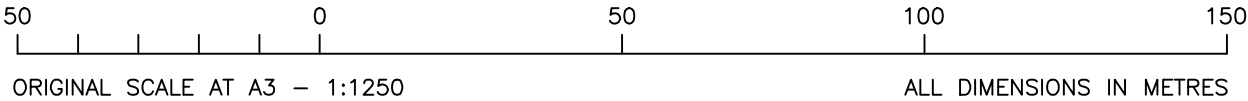

NOTES					
OPERATOR 1 REFERENCE No.					
OPERATOR 2 REFERENCE No.					
OPERATOR 3 REFERENCE No.					
A	First Issue	TS2	CT	22.10.25	
REV.	MODIFICATION	BY	CHK	DATE	

ICON



TOWER

INNOVATIVE INFRASTRUCTURE SOLUTIONS

telent

Part of M Group

ICON TOWER REFERENCE:					
GBR-HRY0003					
SITE NAME AND ADDRESS:					
DOWDING HOUSE					
HILLCREST, HIGHGATE					
LONDON					
N6 4HD					
DRAWING TITLE:					
SITE LOCATION MAPS					
PURPOSE OF ISSUE:					
PLANNING					
DRAWING NUMBER:					
100					
ENGINEER:		ORIGINAL SIZE:		ISSUE:	
C Taggar		A3			
DRAWN:	DATE:	CHECKED:	DATE:	A	
TS2	22.10.25	JM	22.10.25		