


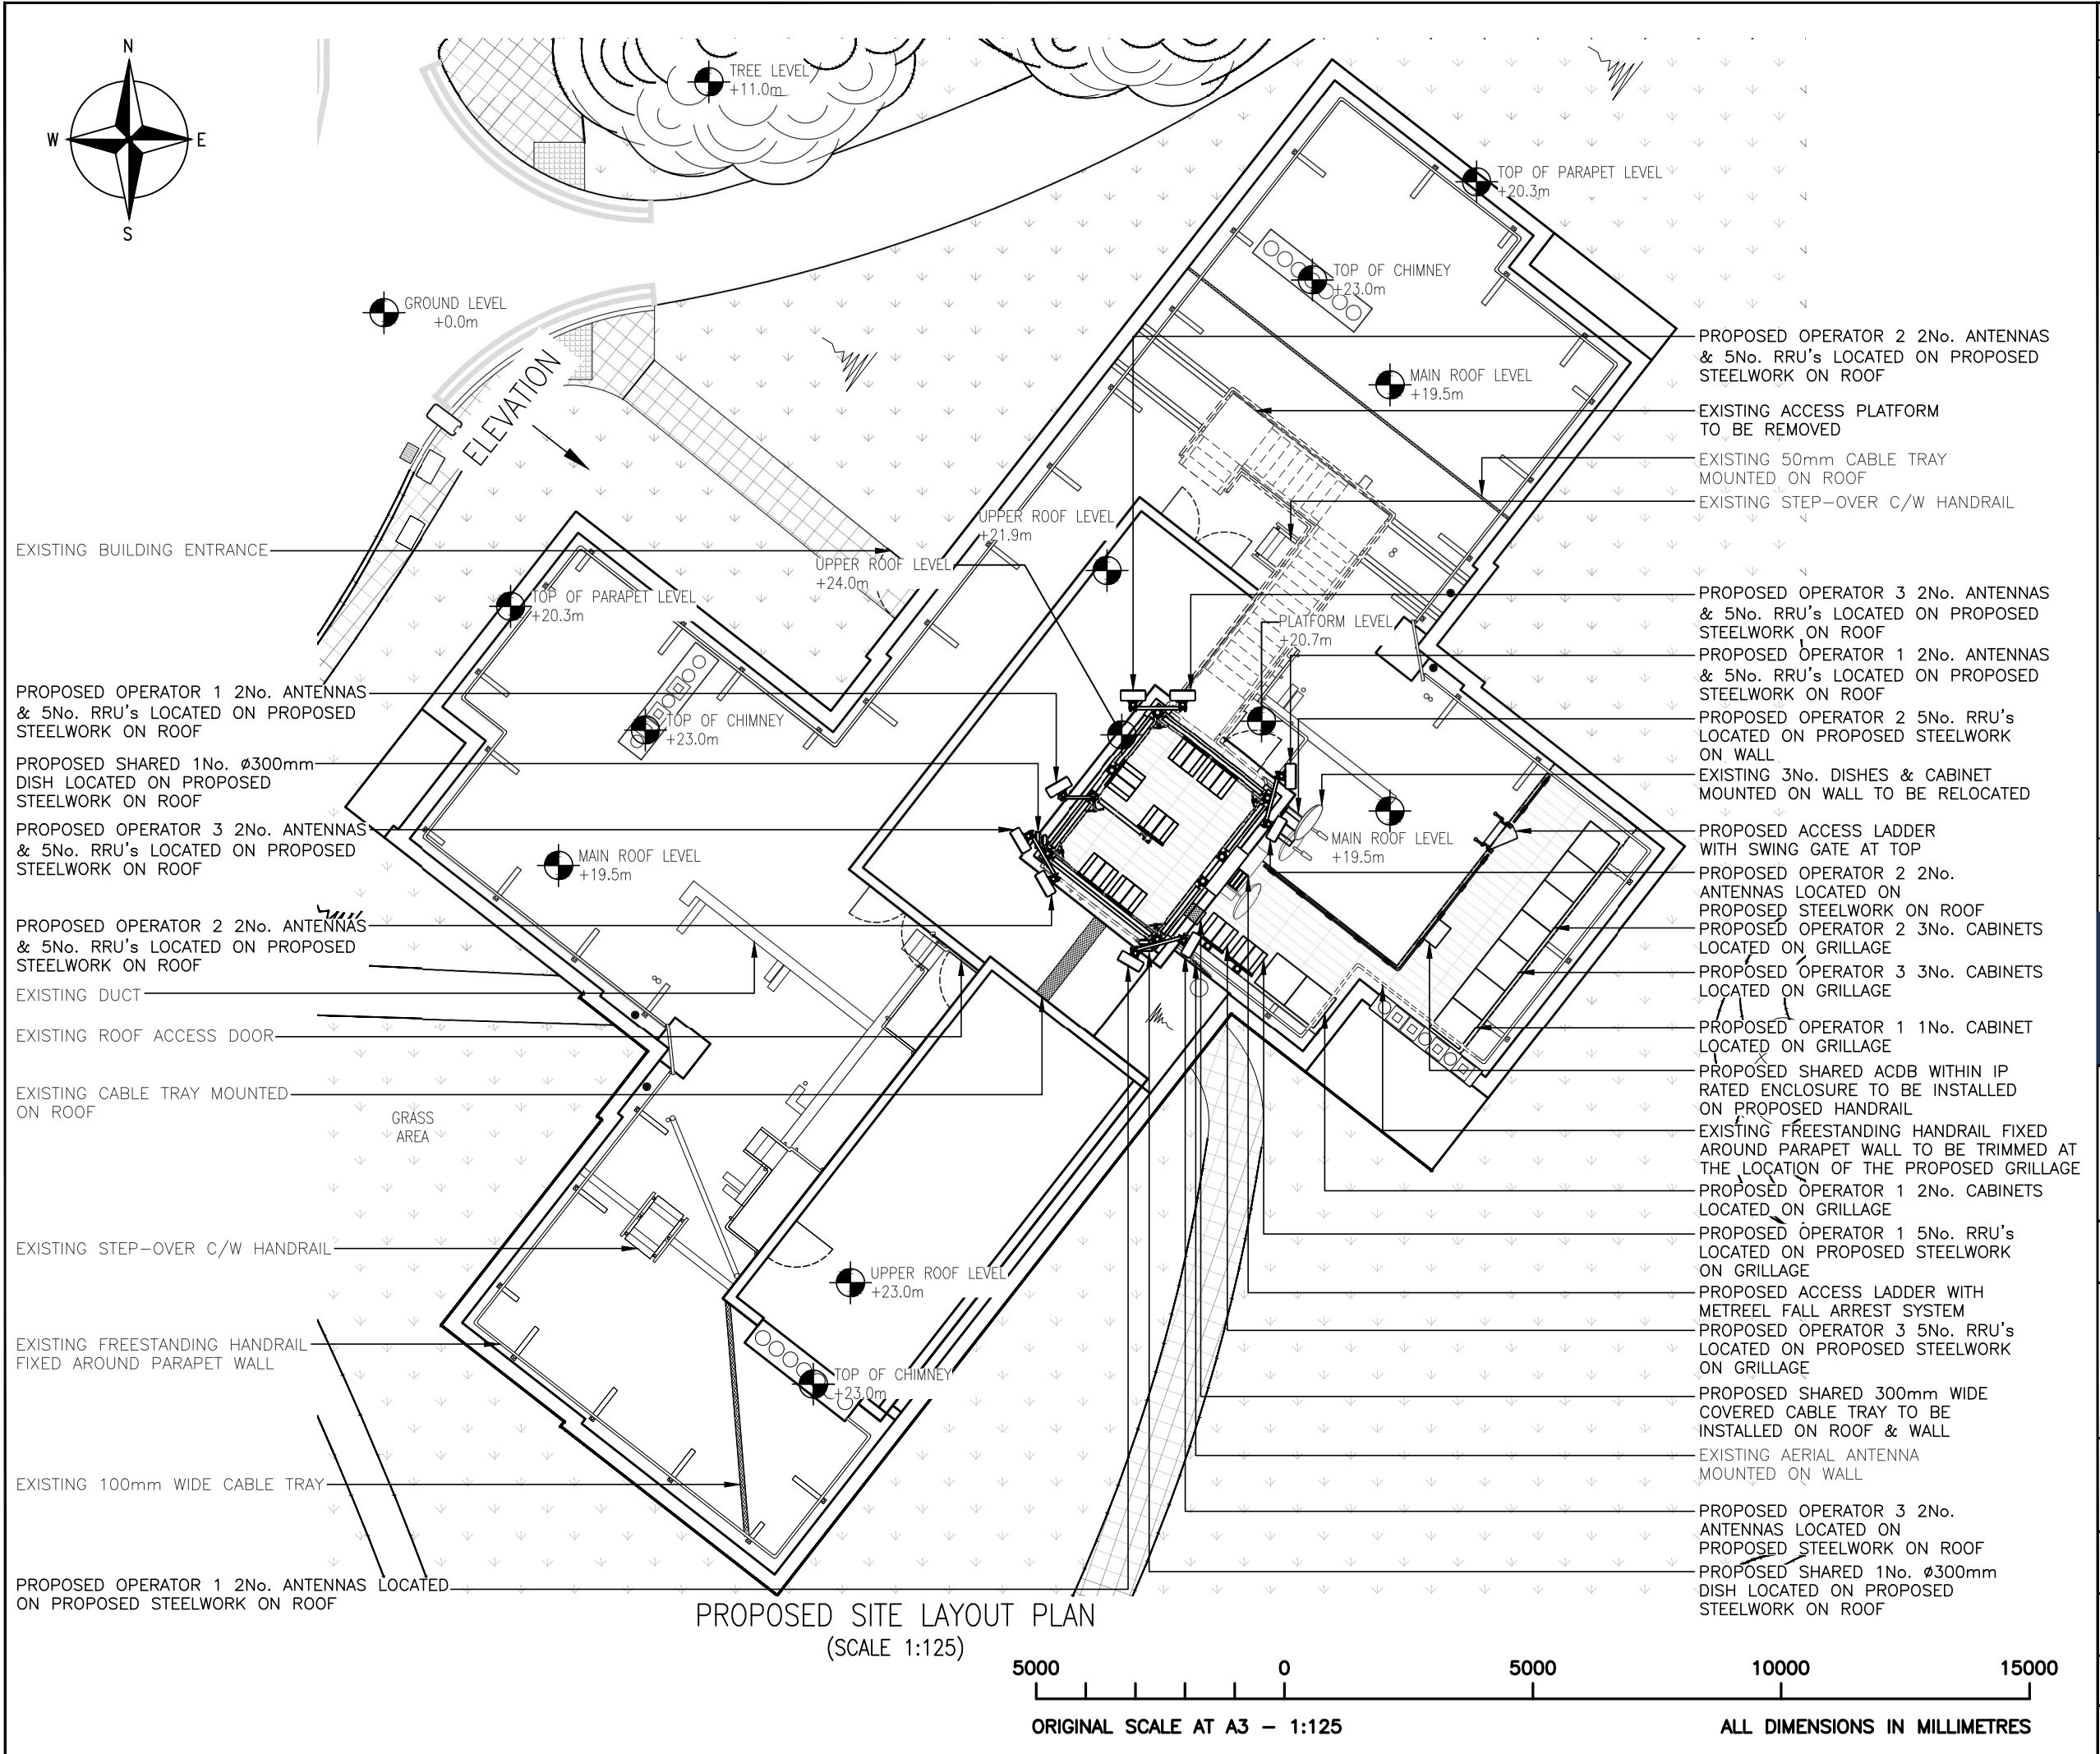

NOTES

OPERATOR 1 REFERENCE No.

OPERATOR 2 REFERENCE No.

OPERATOR 3 REFERENCE No.

A	First Issue	TS2	CT	22.10.25
REV.	MODIFICATION	BY	CHK	DATE

ICON

TOWER

INNOVATIVE INFRASTRUCTURE SOLUTIONS

telent

Part of M Group

ICON TOWER REFERENCE:
GBR-HRY0003

SITE NAME AND ADDRESS:
DOWDING HOUSE
HILLCREST, HIGHGATE
LONDON
N6 4HD

DRAWING TITLE:
PROPOSED SITE LAYOUT PLAN

PURPOSE OF ISSUE:
PLANNING

DRAWING NUMBER:
201

ENGINEER: C Taggar		ORIGINAL SIZE: A3		ISSUE: A
DRAWN: TS2	DATE: 22.10.25	CHECKED: JM	DATE: 22.10.25	