




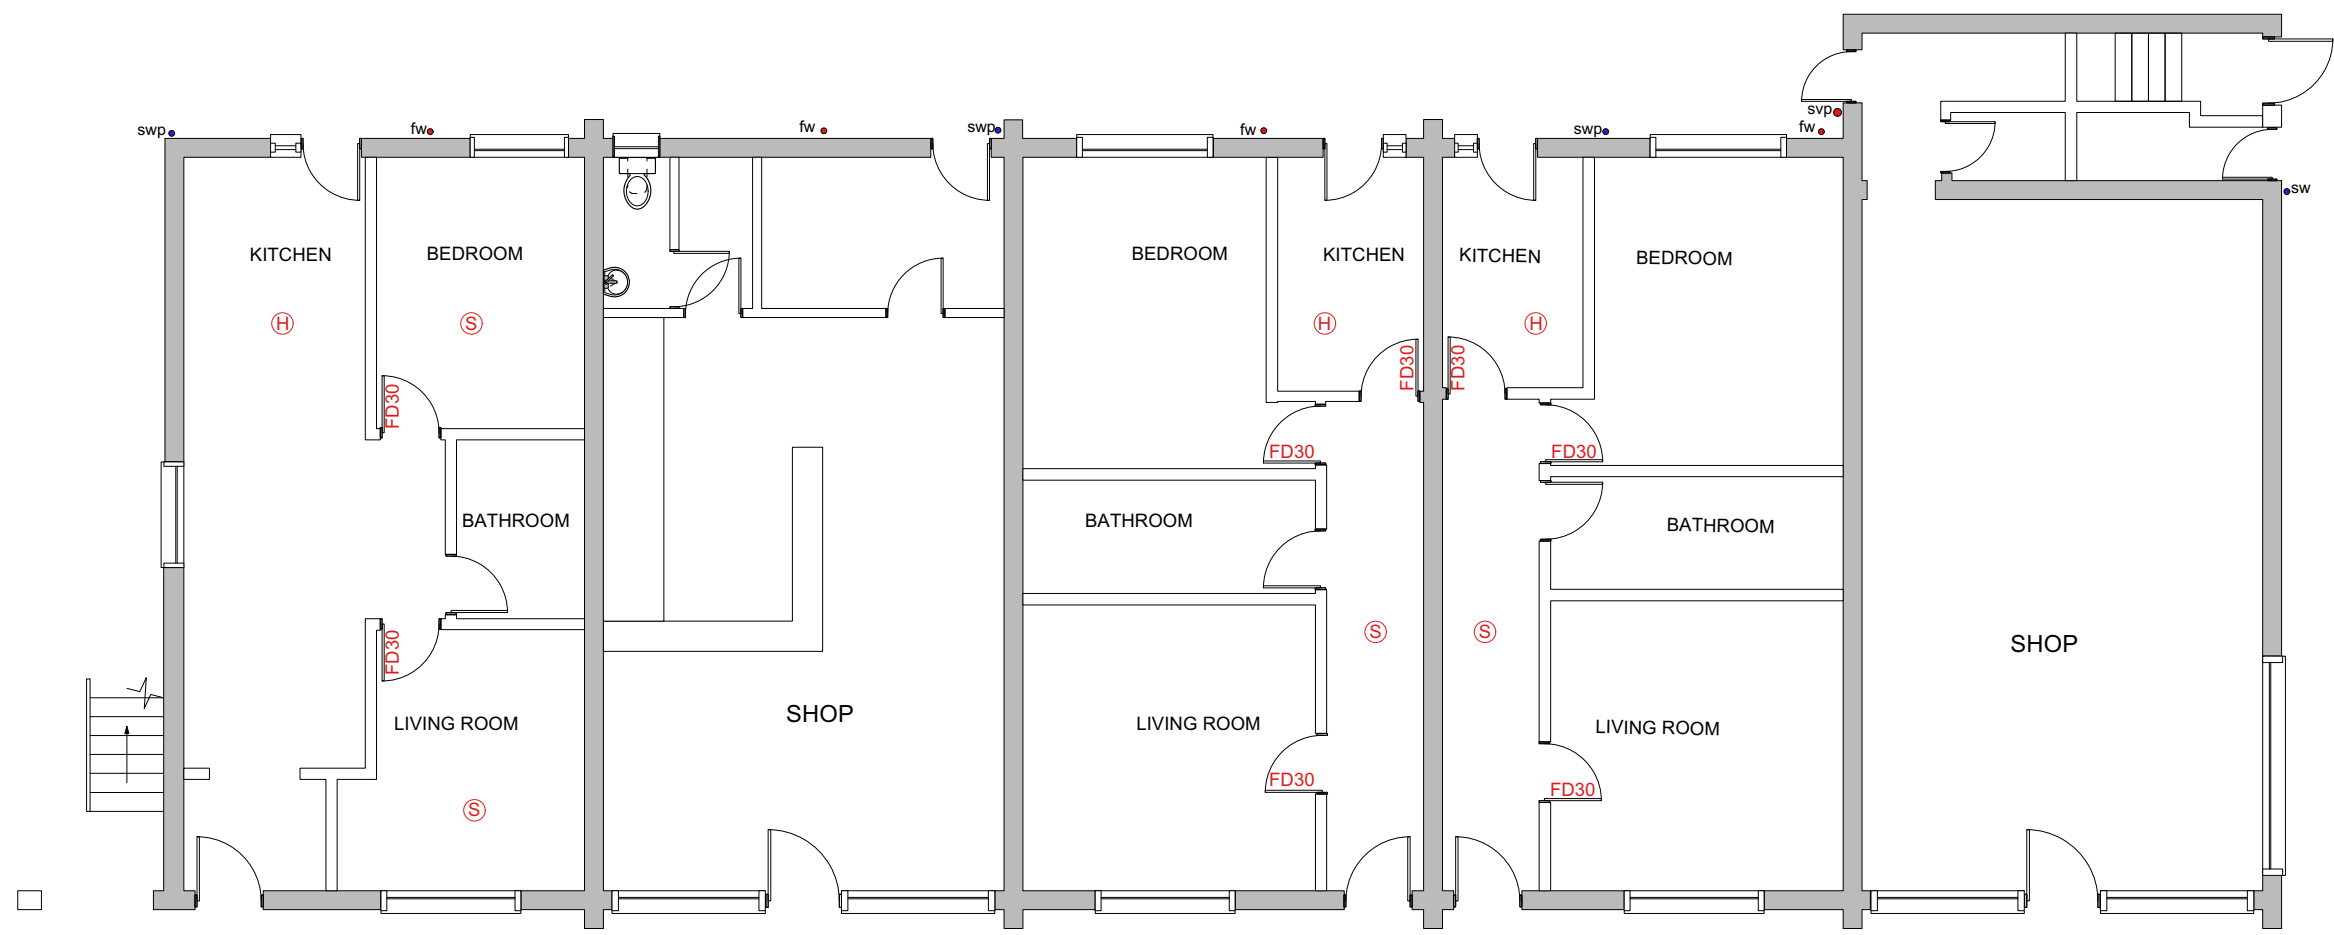

1 **EXISTING PLAN**
Scale: 1:100

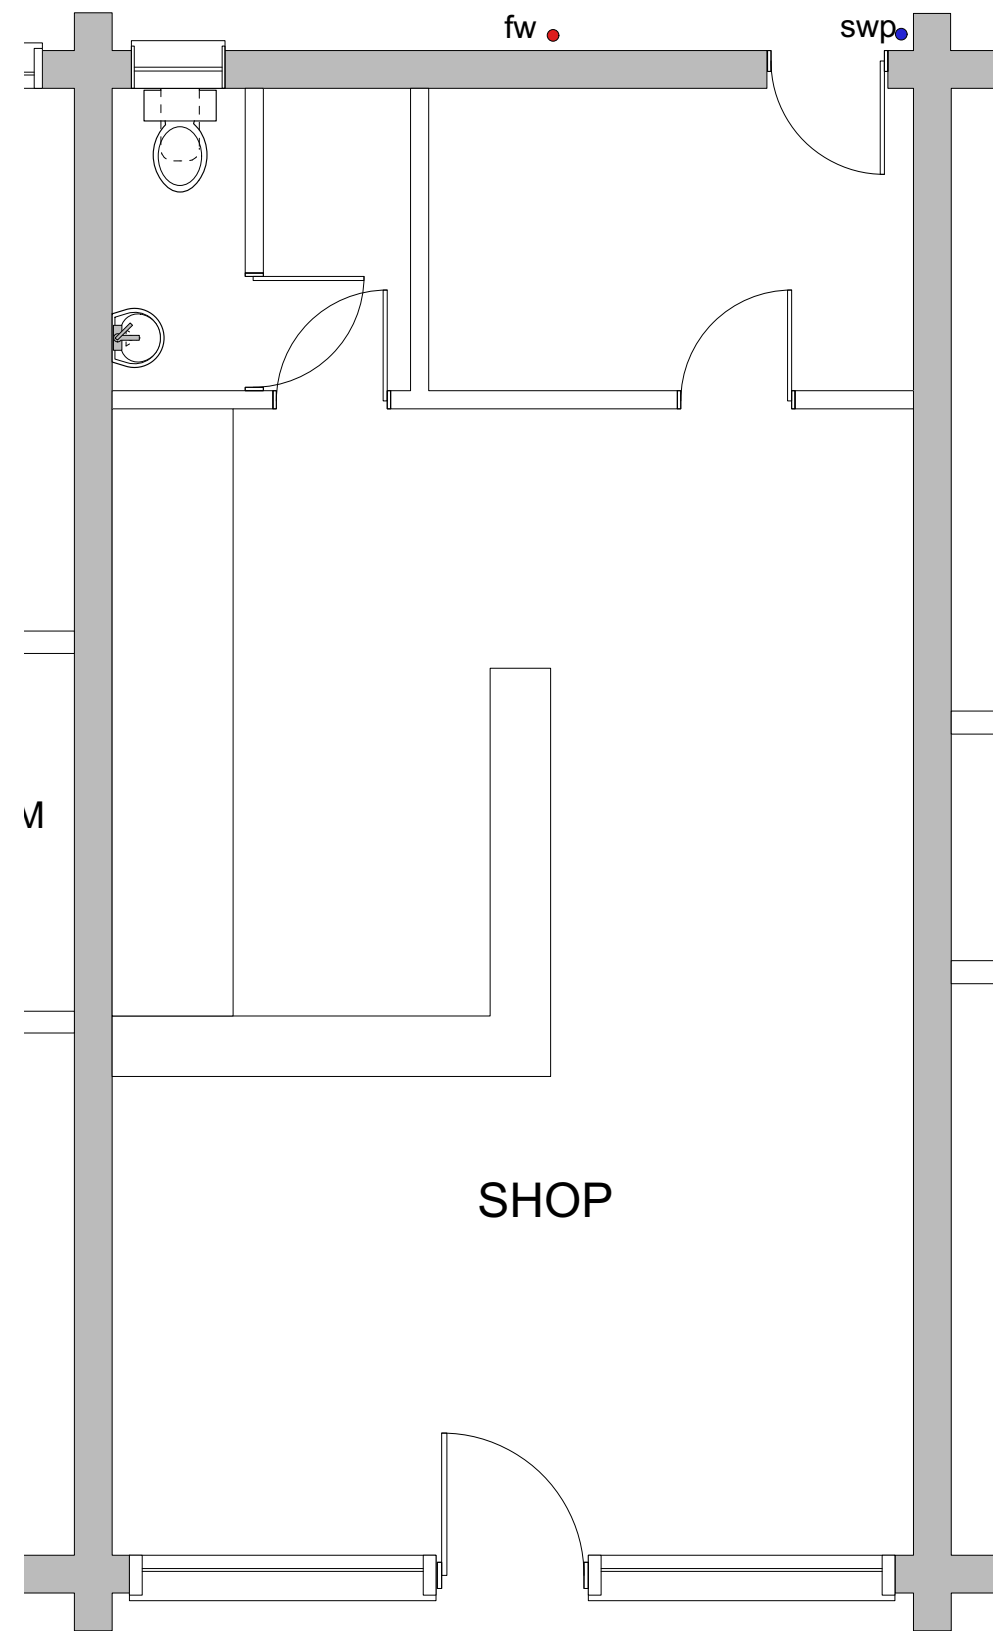

2 **EXISTING SHOP LAYOUT**
Scale: 1:50

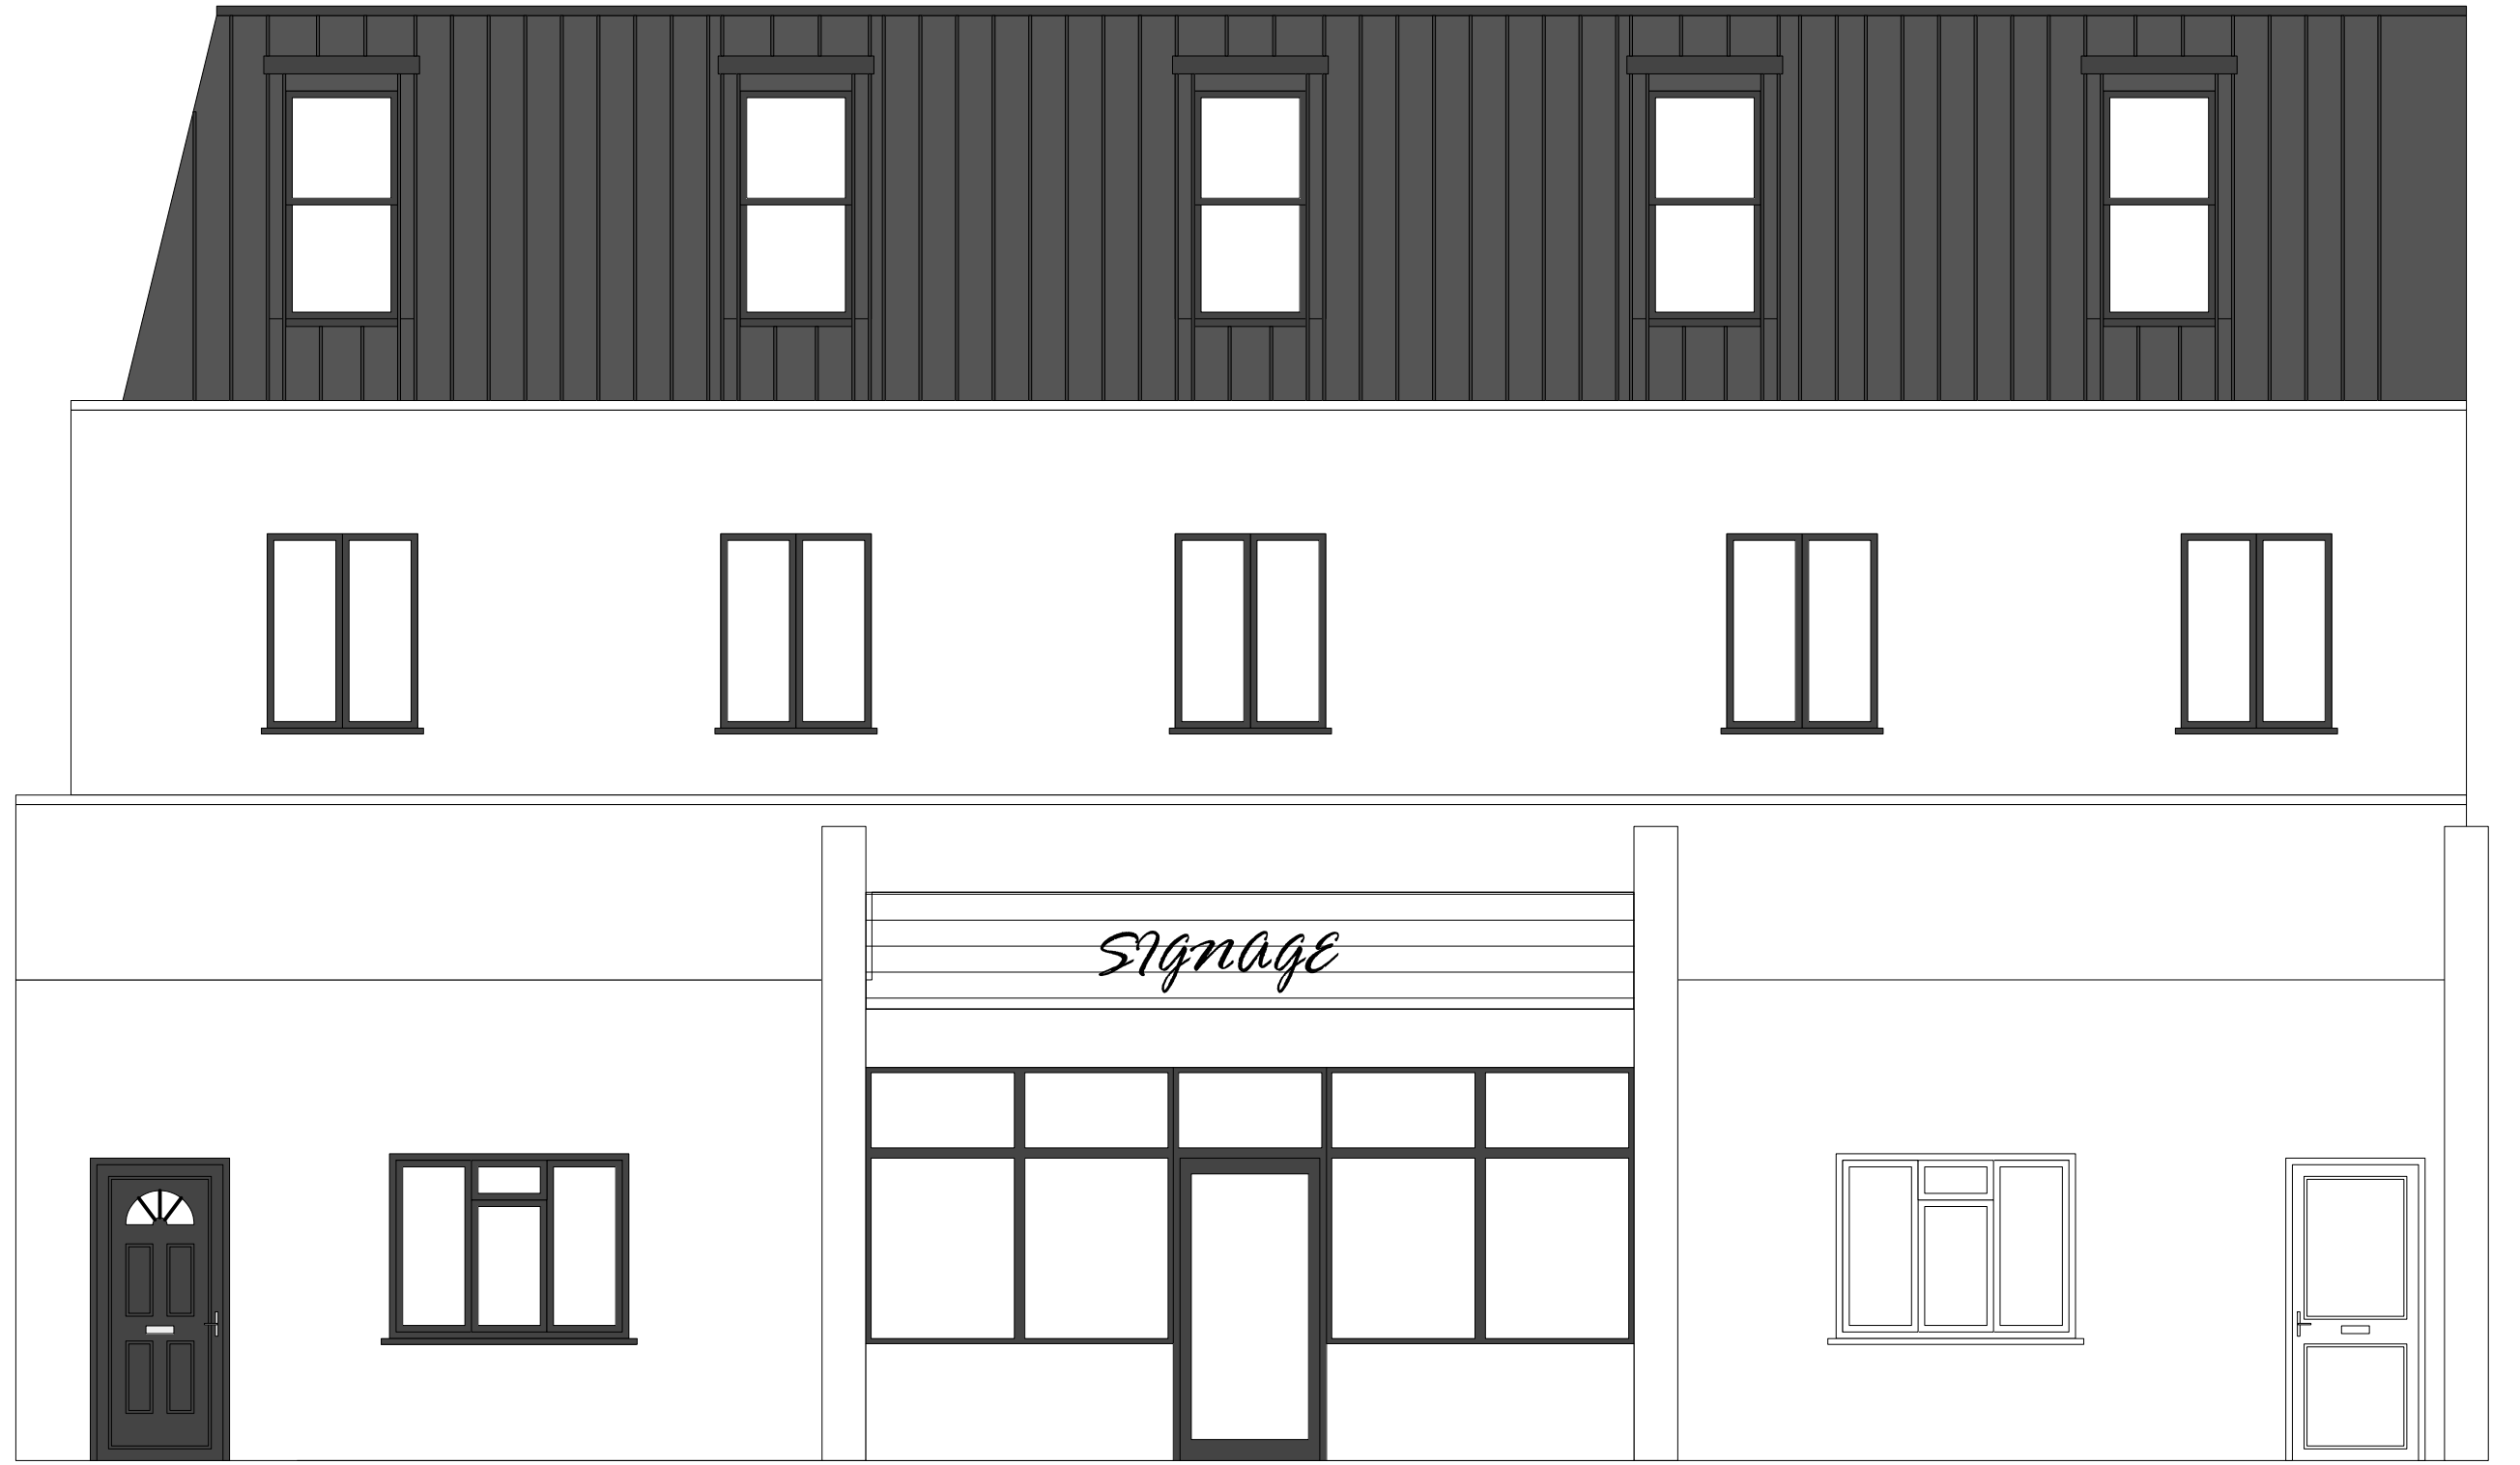

3 **EXISTING ELEVATION**
Scale: 1:50

ISSUE	DATE	ISSUE NOTE	BY
-------	------	------------	----

REVISION	DATE	REVISION NOTE	BY
----------	------	---------------	----

NOTES

PROJECT
FORMATION OF NEW FLATS


ADDRESS
CROSSWAY PARADE
LONDON N22 5QS

CLIENT
ALPHAFIX LIMITED

DRAWING
EXISTING PLAN & ELEVATION



PROJECT #	C01/PP	DWG STATUS
DWG DATE	16/12/2025	
PLOT DATE		DWG #
ORIGINAL SHEET SIZE	ISO A1	C01/2026/01
SCALE @ A1	1:50	
DRAWN	KA	CHKD

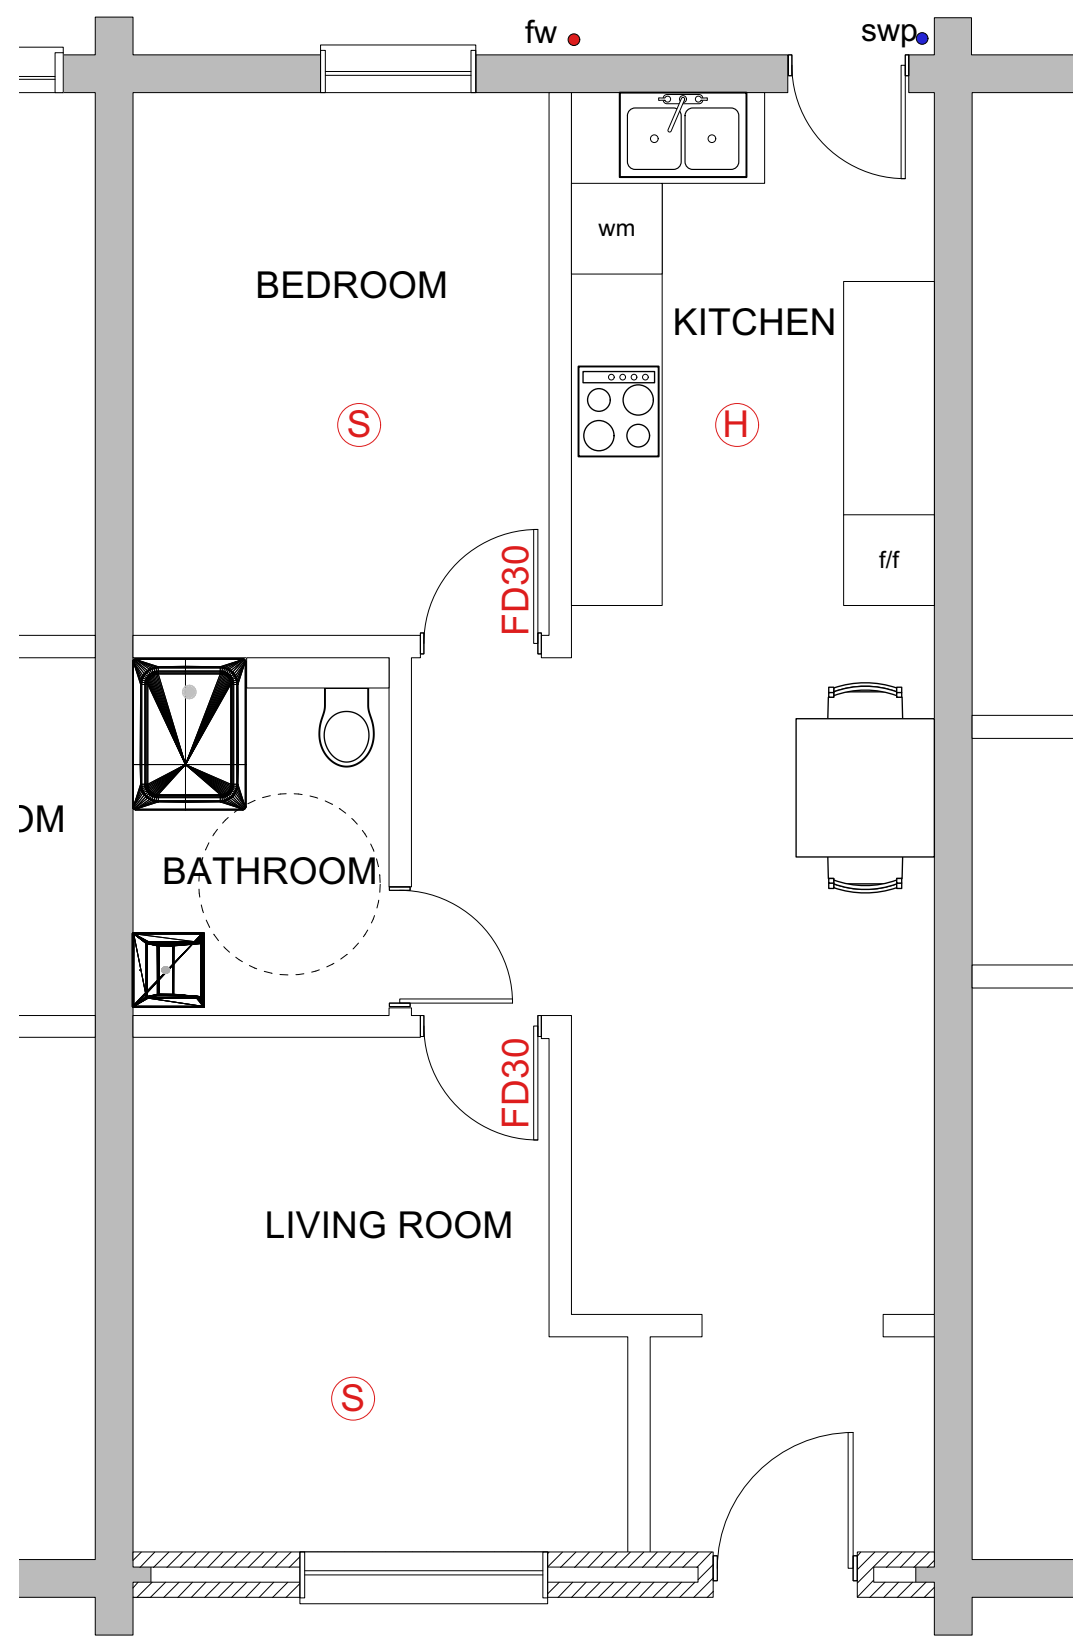

1 **PROPOSED PLAN**
Scale: 1:50



2 **PROPOSED ELEVATION**
Scale: 1:50

ISSUE	DATE	ISSUE NOTE	BY
-------	------	------------	----

REVISION	DATE	REVISION NOTE	BY
----------	------	---------------	----

NOTES

PROJECT
FORMATION OF NEW FLATS

ADDRESS
CROSSWAY PARADE
LONDON N22 5QS

CLIENT
ALPHAFIX LIMITED

DRAWING
PROPOSED PLANS & ELEVATION



PROJECT #	C01/PP	DWG STATUS
DWG DATE	16/12/2025	
PLOT DATE		DWG #
ORIGINAL SHEET SIZE	ISO A1	C01/2026/02
SCALE @ A1	1:50	
DRAWN	KA	CHKD