




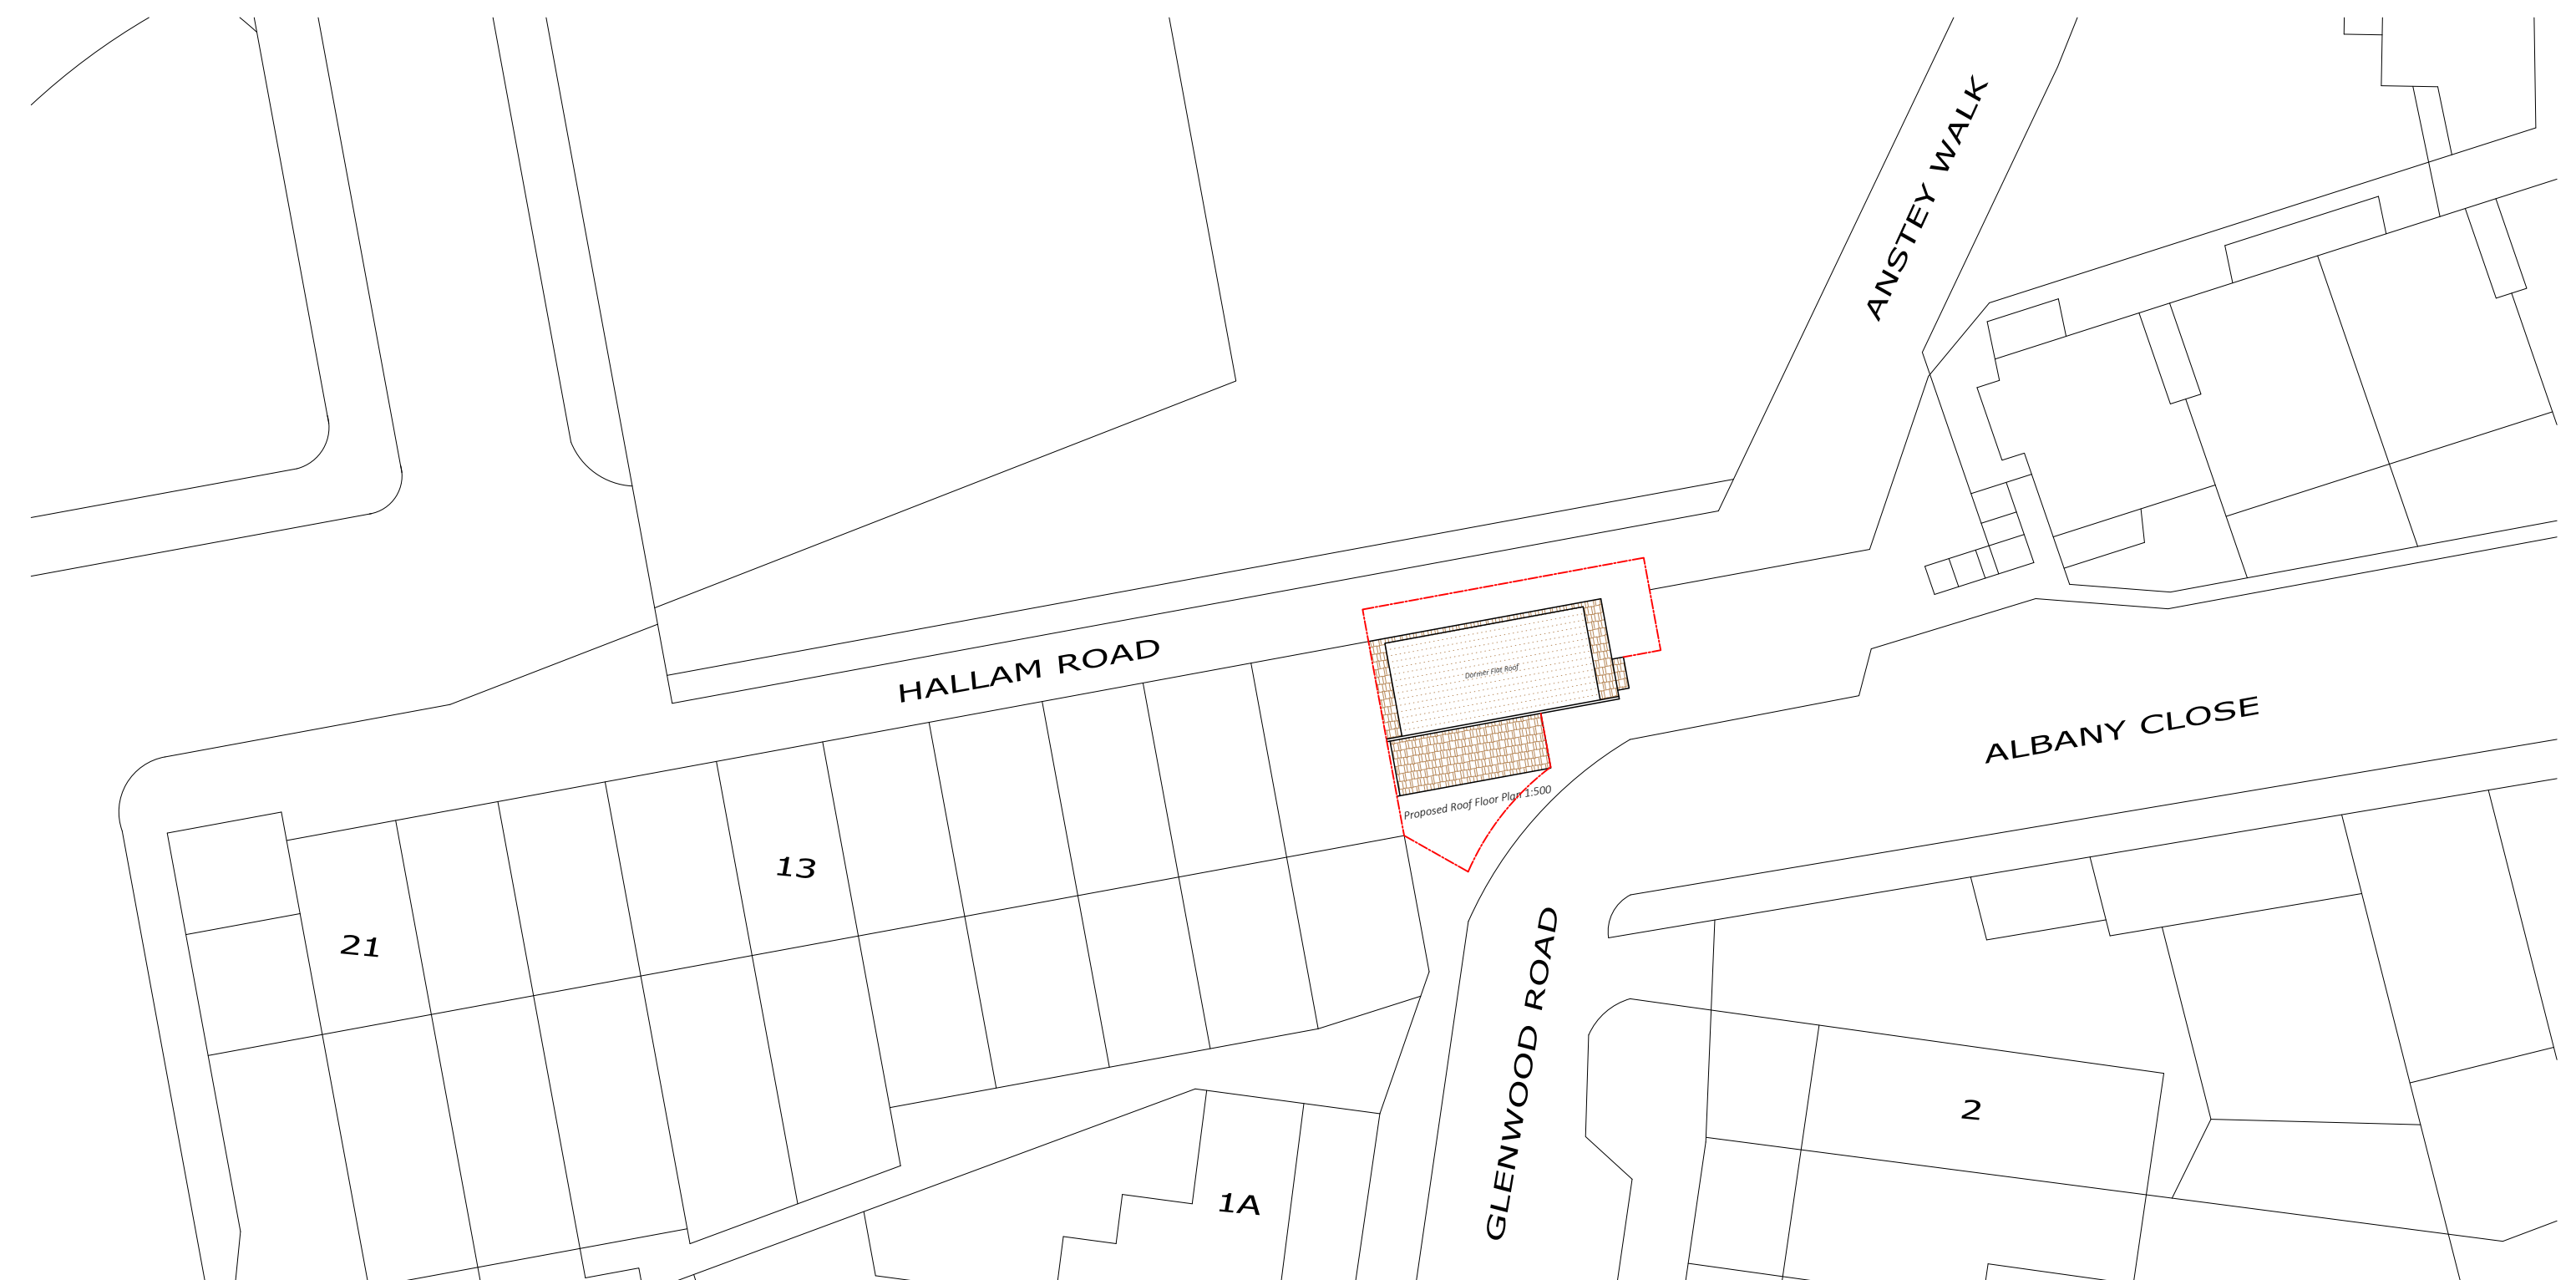

Proposed Block Plan 1:500

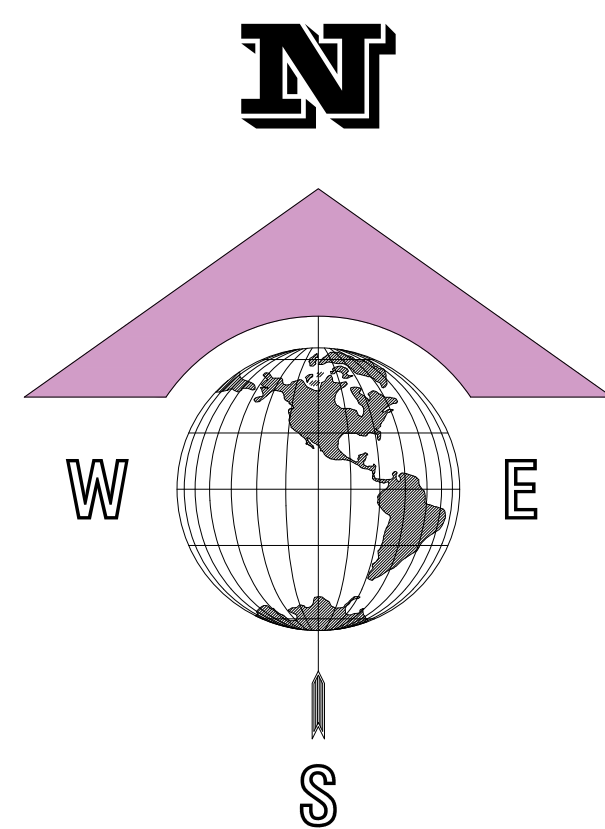


Location Plan
1:1250

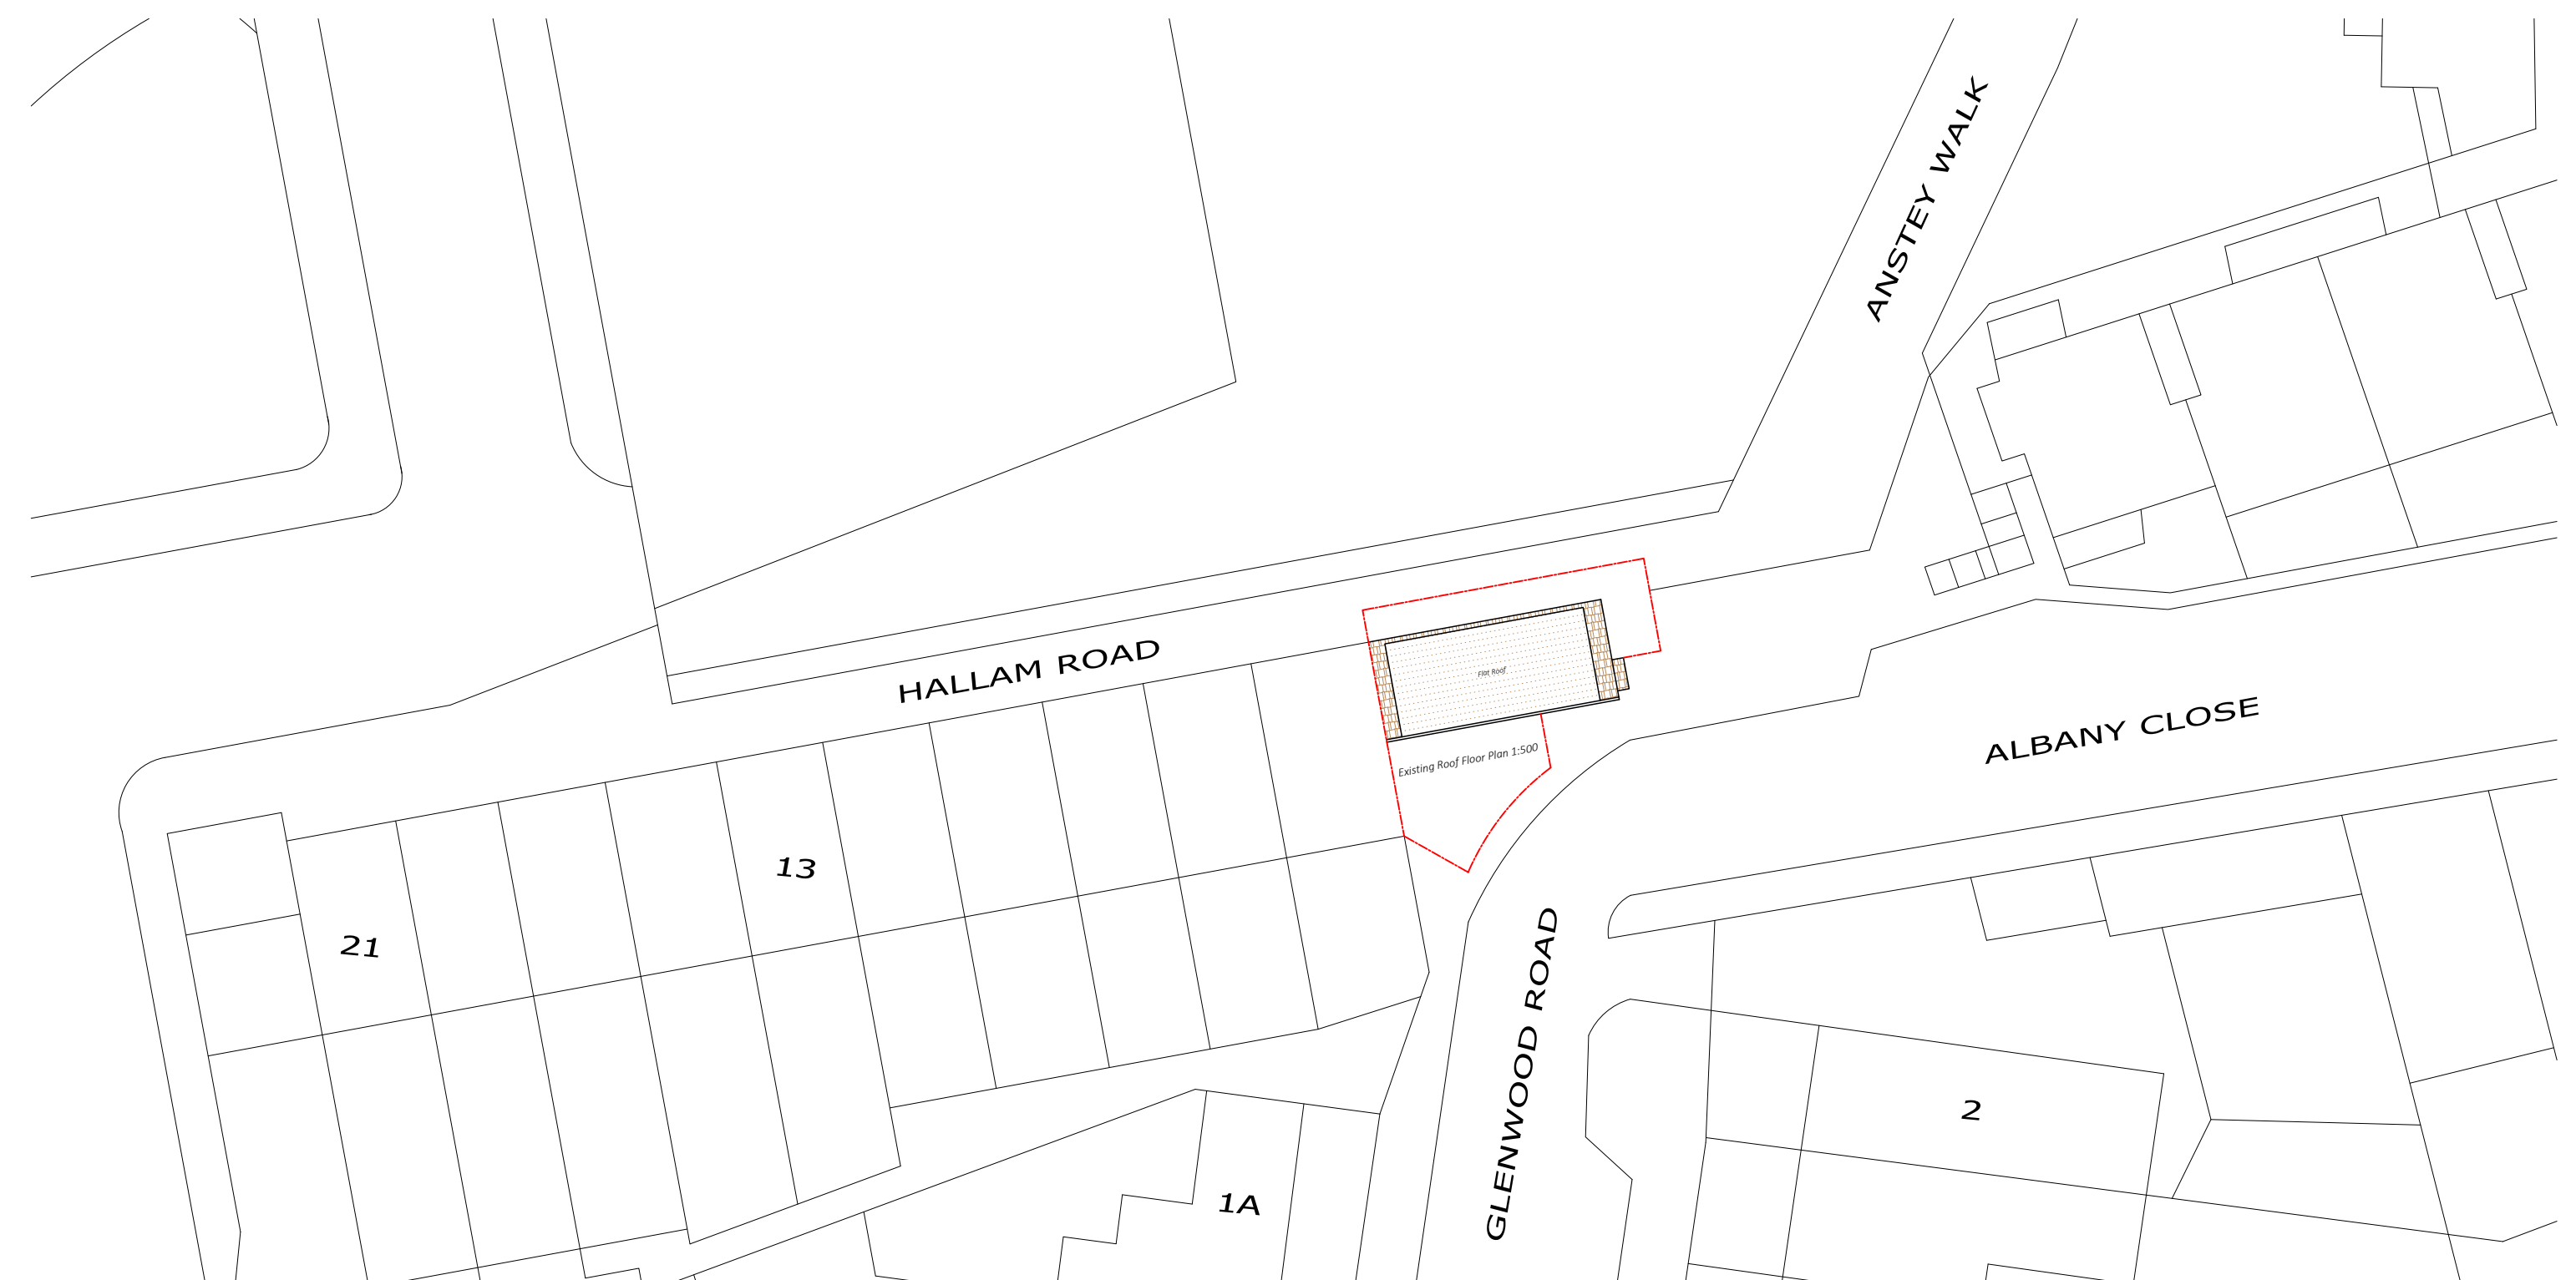

Existing Block Plan 1:500

Project : Proposed Side Extension
Drawing Title : Location & Block Plans

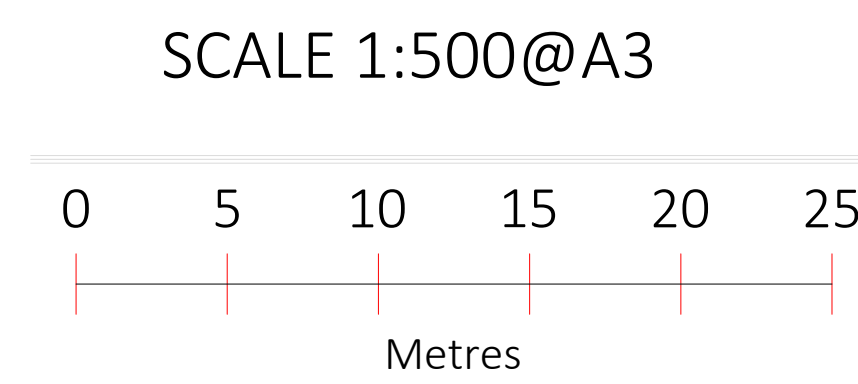

Address : 1Hallam Road
London
N15 3RE

Drawing no : 105

Date : 02/02/26