
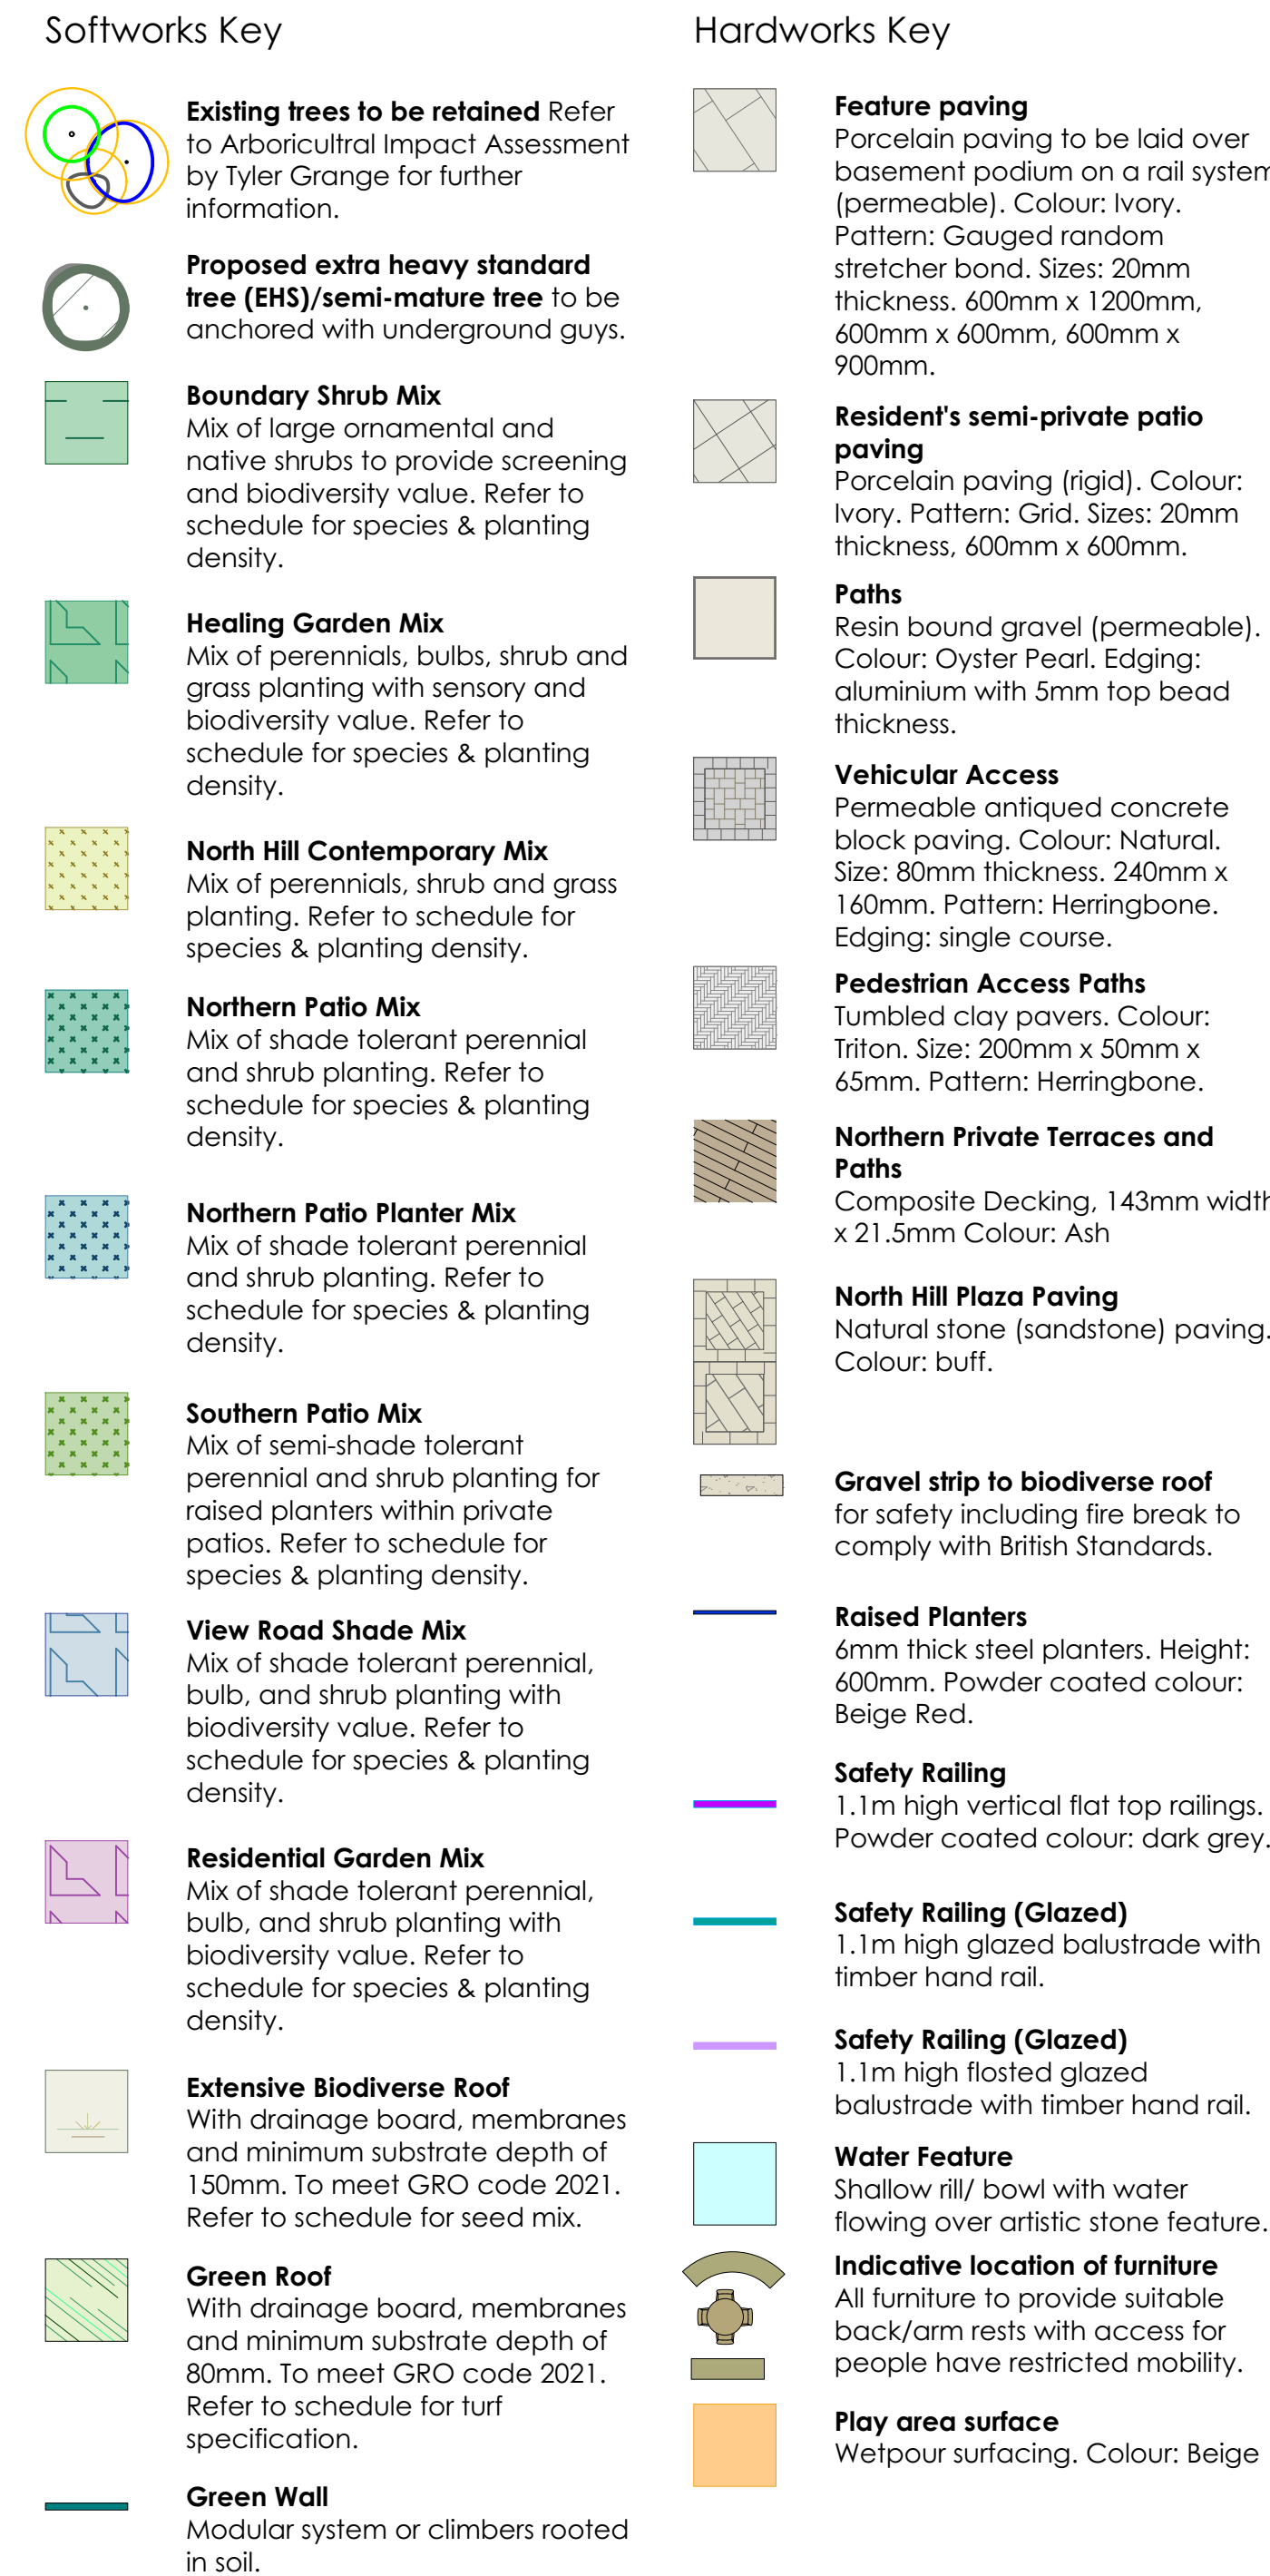


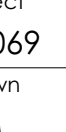

Hardworks Key			
	Feature paving Porcelain paving to be laid over basement podium on a rail system (permeable). Colour: Ivory. Pattern: Gauged random stretcher bond. Sizes: 20mm thickness. 600mm x 1200mm, 600mm x 600mm, 600mm x 900mm.		
	Resident's semi-private patio paving Porcelain paving (rigid). Colour: Ivory. Pattern: Grid. Sizes: 20mm thickness. 600mm x 600mm.		
	Paths Resin bound gravel (permeable). Colour: Oyster Pearl. Edging: aluminium with 5mm top bead thickness.		
	Vehicular Access Permeable antiqued concrete block paving. Colour: Natural. Size: 80mm thickness. 240mm x 160mm. Pattern: Herringbone. Edging: single course.		
	Pedestrian Access Paths Tumbled clay pavers. Colour: Triton. Size: 200mm x 50mm x 65mm. Pattern: Herringbone.		
	Northern Private Terraces and Paths Composite Decking. 143mm width x 21.5mm Colour: Ash		
	North Hill Plaza Paving Natural stone (sandstone) paving. Colour: buff.		
	Gravel strip to biodiverse roof for safety including fire break to comply with British Standards.		
	Raised Planters 6mm thick steel planters. Height: 600mm. Powder coated colour: Beige Red.		
	Safety Railing 1.1m high vertical flat top railings. Powder coated colour: dark grey.		
	Safety Railing (Glazed) 1.1m high glazed balustrade with timber hand rail.		
	Safety Railing (Glazed) 1.1m high fluted glazed balustrade with timber hand rail.		
	Water Feature Shallow rill/ bowl with water flowing over artistic stone feature.		
	Indicative location of furniture All furniture to provide suitable back/arm rests with access for people have restricted mobility.		
	Play area surface Wetpour surfacing. Colour: Beige		
14 30/10/25 Revised to new layout JH TW			
Rev	Date	Comments	Dr Ch
guarda landscape Suite F, Second Floor, Queens House, 123-129 Queens Road, Norwich, NR1 3PL +44 (0)1263 638855 - www.guardalandscape.com			
Client Highgate Care Ltd.			
Site 103-107 North Hill, Highgate, London N6 4DP			
Drawing Title Landscape General Arrangement			
Scale	1:200 @ A1		Status
Project	Drawing Number	Revision	
21069	GUA-DR-L-004	14	
Drawn	Checked	Date	
RM	CX	December 2022	