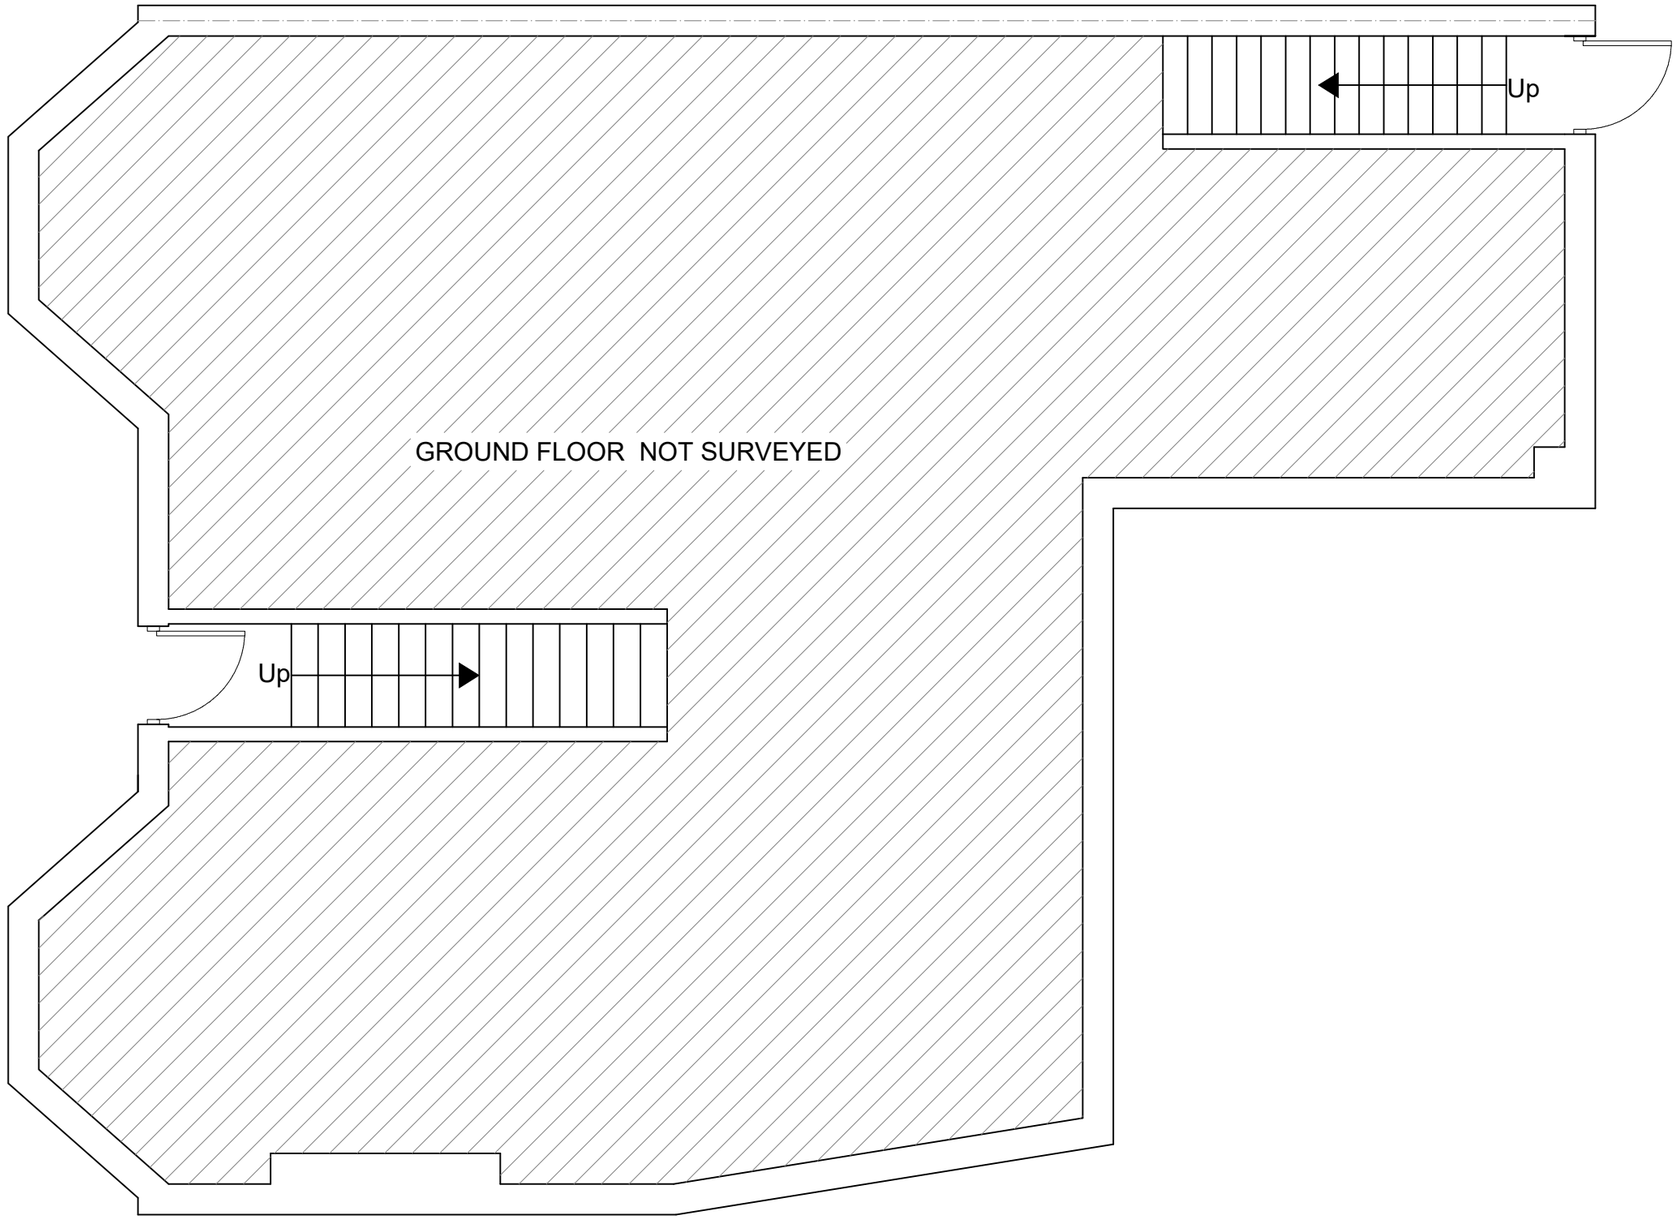

EXISTING GROUND FLOOR PLAN
SCALE 1:50

fastPlans

www.FastPlansUK.co.uk

Project: Loft Conversion with Dormer to Rear.	
Address: 118 ALBERT ROAD N22 7AH	
Scale: 1:50 @ A3	Dwg. no: A01
Drawn by: O.B.S	Date Drawn: 29-SEP-2025

For Drawings Tel: 0208 154 5569

E-mail: plans@FastPlansUK.co.uk

EXISTING FIRST FLOOR PLAN
SCALE 1:50

5m 1:50
10m1:100

fastPlans

www.FastPlansUK.co.uk

Project: Loft Conversion with Dormer to Rear.	
Address: 118 ALBERT ROAD N22 7AH	
Scale: 1:50 @ A3	Dwg. no: A02
Drawn by: O.B.S	Date Drawn: 29-SEP-2025
For Drawings Tel: 0208 154 5569	
E-mail: plans@FastPlansUK.co.uk	

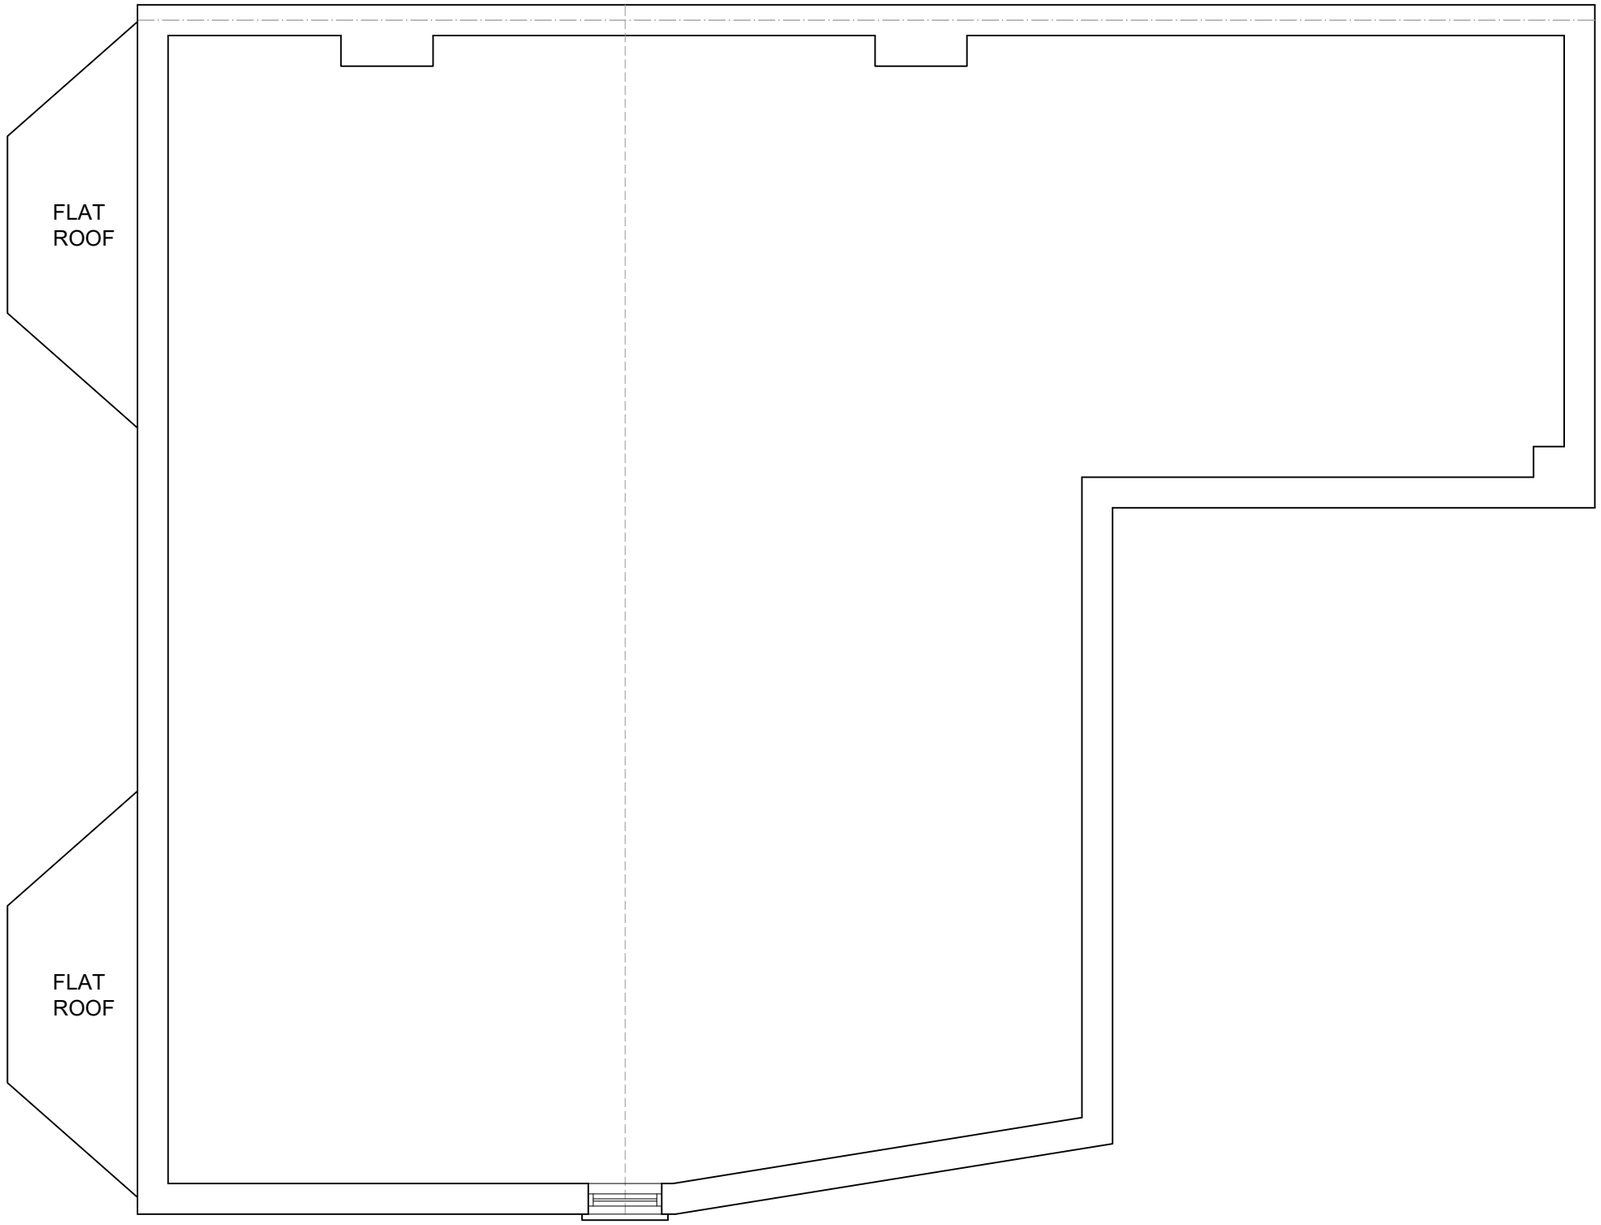

EXISTING LOFT PLAN
SCALE 1:50

5m 1:50
10m1:100

fastPlans

www.FastPlansUK.co.uk

Project: Loft Conversion with Dormer to Rear.	
Address: 118 ALBERT ROAD N22 7AH	
Scale: 1:50 @ A3	Dwg. no: A03
Drawn by: O.B.S	Date Drawn: 29-SEP-2025

For Drawings Tel: 0208 154 5569

E-mail: plans@FastPlansUK.co.uk

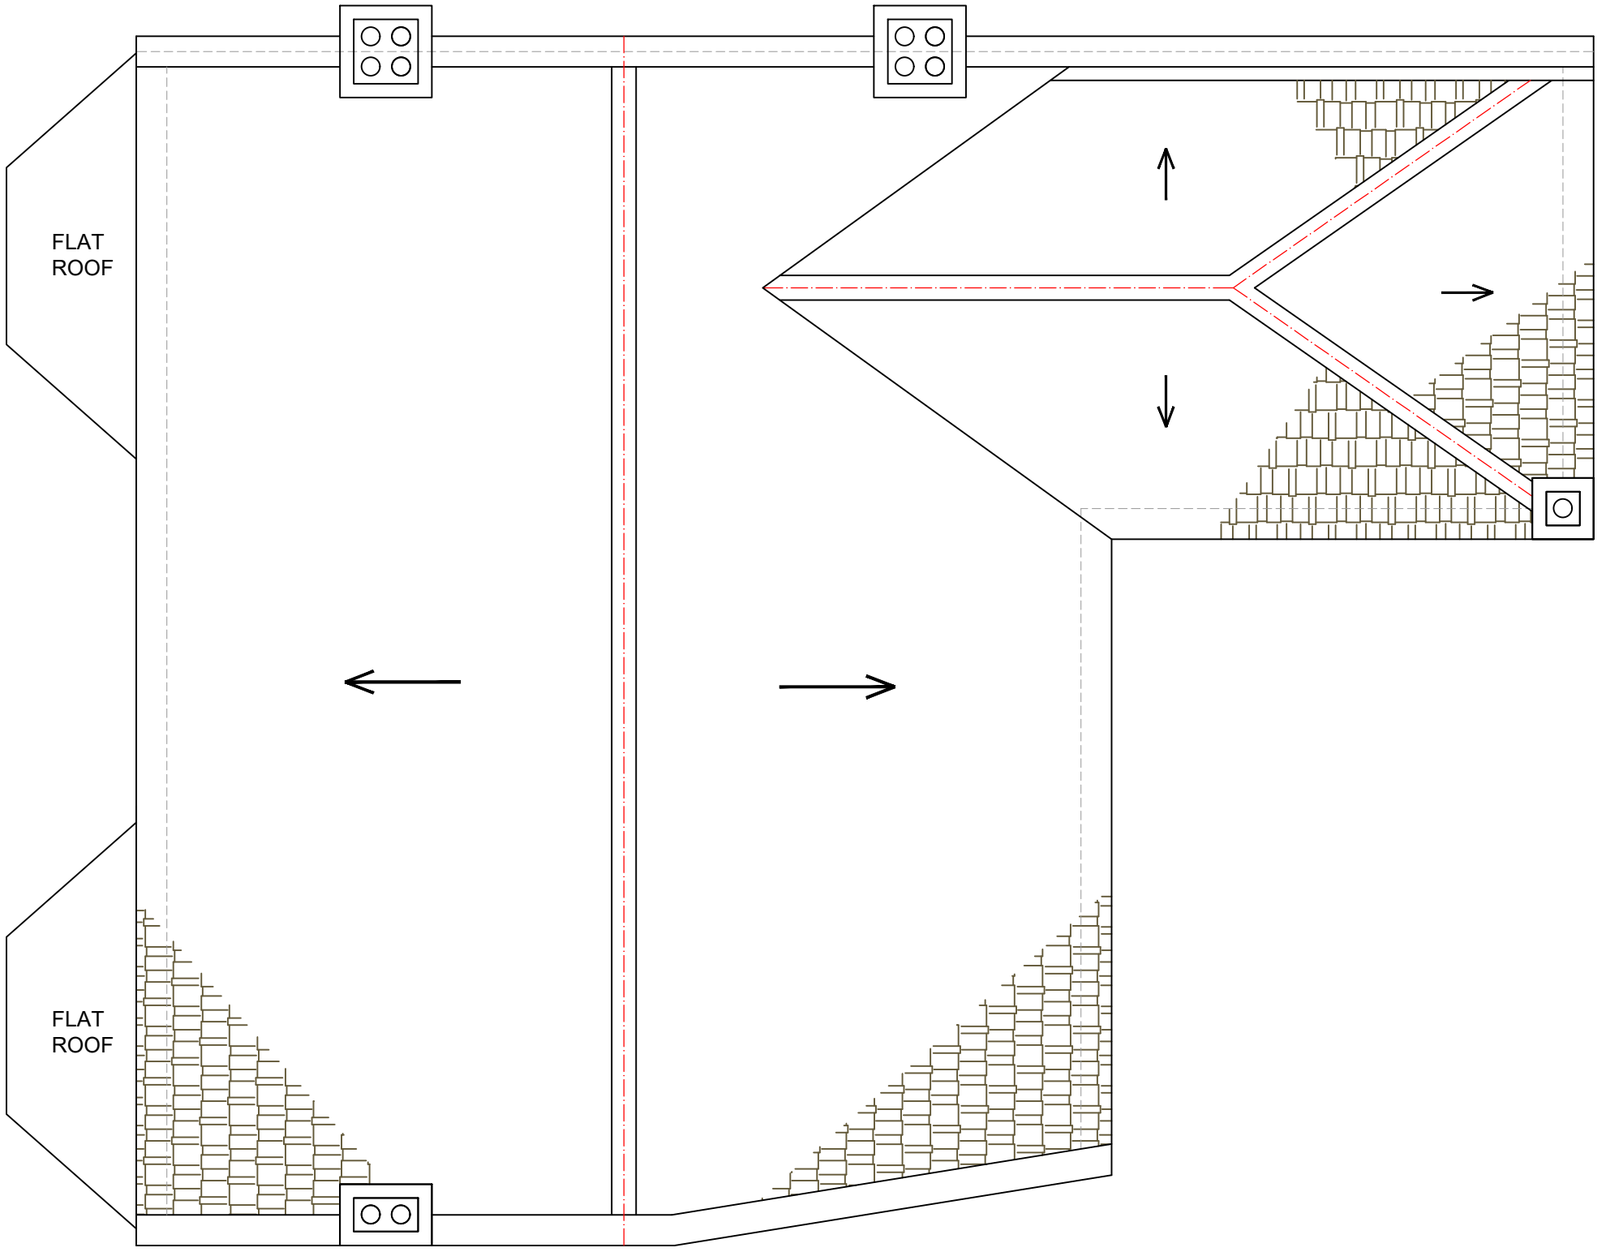

EXISTING LOFT PLAN
SCALE 1:50

fastPlans

www.FastPlansUK.co.uk

Project: Loft Conversion with Dormer to Rear.	
Address: 118 ALBERT ROAD N22 7AH	
Scale: 1:50 @ A3	Dwg. no: A04
Drawn by: O.B.S	Date Drawn: 29-SEP-2025
For Drawings Tel: 0208 154 5569	
E-mail: plans@FastPlansUK.co.uk	

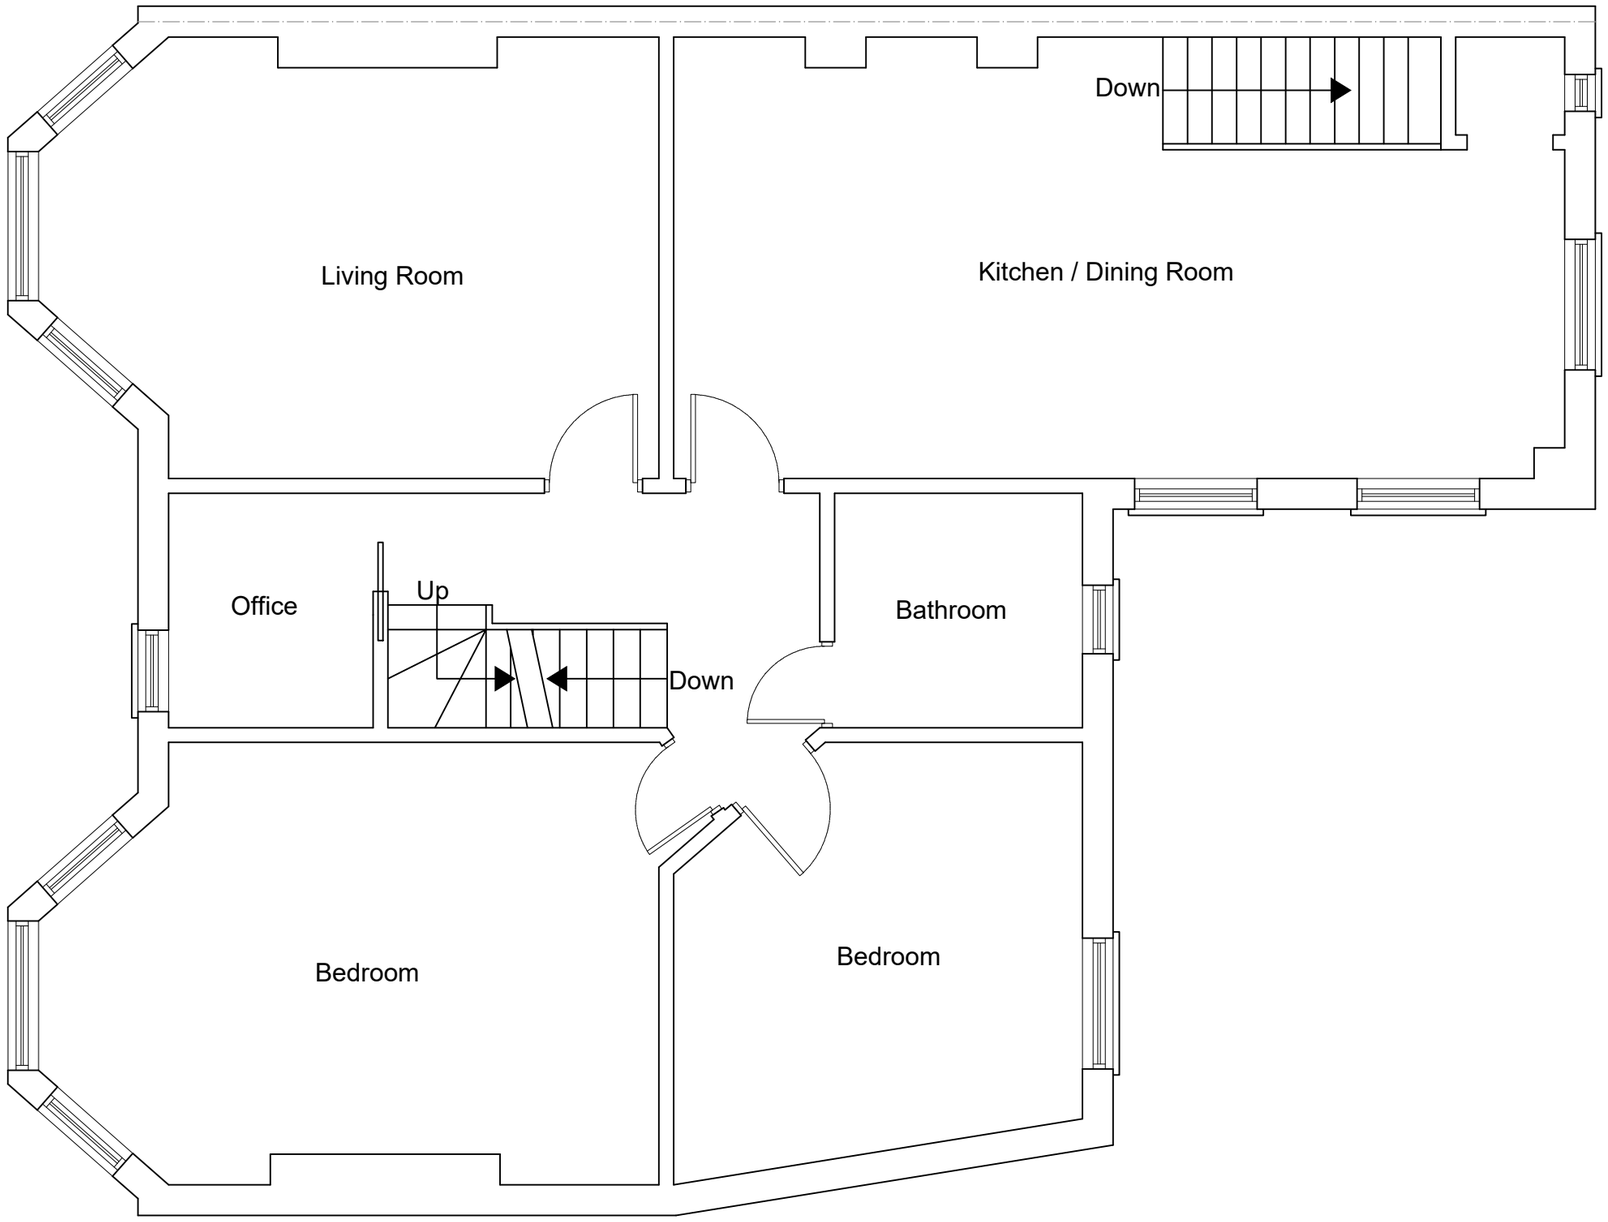

PROPOSED FIRST FLOOR PLAN
SCALE 1:50

5m 1:50
10m1:100

fastPlans

www.FastPlansUK.co.uk

Project: Loft Conversion with Dormer to Rear.	
Address: 118 ALBERT ROAD N22 7AH	
Scale: 1:50 @ A3	Dwg. no: A05
Drawn by: O.B.S	Date Drawn: 29-SEP-2025
For Drawings Tel: 0208 154 5569	
E-mail: plans@FastPlansUK.co.uk	

All dimensions are approximate
and must be checked on site

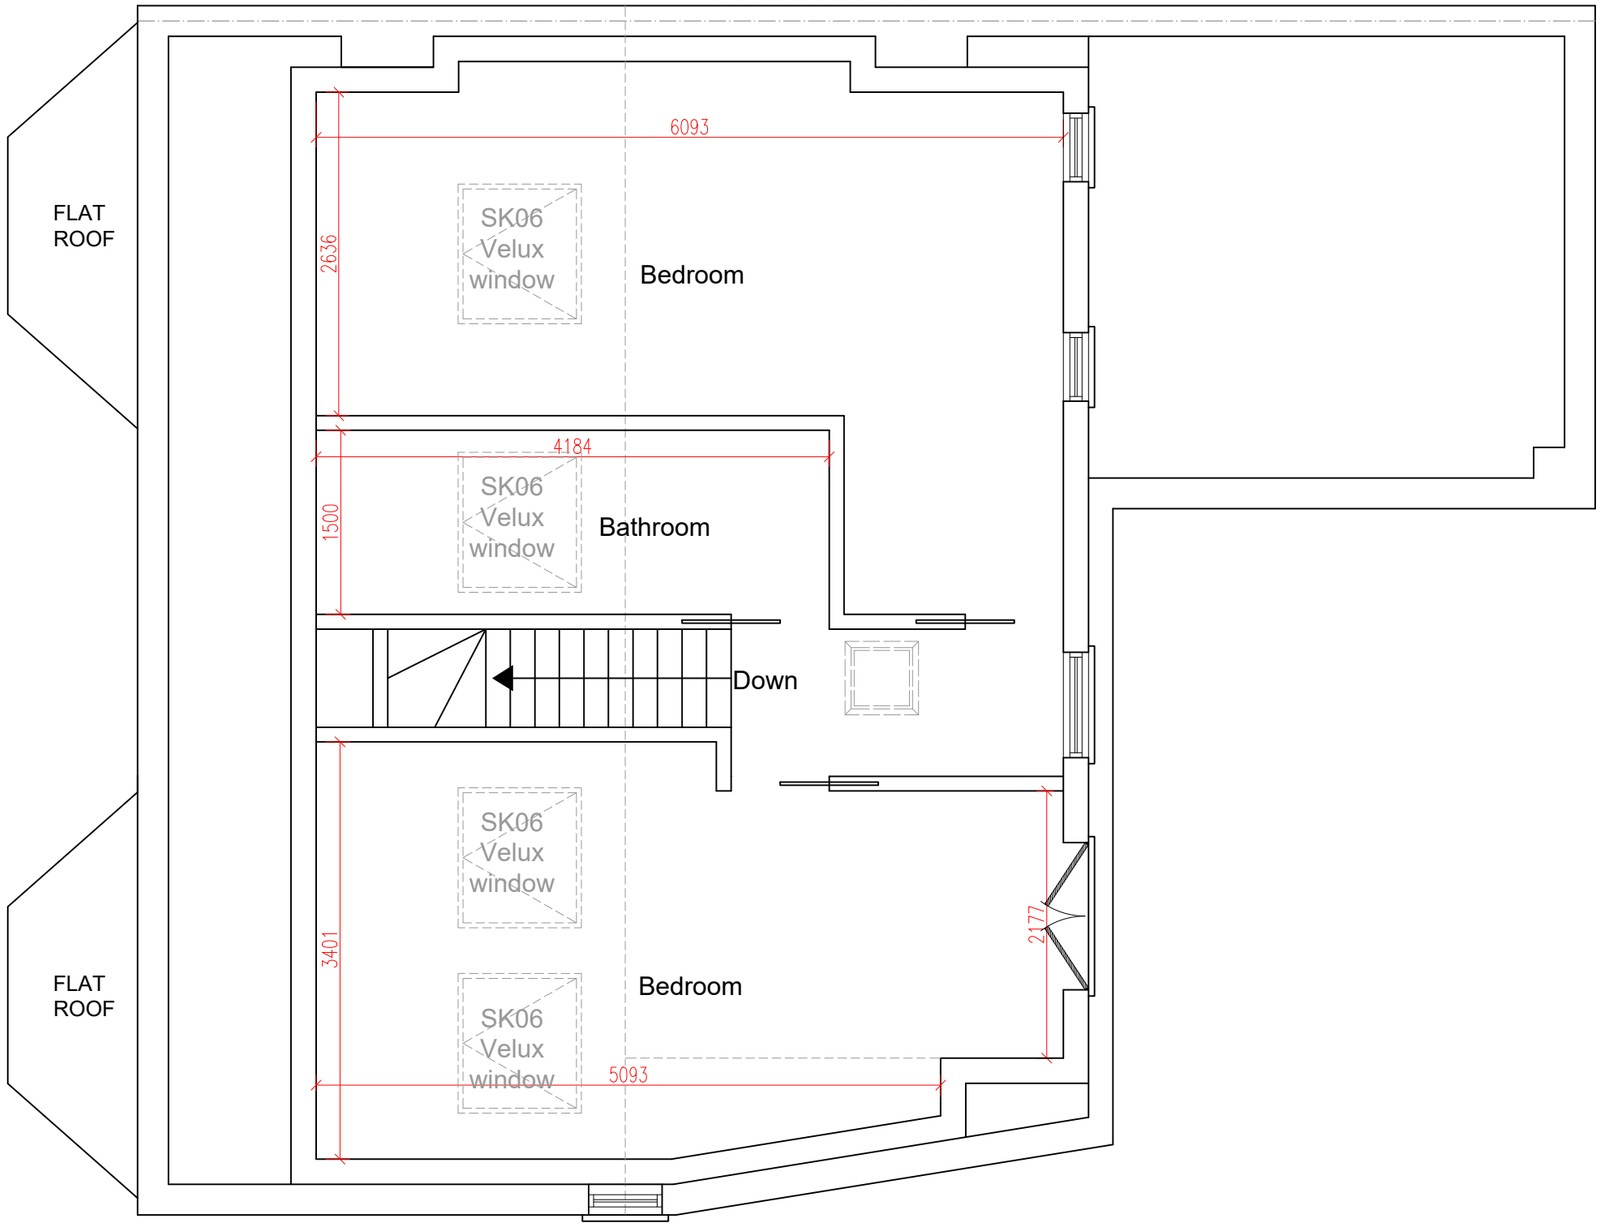

PROPOSED LOFT PLAN
SCALE 1:50

fastPlans

www.FastPlansUK.co.uk

Project: Loft Conversion with Dormer to Rear.	
Address: 118 ALBERT ROAD N22 7AH	
Scale: 1:50 @ A3	Dwg. no: A06
Drawn by: O.B.S	Date Drawn: 29-SEP-2025
For Drawings Tel: 0208 154 5569	
E-mail: plans@FastPlansUK.co.uk	

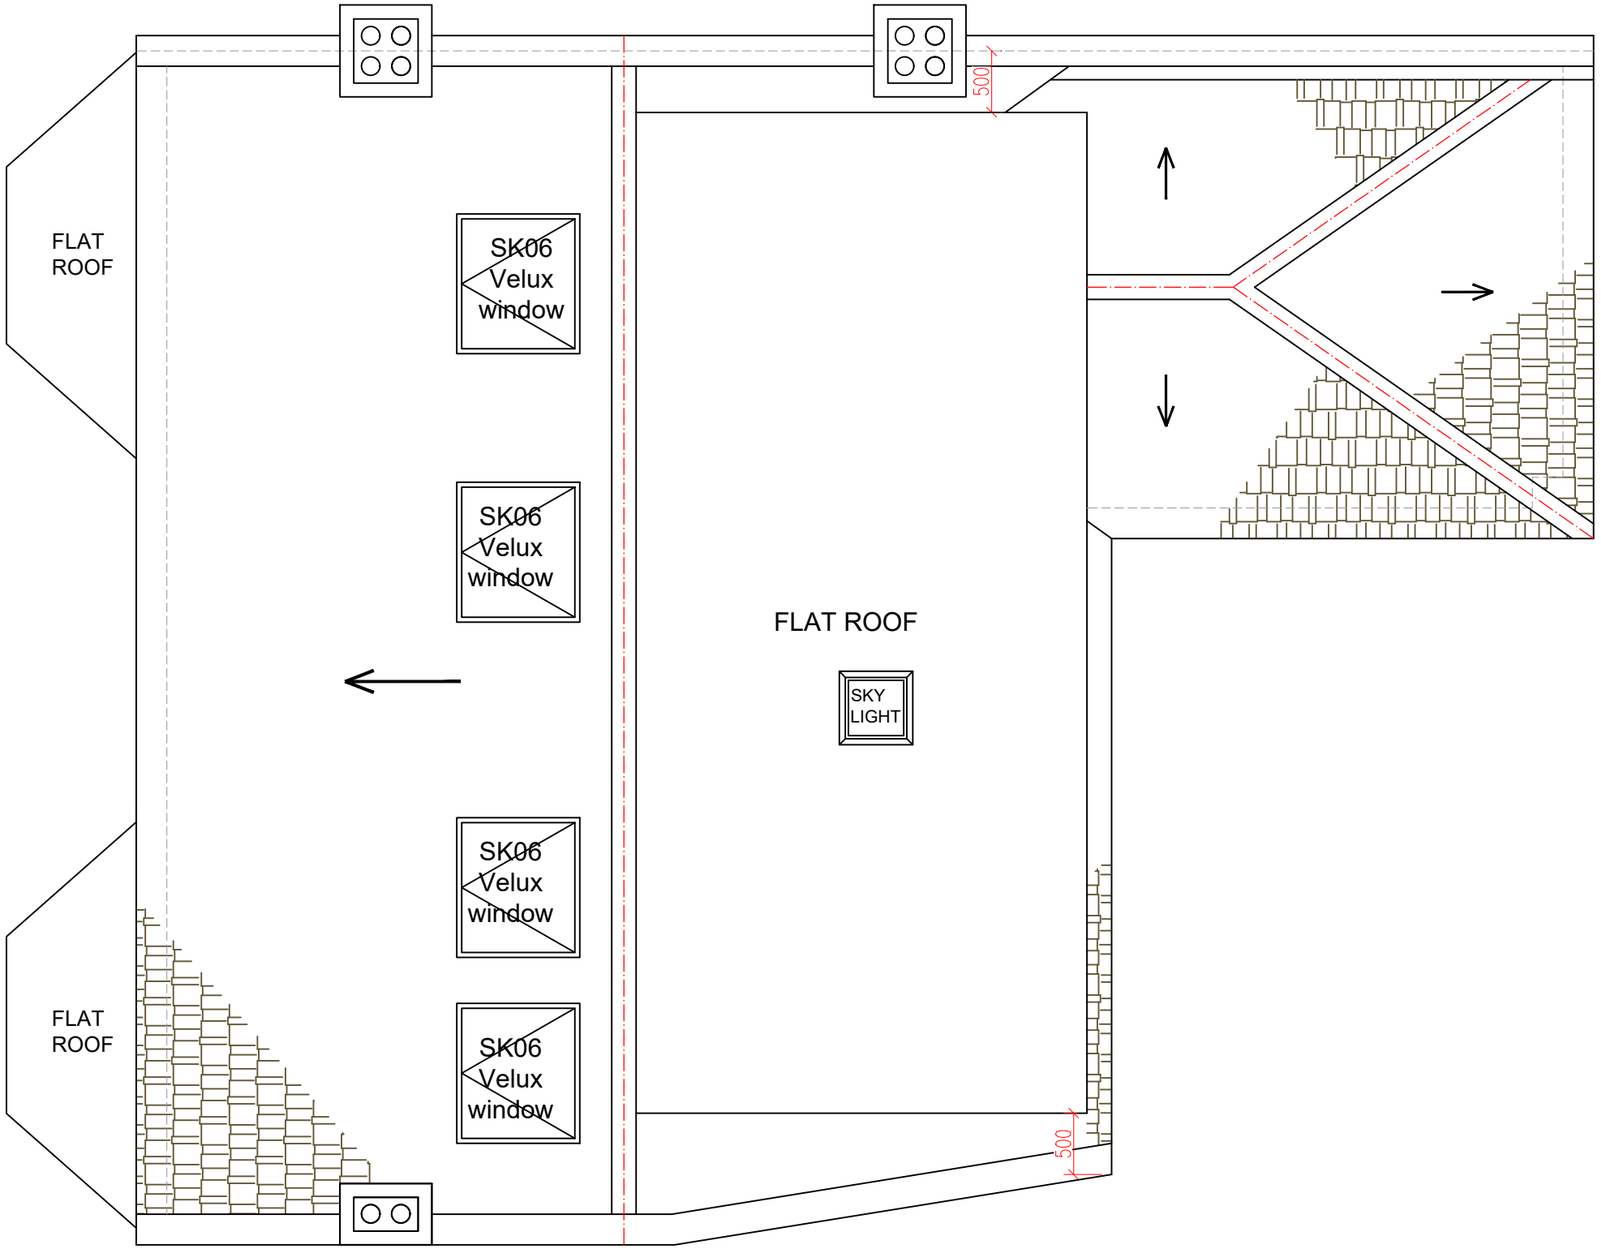

PROPOSED LOFT PLAN
SCALE 1:50

fastPlans

www.FastPlansUK.co.uk

Project: Loft Conversion with Dormer to Rear.	
Address: 118 ALBERT ROAD N22 7AH	
Scale: 1:50 @ A3	Dwg. no: A07
Drawn by: O.B.S	Date Drawn: 29-SEP-2025
For Drawings Tel: 0208 154 5569	
E-mail: plans@FastPlansUK.co.uk	

EXISTING FRONT ELEVATION
SCALE 1:100

EXISTING REAR ELEVATION
SCALE 1:100

EXISTING ELEVATION SIDE A
SCALE 1:100

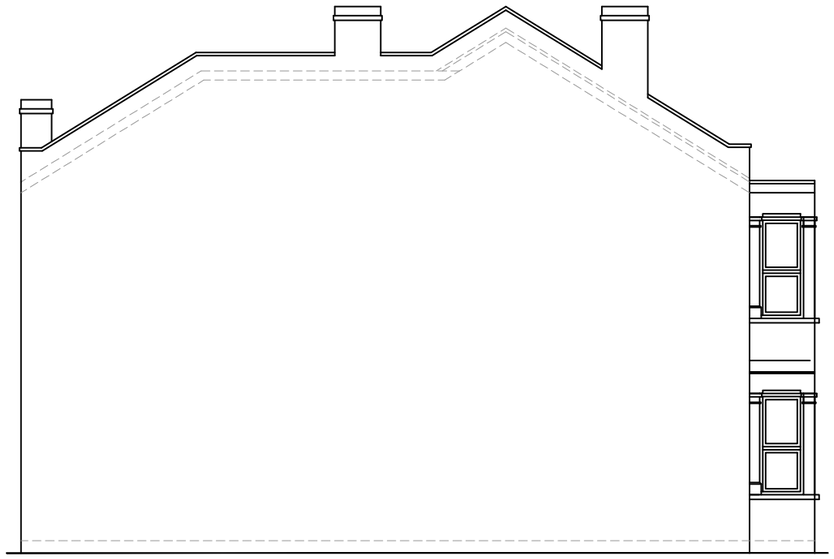

EXISTING ELEVATION SIDE B
SCALE 1:100

fastPlans

www.FastPlansUK.co.uk

Project: Loft Conversion with Dormer to Rear.	
Address: 118 ALBERT ROAD N22 7AH	
Scale: 1:100 @ A3	Dwg. no: A08
Drawn by: O.B.S	Date Drawn: 29-SEP-2025

For Drawings Tel: 0208 154 5569

E-mail: plans@FastPlansUK.co.uk

PROPOSED FRONT ELEVATION
SCALE 1:100

PROPOSED REAR ELEVATION
SCALE 1:100

PROPOSED ELEVATION SIDE A
SCALE 1:100

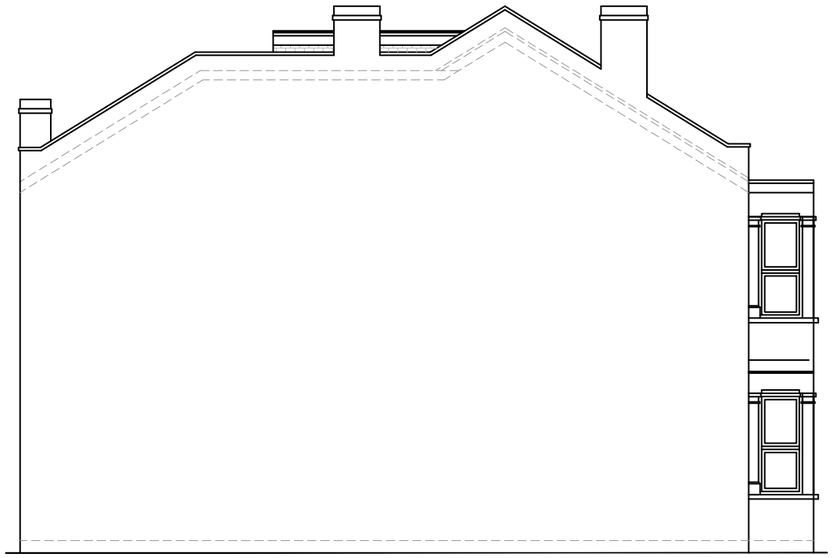

PROPOSED ELEVATION SIDE B
SCALE 1:100

fastPlans

www.FastPlansUK.co.uk

Project: Loft Conversion with Dormer to Rear.	
Address: 118 ALBERT ROAD N22 7AH	
Scale: 1:100 @ A3	Dwg. no: A09
Drawn by: O.B.S	Date Drawn: 29-SEP-2025

For Drawings Tel: 0208 154 5569

E-mail: plans@FastPlansUK.co.uk

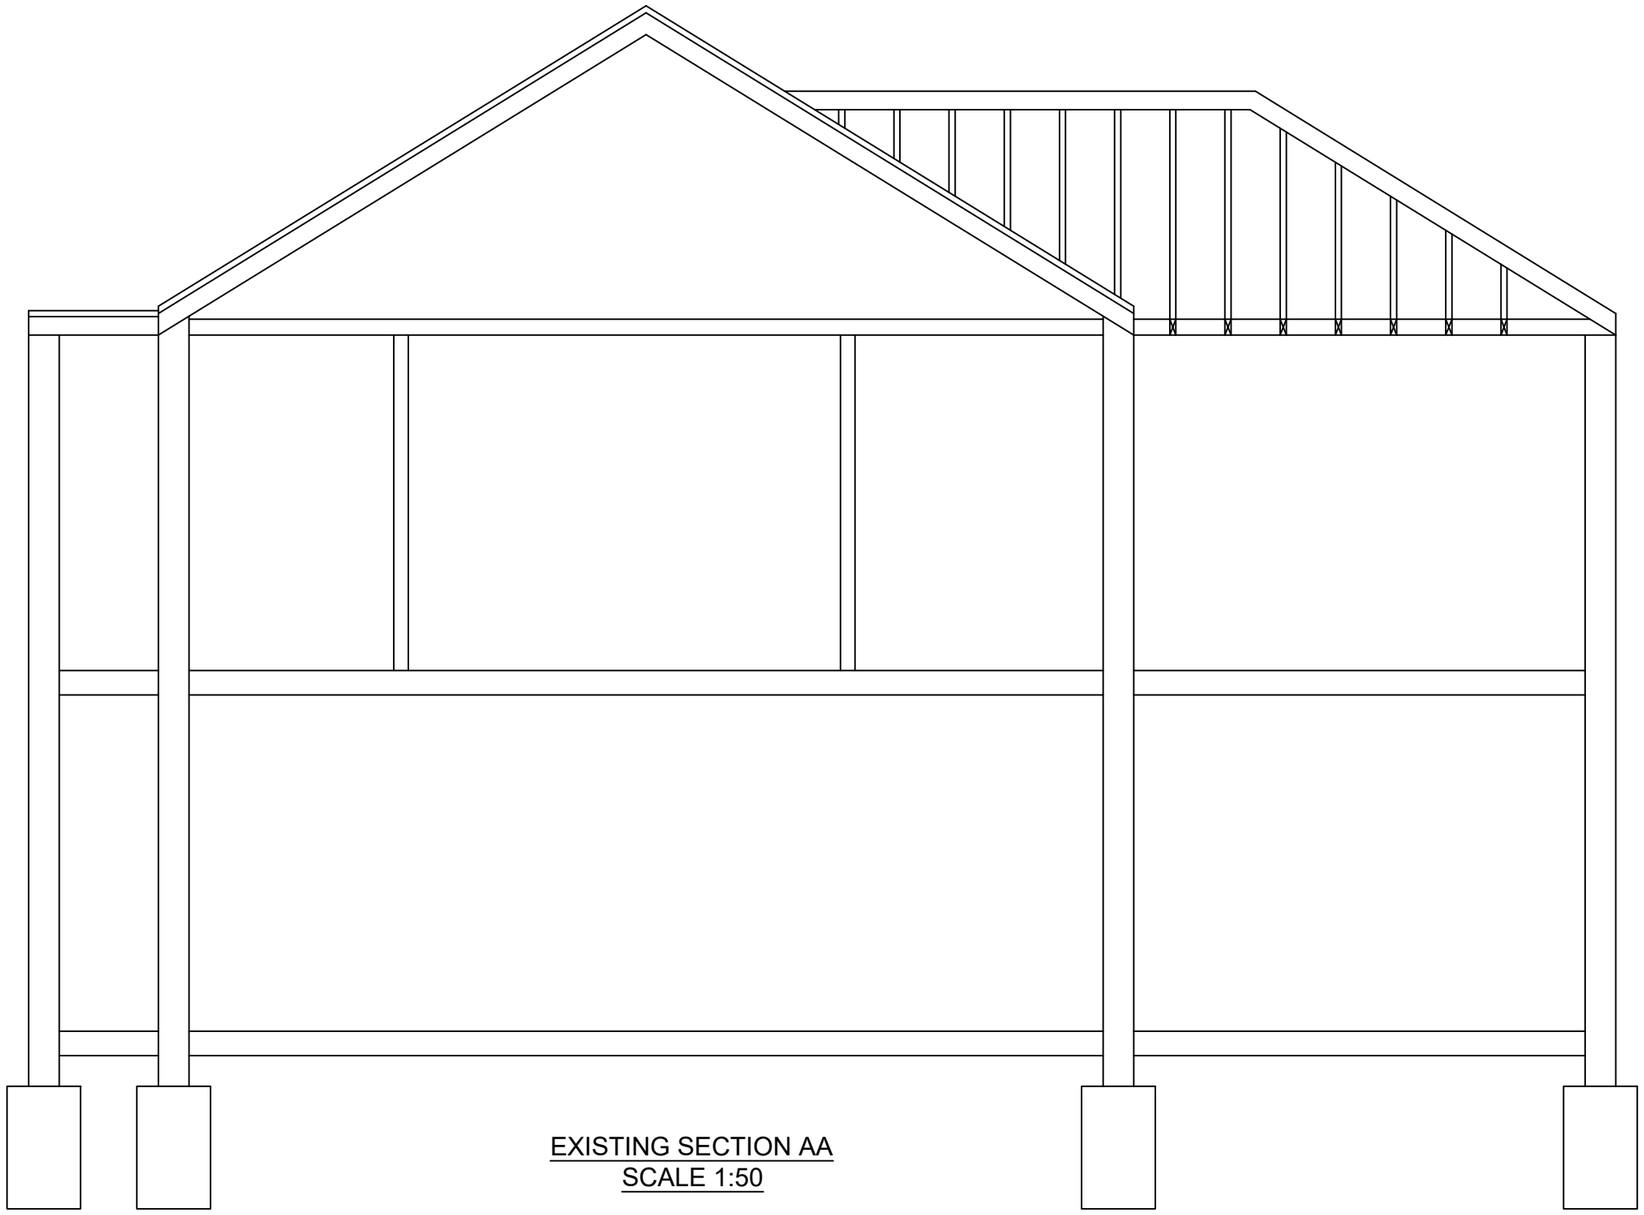

EXISTING SECTION AA
SCALE 1:50

5m 1:50
10m1:100

fastPlans

www.FastPlansUK.co.uk

Project: Loft Conversion with Dormer to Rear.	
Address: 118 ALBERT ROAD N22 7AH	
Scale: 1:50 @ A3	Dwg. no: A10
Drawn by: O.B.S	Date Drawn: 29-SEP-2025
For Drawings Tel: 0208 154 5569	
E-mail: plans@FastPlansUK.co.uk	

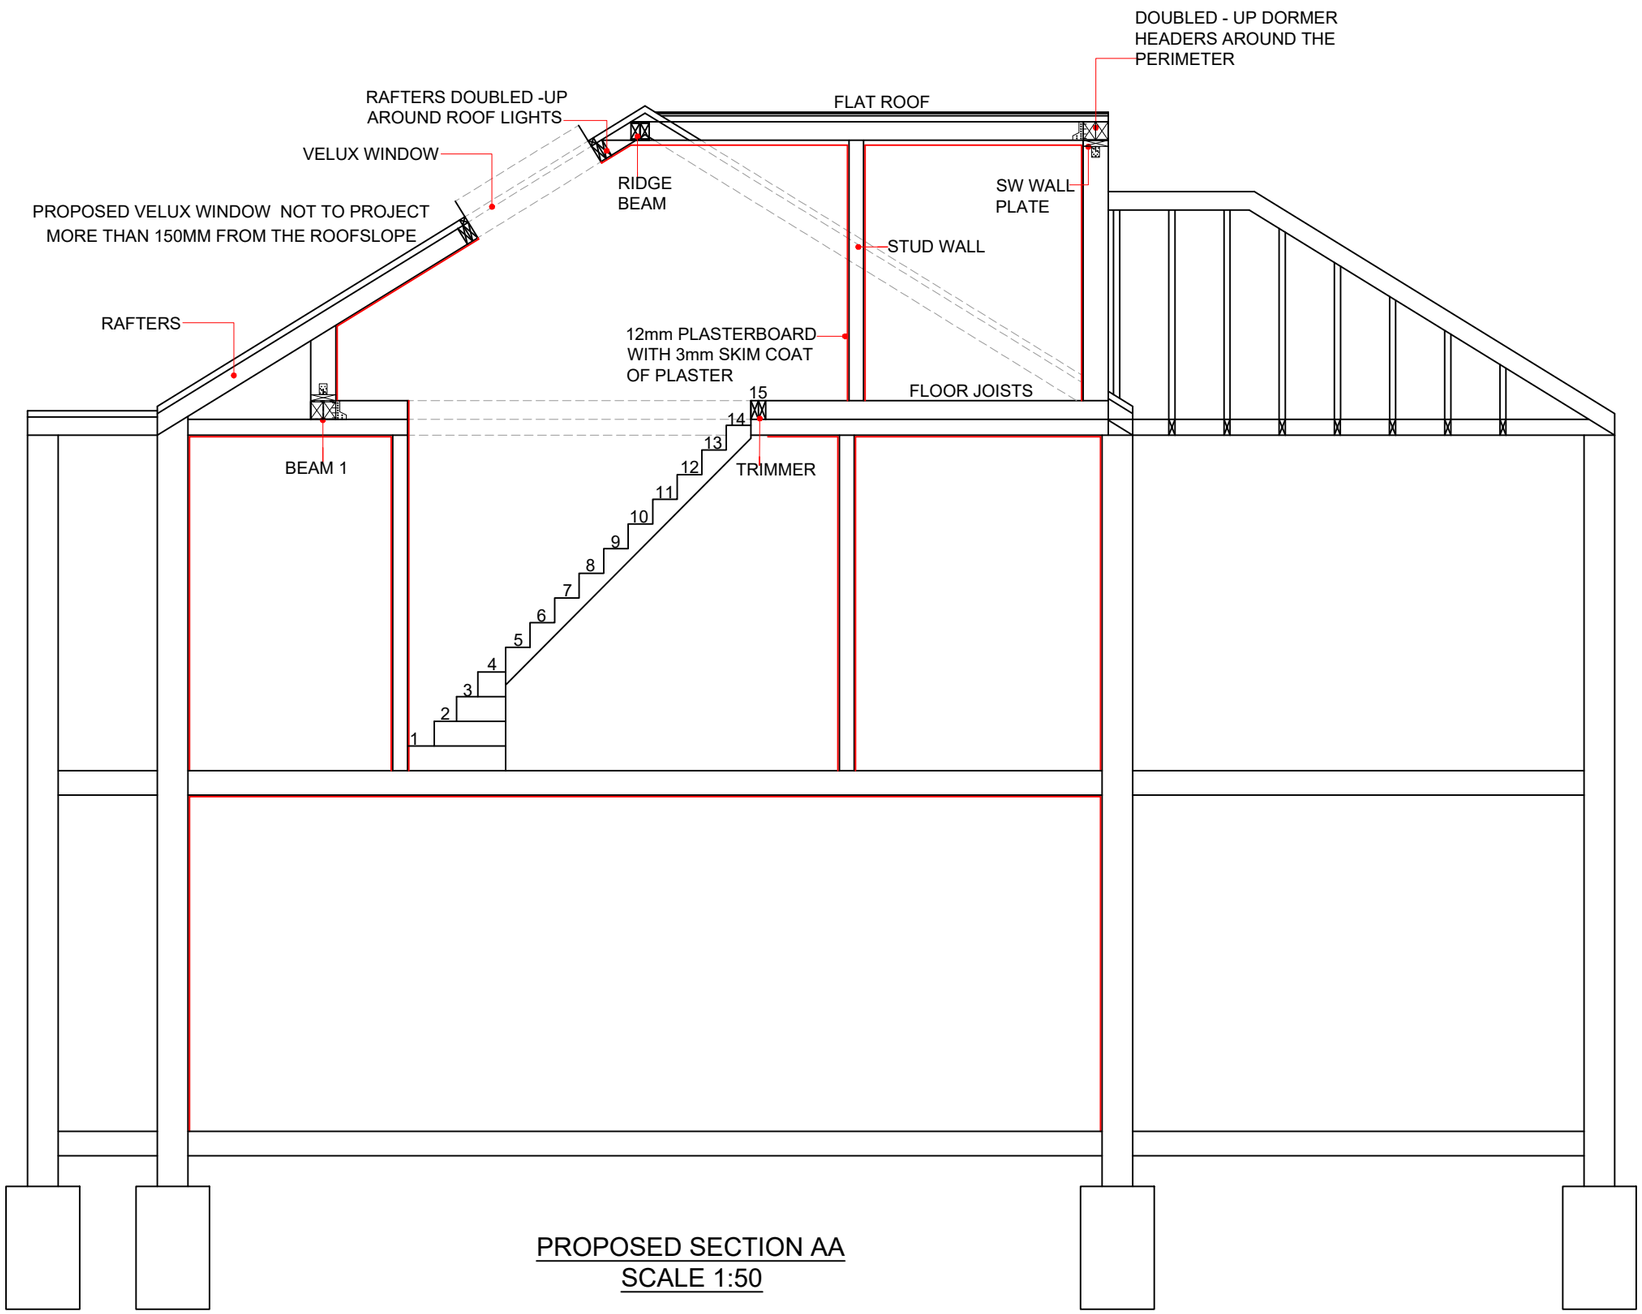

PROPOSED SECTION AA
SCALE 1:50

fastPlans

www.FastPlansUK.co.uk

Project: Loft Conversion with Dormer to Rear.	
Address: 118 ALBERT ROAD N22 7AH	
Scale: 1:50 @ A3	Dwg. no: A11
Drawn by: O.B.S	Date Drawn: 29-SEP-2025

For Drawings Tel: 0208 154 5569

E-mail: plans@FastPlansUK.co.uk

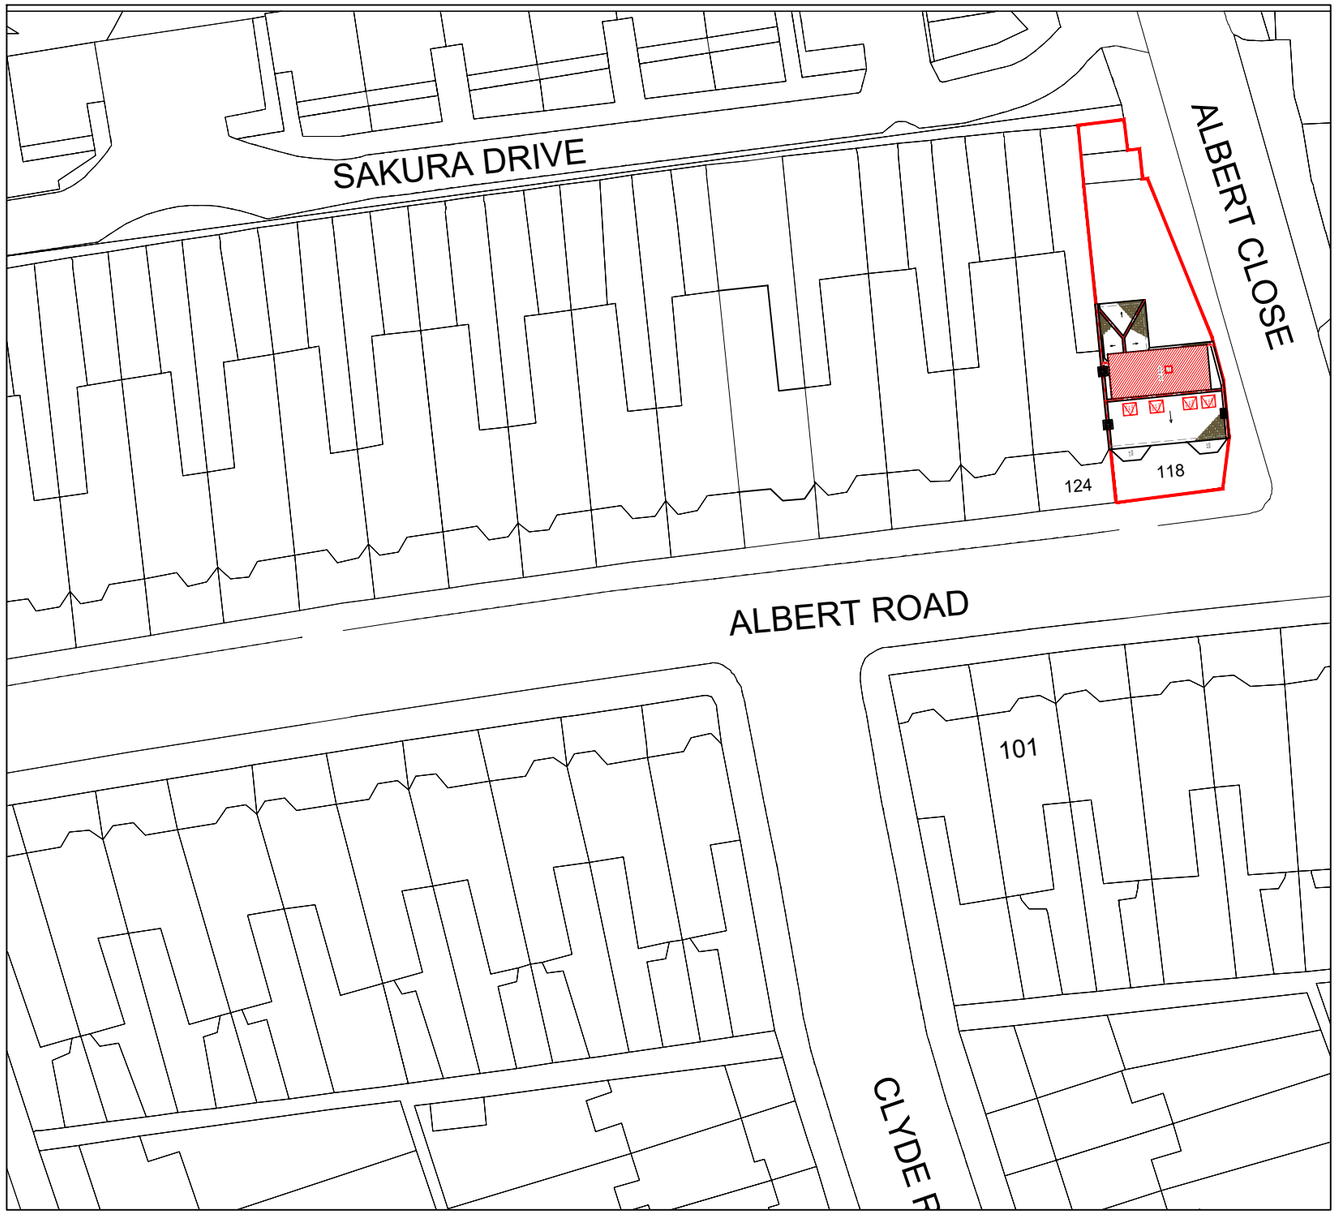

BLOCK PLAN
SCALE 1:500

LOCATION PLAN
SCALE 1:1250

0 10 20 50 100m 1:1250

0 10 20 30 40 50m 1:500

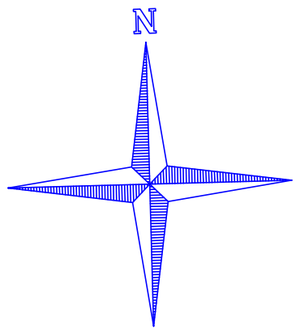

fastPlans

www.FastPlansUK.co.uk

Project: Loft Conversion with Dormer to Rear.	
Address: 118 ALBERT ROAD N22 7AH	
Scale: 1:500 @ A3	Dwg. no: A12
Drawn by: O.B.S	Date Drawn: 29-SEP-2025
For Drawings Tel: 0208 154 5569	
E-mail: plans@FastPlansUK.co.uk	