





Box Plans Ltd.
124 City Road, London, EC1V 2NX
07748123419
info@boxplans.co.uk
www.boxplans.co.uk

Notes:

- 1. Do not scale from drawings, except for planning purposes. All dimensions are for reference only.
- 2. All dimensions are to be verified on site by the contractor prior to setting out, ordering any materials, fabrication or construction.
- 3. Any discrepancies to be reported to Box Plans immediately.

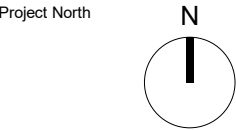


Key

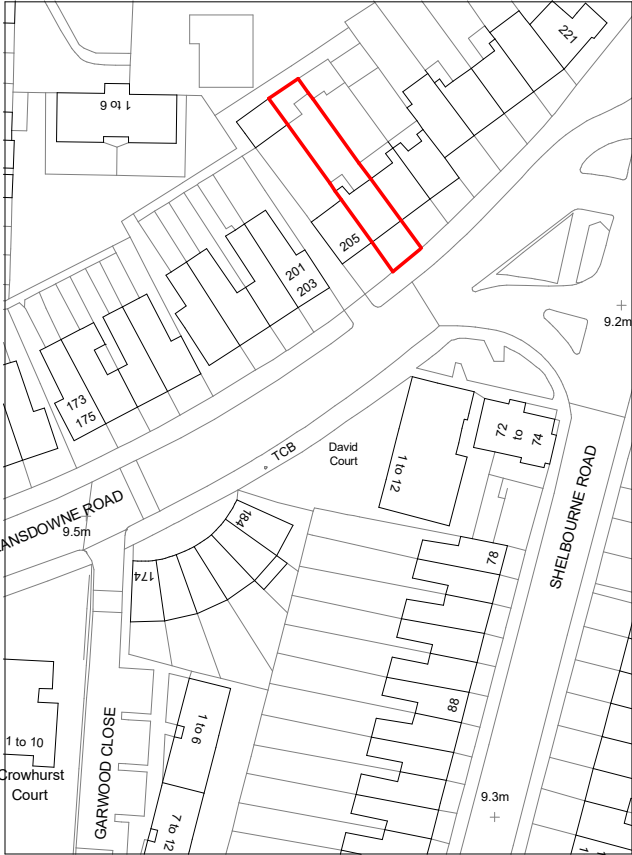

Location Map
1 : 1250

Rev.	Date	Amendment
Job Title:		
207 LANDSOWNE ROAD N17 0NU		
Drawing Title:		
Site Location Plan		
Status: PLANNING		
Project Number: 207_LR - 01122025		
Drawing Number: A3101		
Date: December 2025		

0 12.5M 25M 62.5M

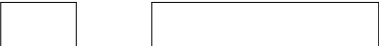


SCALE: 1:1250 @ A3



Box Plans Ltd.
124 City Road, London, EC1V 2NX
07748123419
info@boxplans.co.uk
www.boxplans.co.uk


- Notes:
- 1. Do not scale from drawings, except for planning purposes. All dimensions are for reference only.
 - 2. All dimensions are to be verified on site by the contractor prior to setting out, ordering any materials, fabrication or construction.
 - 3. Any discrepancies to be reported to Box Plans immediately.

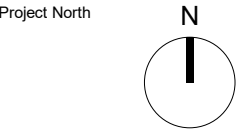


Key

Rev.	Date	Amendment
Job Title:		
207 LANDSOWNE ROAD N17 0NU		
Drawing Title:		
Block Plan		
Status: PLANNING		
Project Number: 207_LR - 01122025		
Drawing Number: A3102		
Date: December 2025		

0 5M 10M 25M

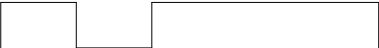

SCALE: 1:500 @ A3

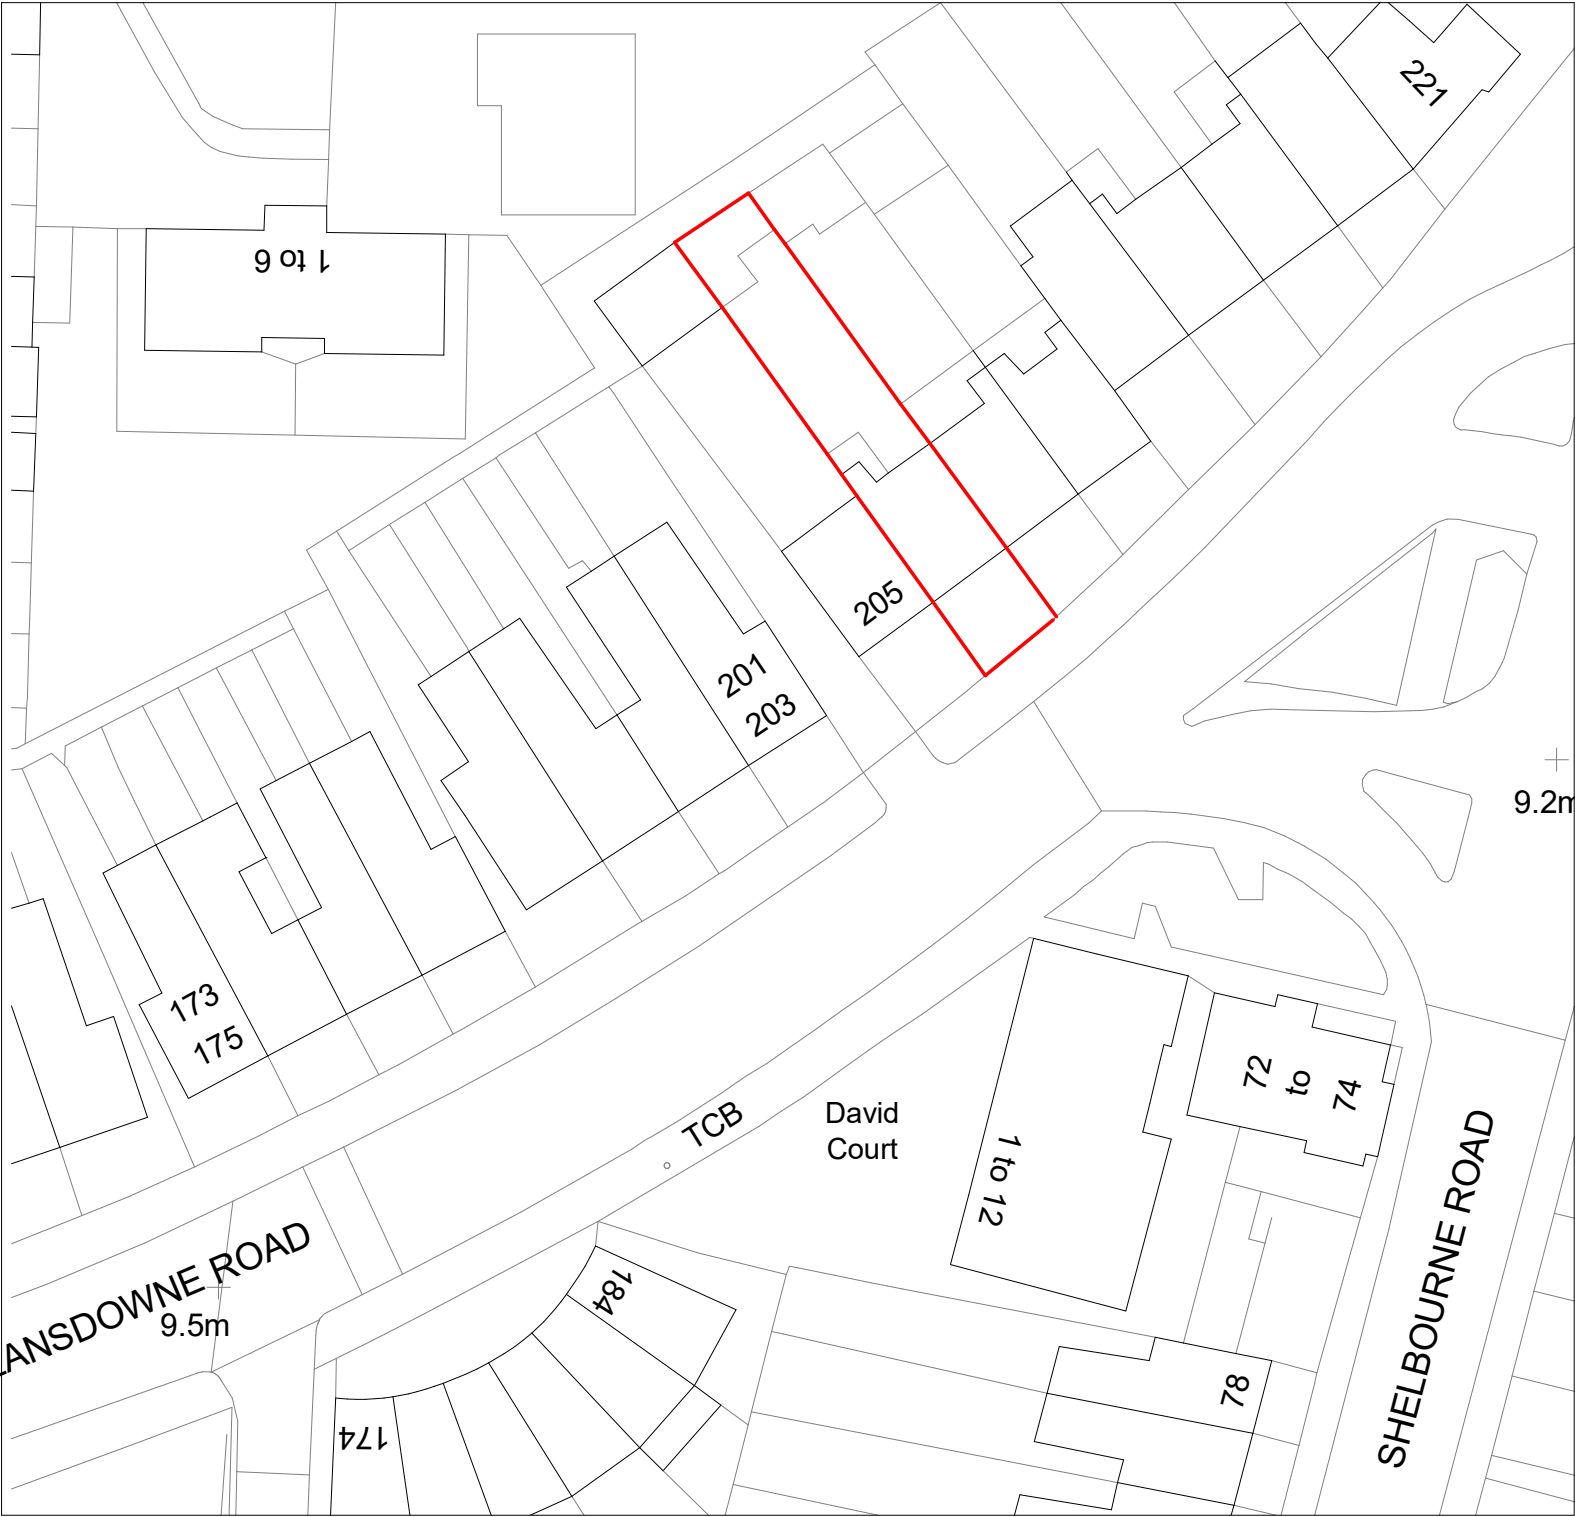


Block Plan
1 : 500



Box Plans Ltd.
124 City Road, London, EC1V 2NX
07748123419
info@boxplans.co.uk
www.boxplans.co.uk

- Notes:
- 1. Do not scale from drawings, except for planning purposes. All dimensions are for reference only.
 - 2. All dimensions are to be verified on site by the contractor prior to setting out, ordering any materials, fabrication or construction.
 - 3. Any discrepancies to be reported to Box Plans immediately.

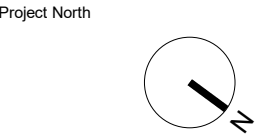


Key

Rev.	Date	Amendment
Job Title:		
207 LANDSOWNE ROAD N17 0NU		
Drawing Title:		
Existing Plans		
Status:		
PLANNING		
Project Number:		
207_LR - 01122025		
Drawing Number:		
A3103		
Date:		
December 2025		

0 0.5M 1M 2.5M

SCALE: 1:50 @ A3

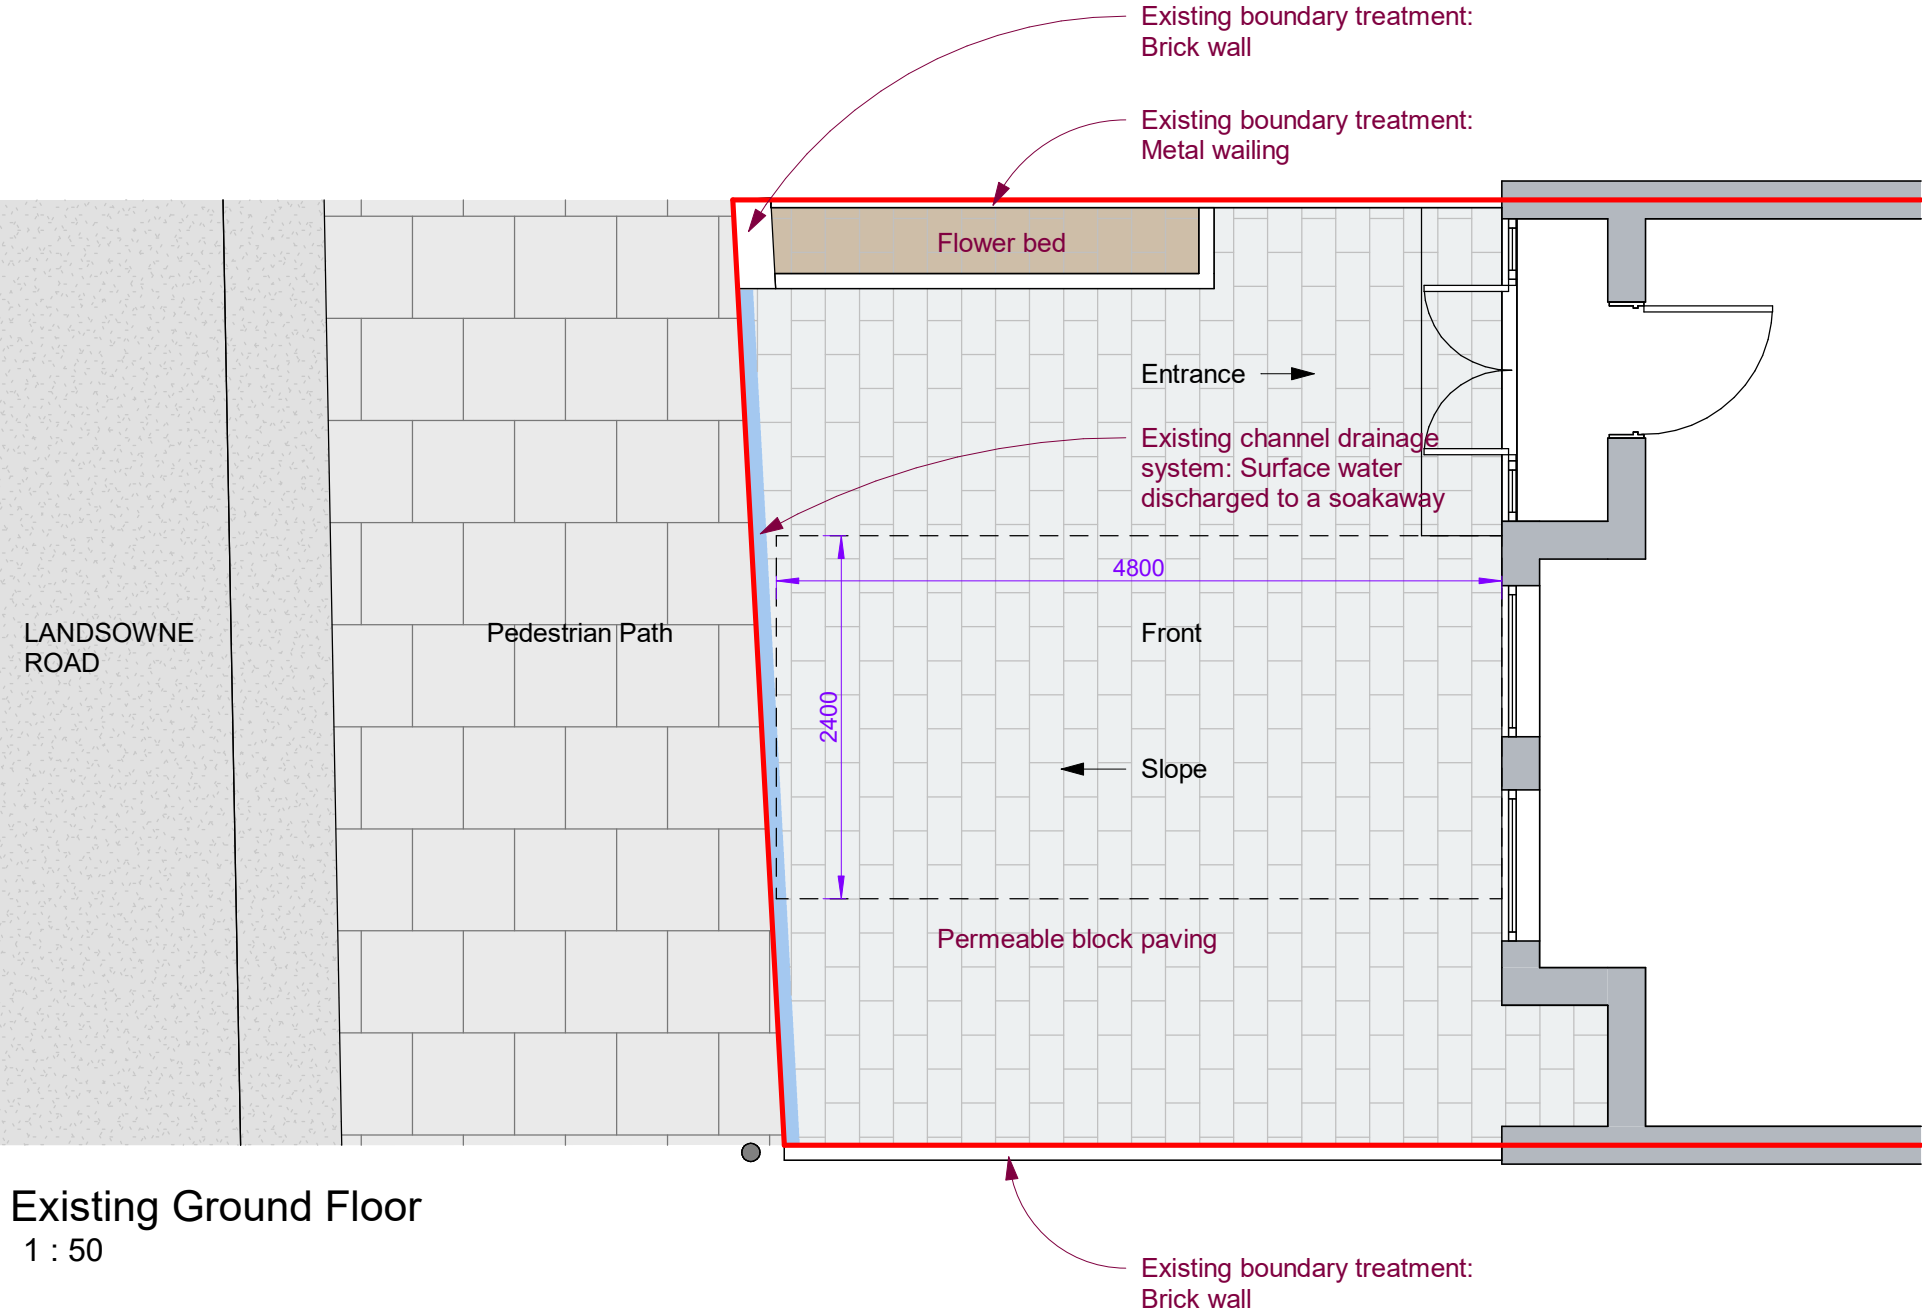


Existing Ground Floor
1 : 50




Box Plans Ltd.
124 City Road, London, EC1V 2NX
07748123419
info@boxplans.co.uk
www.boxplans.co.uk

- Notes:
- 1. Do not scale from drawings, except for planning purposes. All dimensions are for reference only.
 - 2. All dimensions are to be verified on site by the contractor prior to setting out, ordering any materials, fabrication or construction.
 - 3. Any discrepancies to be reported to Box Plans immediately.

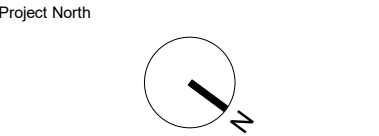


Key

Rev.	Date	Amendment
Job Title:		
207 LANDSOWNE ROAD N17 0NU		
Drawing Title:		
Proposed Plans		
Status: PLANNING		
Project Number: 207_LR - 01122025		
Drawing Number: A3104		
Date: December 2025		

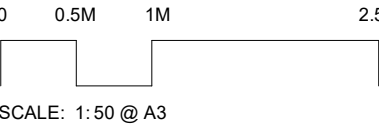

SCALE: 1:50 @ A3

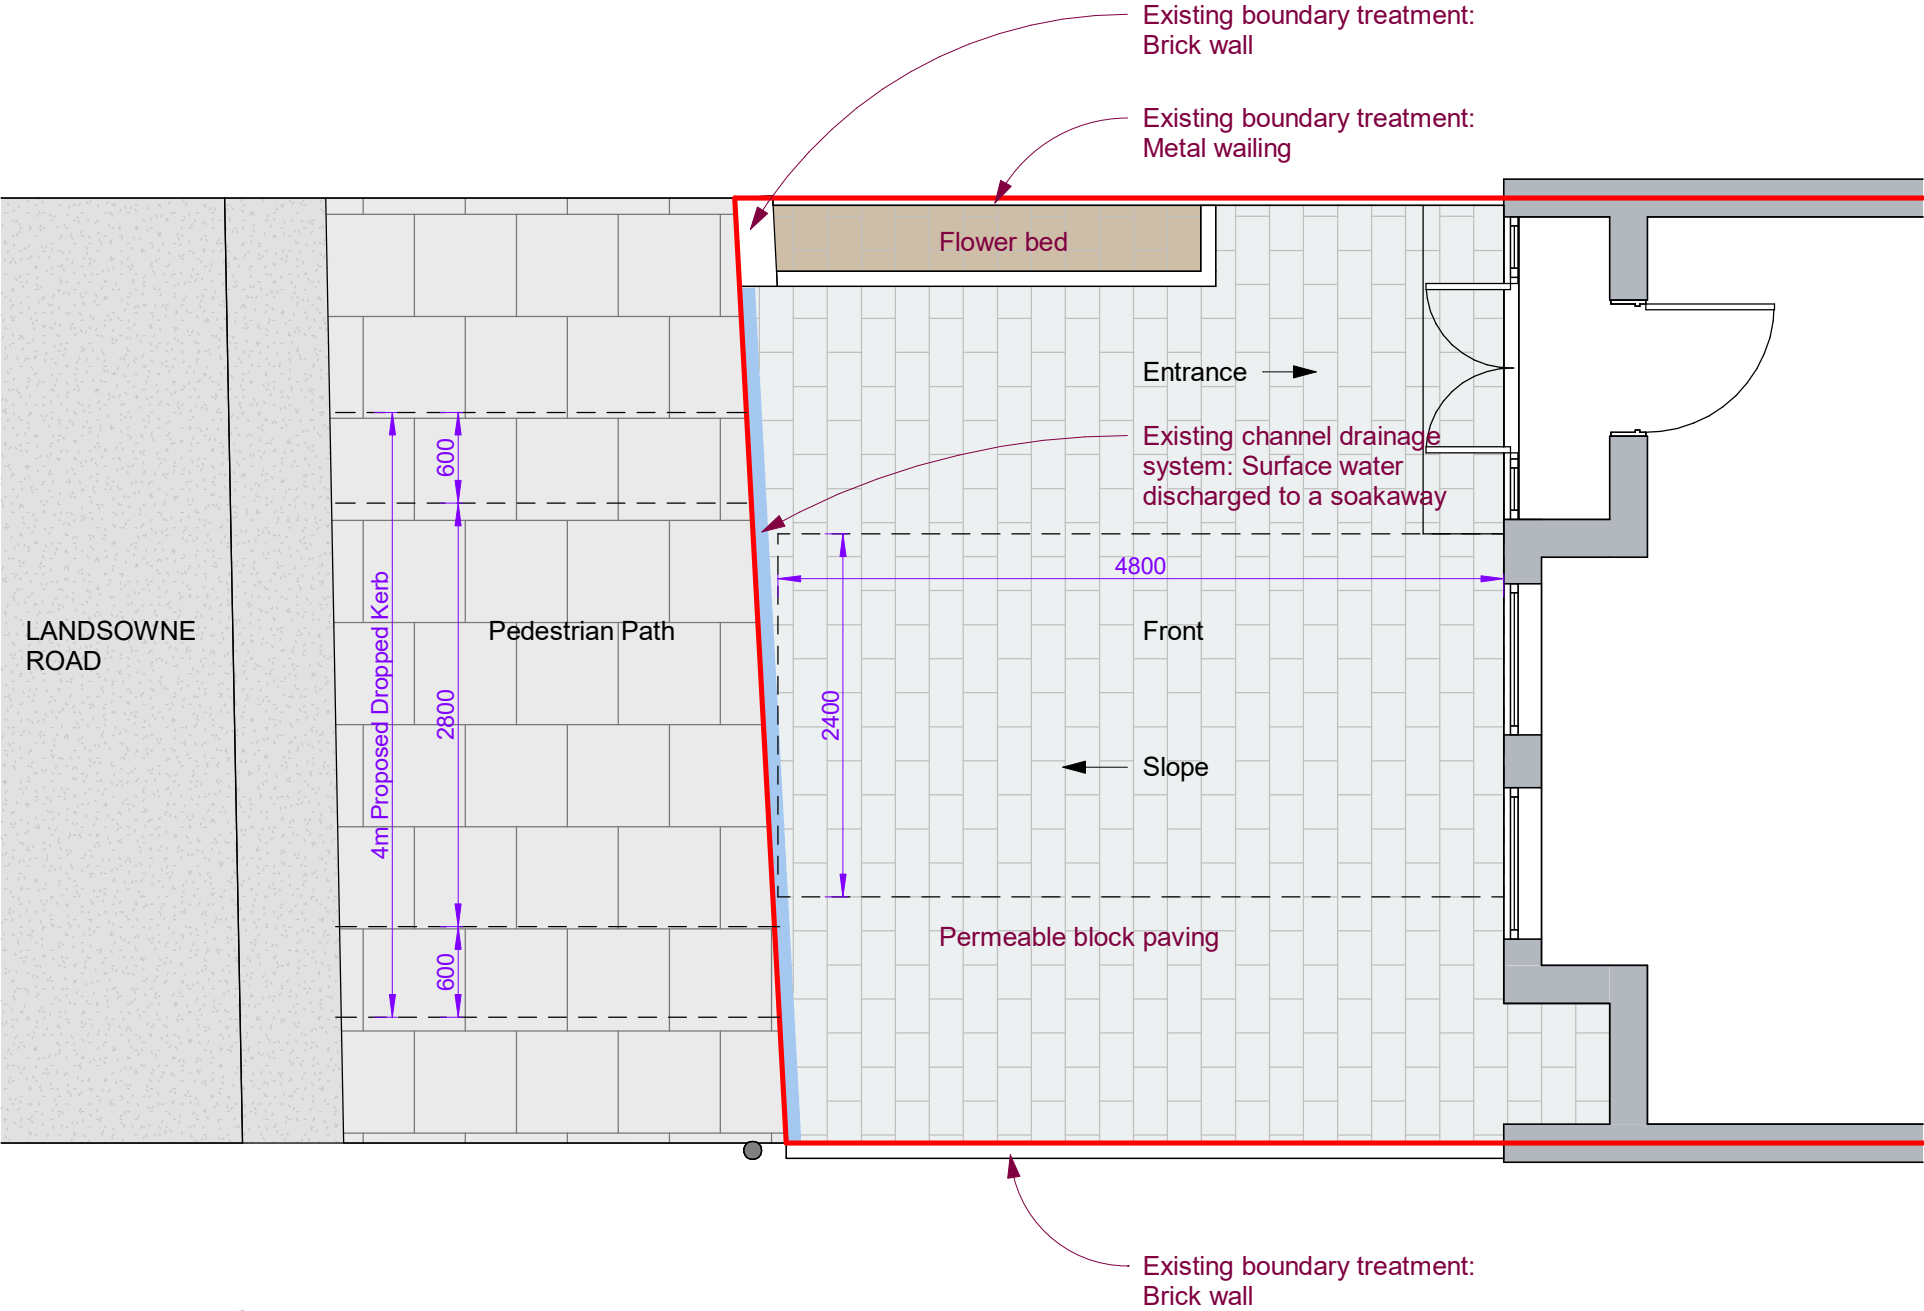

Proposed Ground Floor
1 : 50