
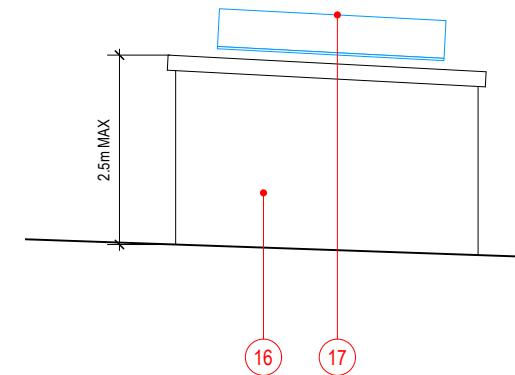


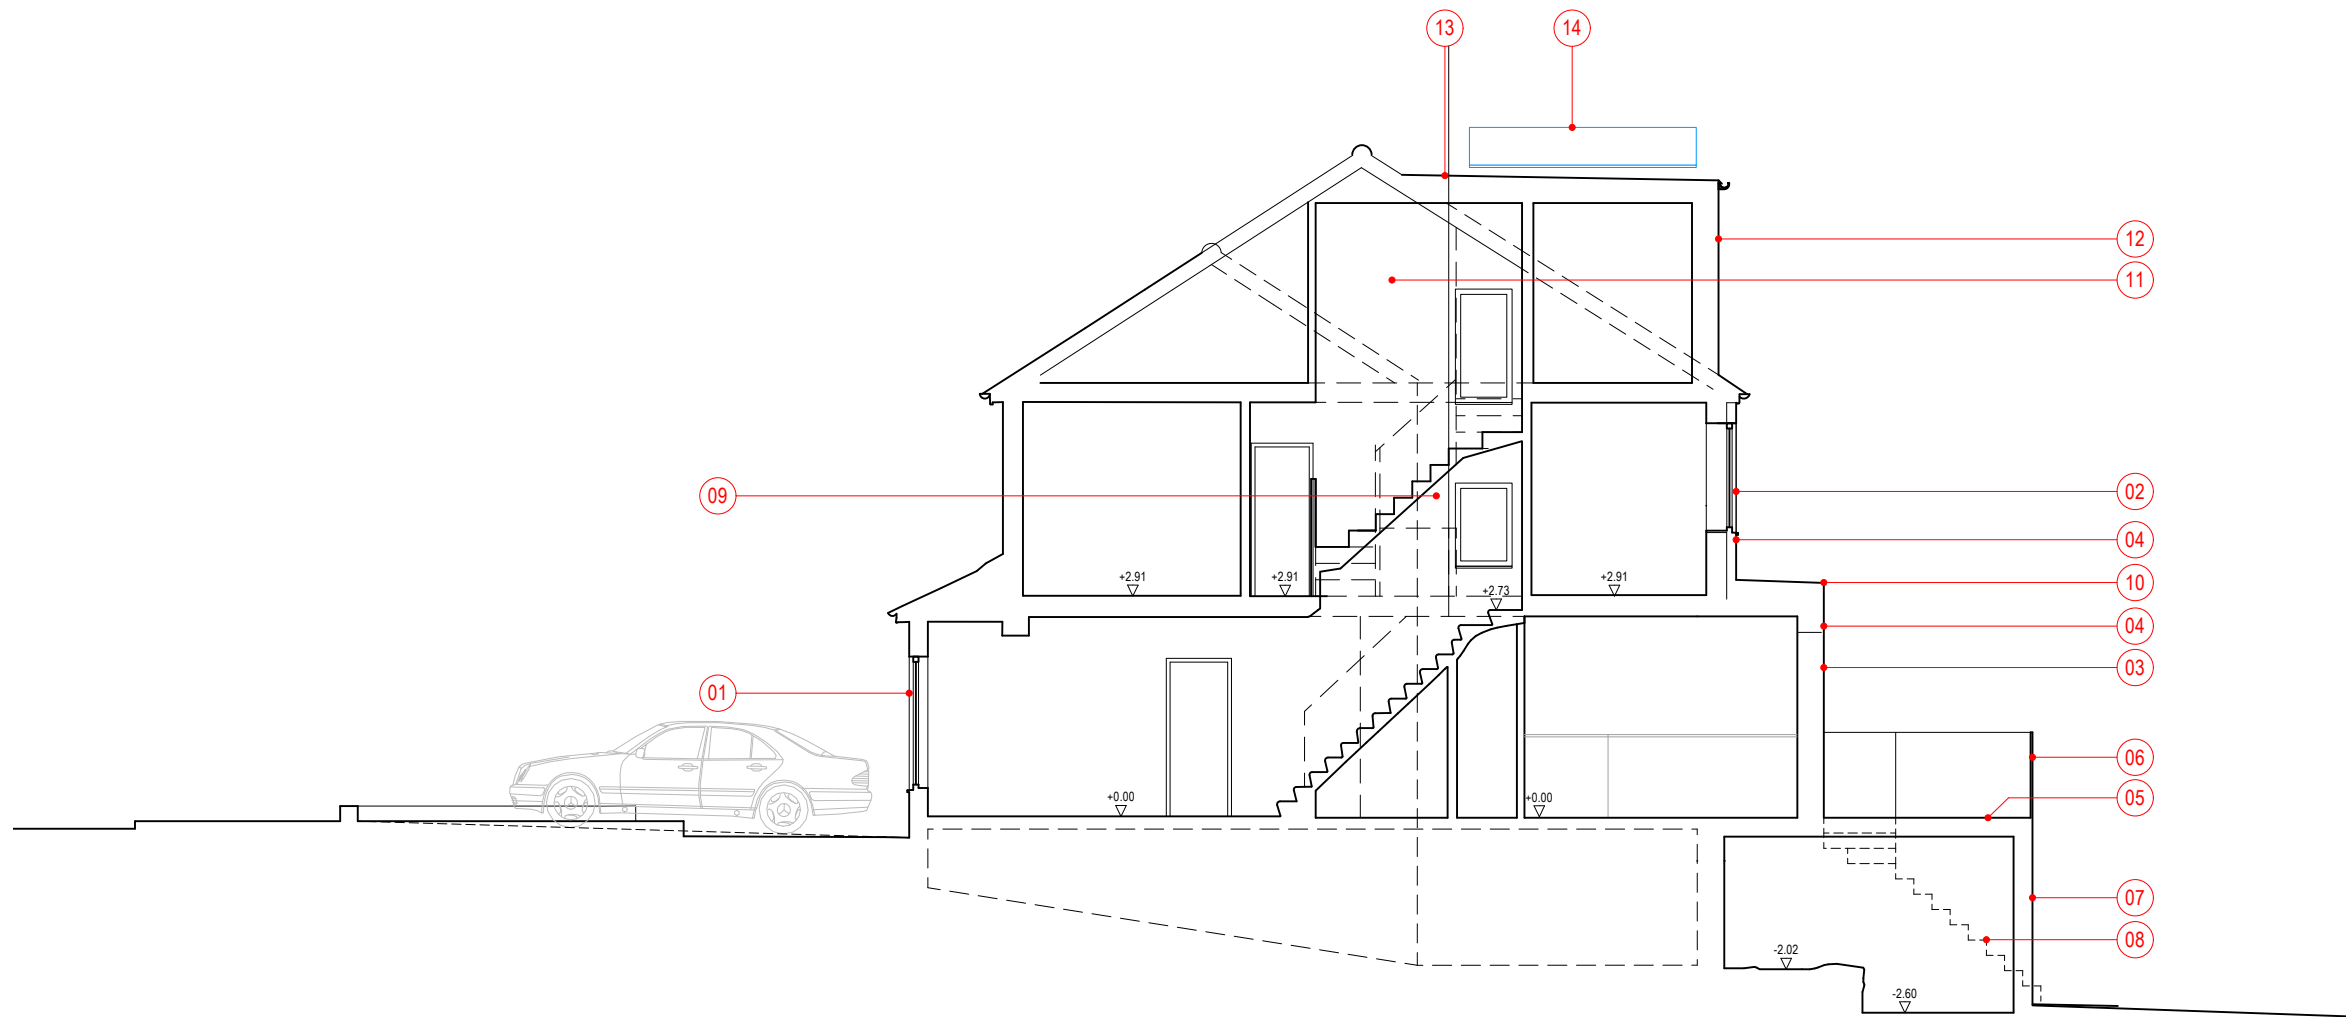

- | | | | |
|----|--|----|---|
| 01 | ALUCLAD TIMBER FRAMED WINDOW TO REPLACE EXISTING ORIEL WINDOW | 11 | HIP TO GABLE ALTERATION TO ROOF PROFILE (GABLE WALL PAINTED RENDER ON INSULATION) |
| 02 | ALUCLAD PAINTED TIMBER FRAMED WINDOW | 12 | WIDTH OF REAR DORMER EXTENDED - VERTICAL PLAIN TILES TO MATCH EXISTING |
| 03 | FOOTPRINT OF SINGLE STOREY EXTENSION RATIONALISED AND ALIGNED WITH EXISTING REAR EXTENSION | 13 | WIDTH OF REAR DORMER EXTENDED - ROOFING FELT AS EXISTING |
| 04 | PAINTED RENDER ON EXTERNAL WALL INSULATION | 14 | SOLAR PANELS ON ROOF OF REAR DORMER |
| 05 | LEVEL OF TERRACE RAISED TO LEVEL OF KITCHEN / DINING | 15 | |
| 06 | 1100MM HIGH GLASS BALUSTRADE | 16 | GARDEN BUILDING AT REAR OF GARDEN - 5.2X4M WIDE, MAX 2.5M HIGH |
| 07 | PAINTED RENDERED WALL | 17 | SOLAR PANELS ON ROOF OF GARDEN BUILDING |
| 08 | NEW STAIRS FROM GARDEN TO TERRACE LEVEL | 18 | |
| 09 | NEW STAIRCASE TO LOFT LEVEL | 19 | |
| 10 | NEW FELT FLAT ROOF | 20 | |

DOMINIC O'RIORDAN - ARCHITECT	29 WOOD VALE	PROJECT No	DRAWING No	REV
		2506	L(-3)11	
		STATUS	SCALE	
		PLANNING	1:100@A3	
		BY	DATE	
FIAT, ALBION QUAY, LOMBARD ROAD, LONDON, SW11 3RQ m:07989 411191 e:DPMORIORDAN@GMAIL.COM	CHRIS KIERNAN + YVONNE RYSZKOWSKA	DO'R	11/2025	