
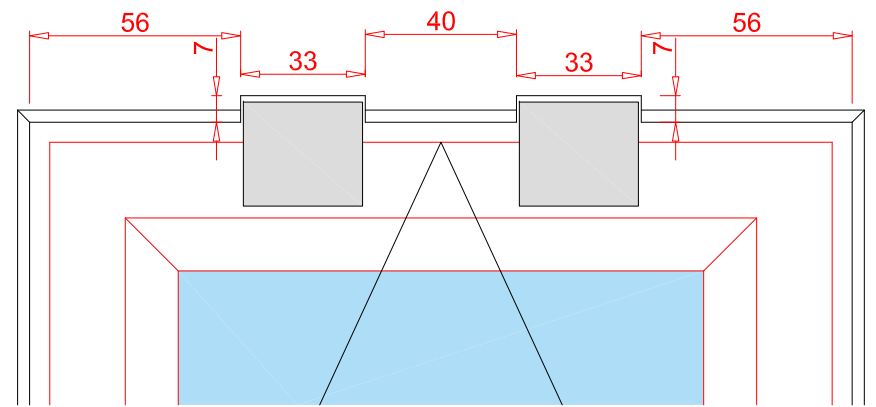
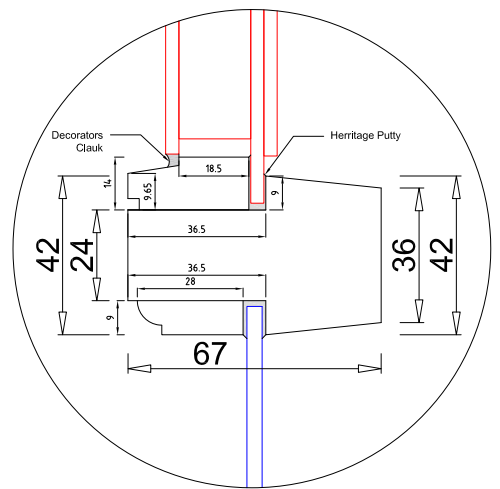
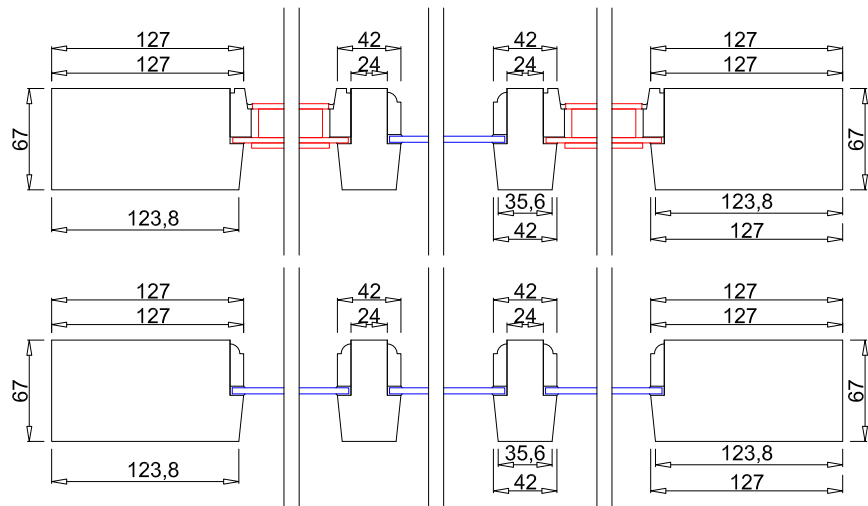
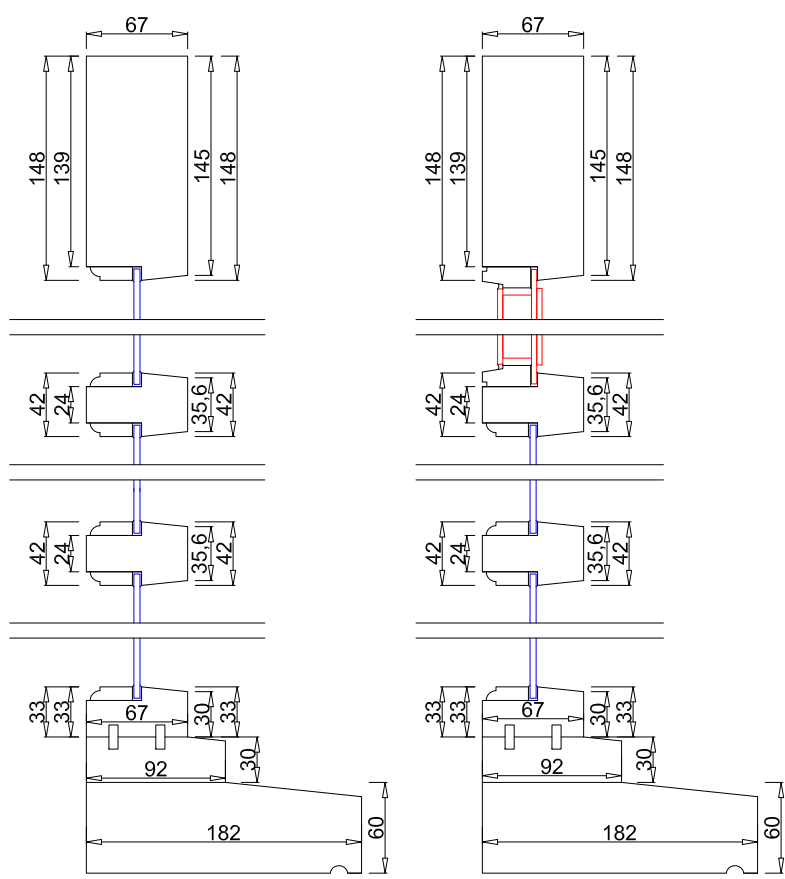


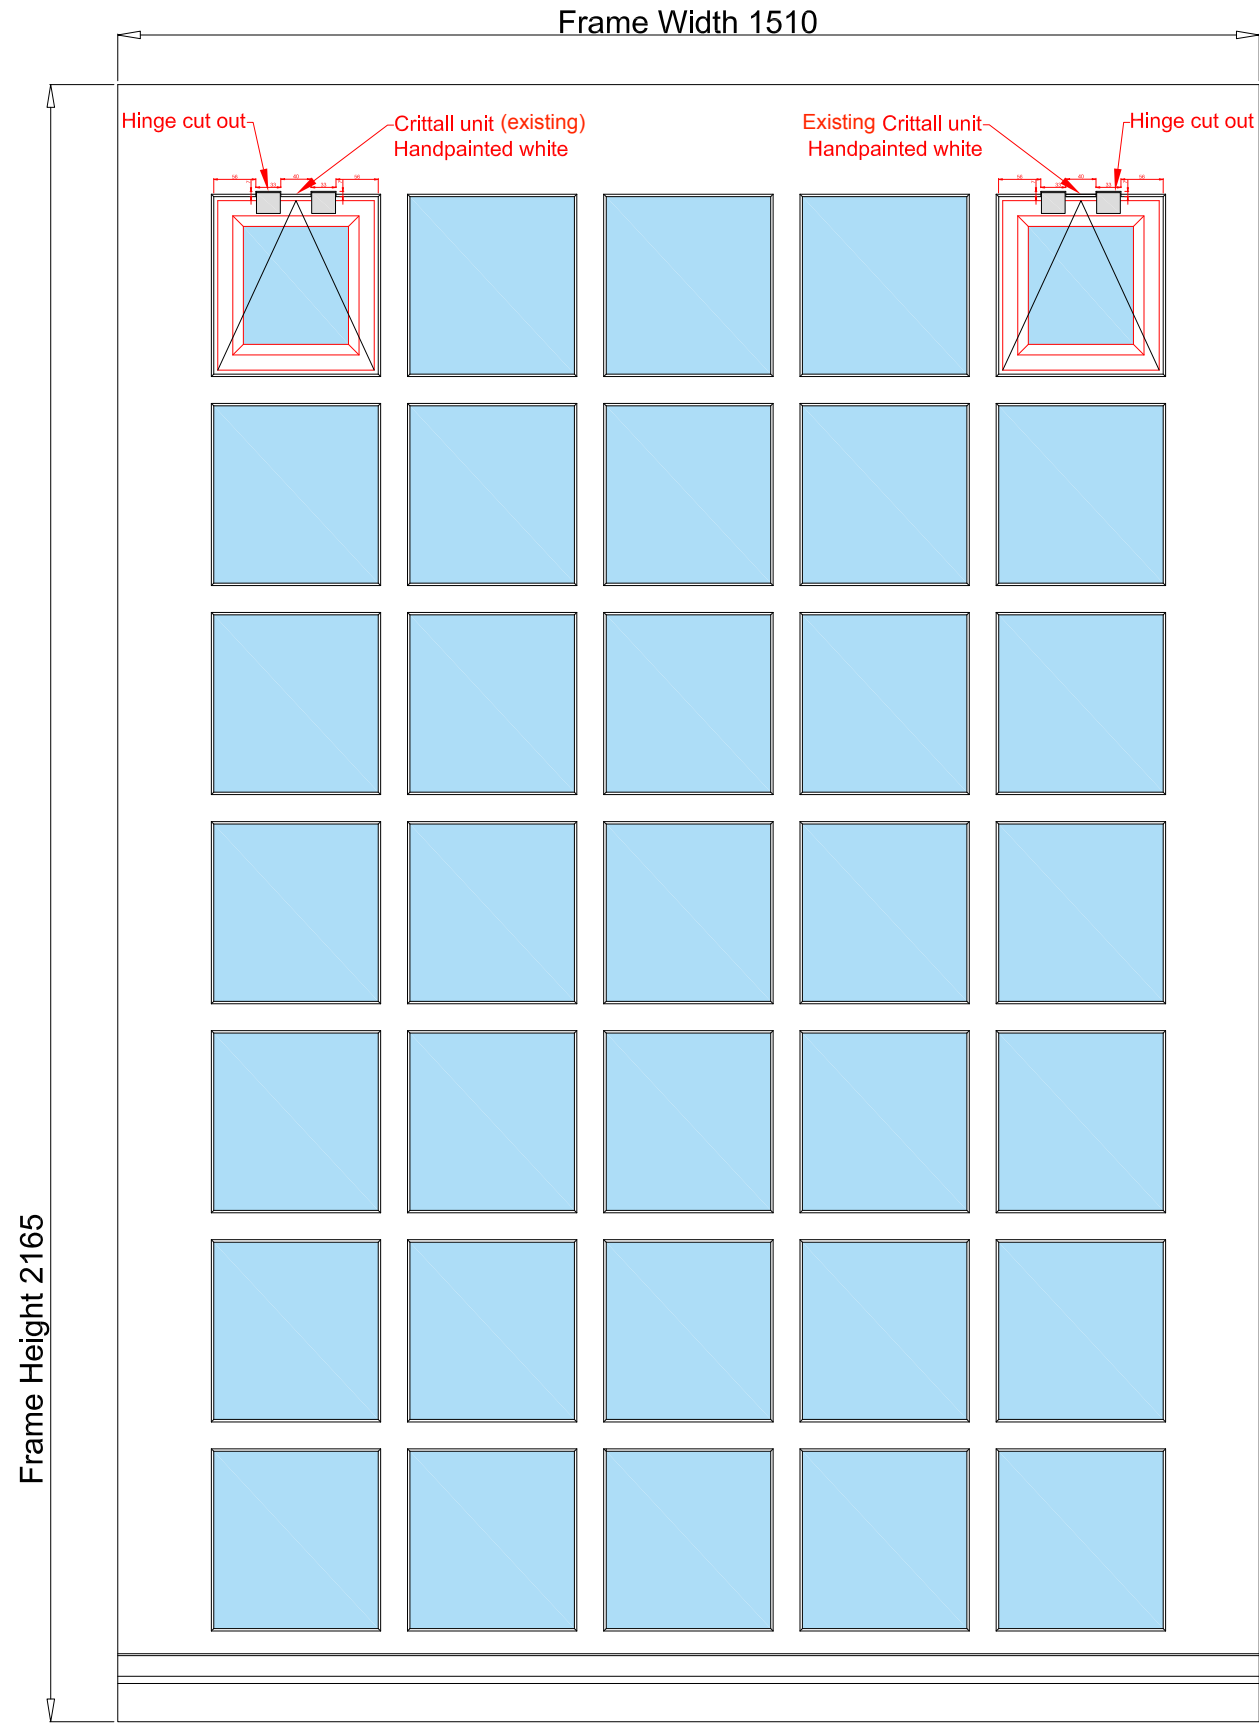

- Notes Casements:
1. Timber : Sapele / Cill Add on`s
 2. Glass - 4 mm Toughened.
 3. Crittall casement (existing reinstalled)
 4. Paint colour:
 5. **Frame/Teknos white RAL9016 30%Sheen**

Frame Height 2165

W1
Viewed from outside
Scale 1:10

Copyright - Timbawood Ltd
All designs and drawings are the
intellectual property of Timbawood Ltd
and must not be used or copied
without the permission of
Timbawood Ltd



Timbawood Ltd,
Unit 9, Mount Road Ind. Est.
Mount Road, Feltham
Middlesex, TW13 6AR
Tel: 0800 043 2499 Fax: 0208 867 2767
email: mail@timbawood.co.uk
web: www.timbawood.co.uk

Date:
03/02/2026
Drawing No.
S1579 / 1
Design & Drawn by:
V.CH

Scale:
1:10/5/2@ A3
Rev:
1

Project:
S1579 - 3 Technology Park

Title:
Proposed Screen with crittall casement
(Replica of existing and re-using existing crittall casements)