


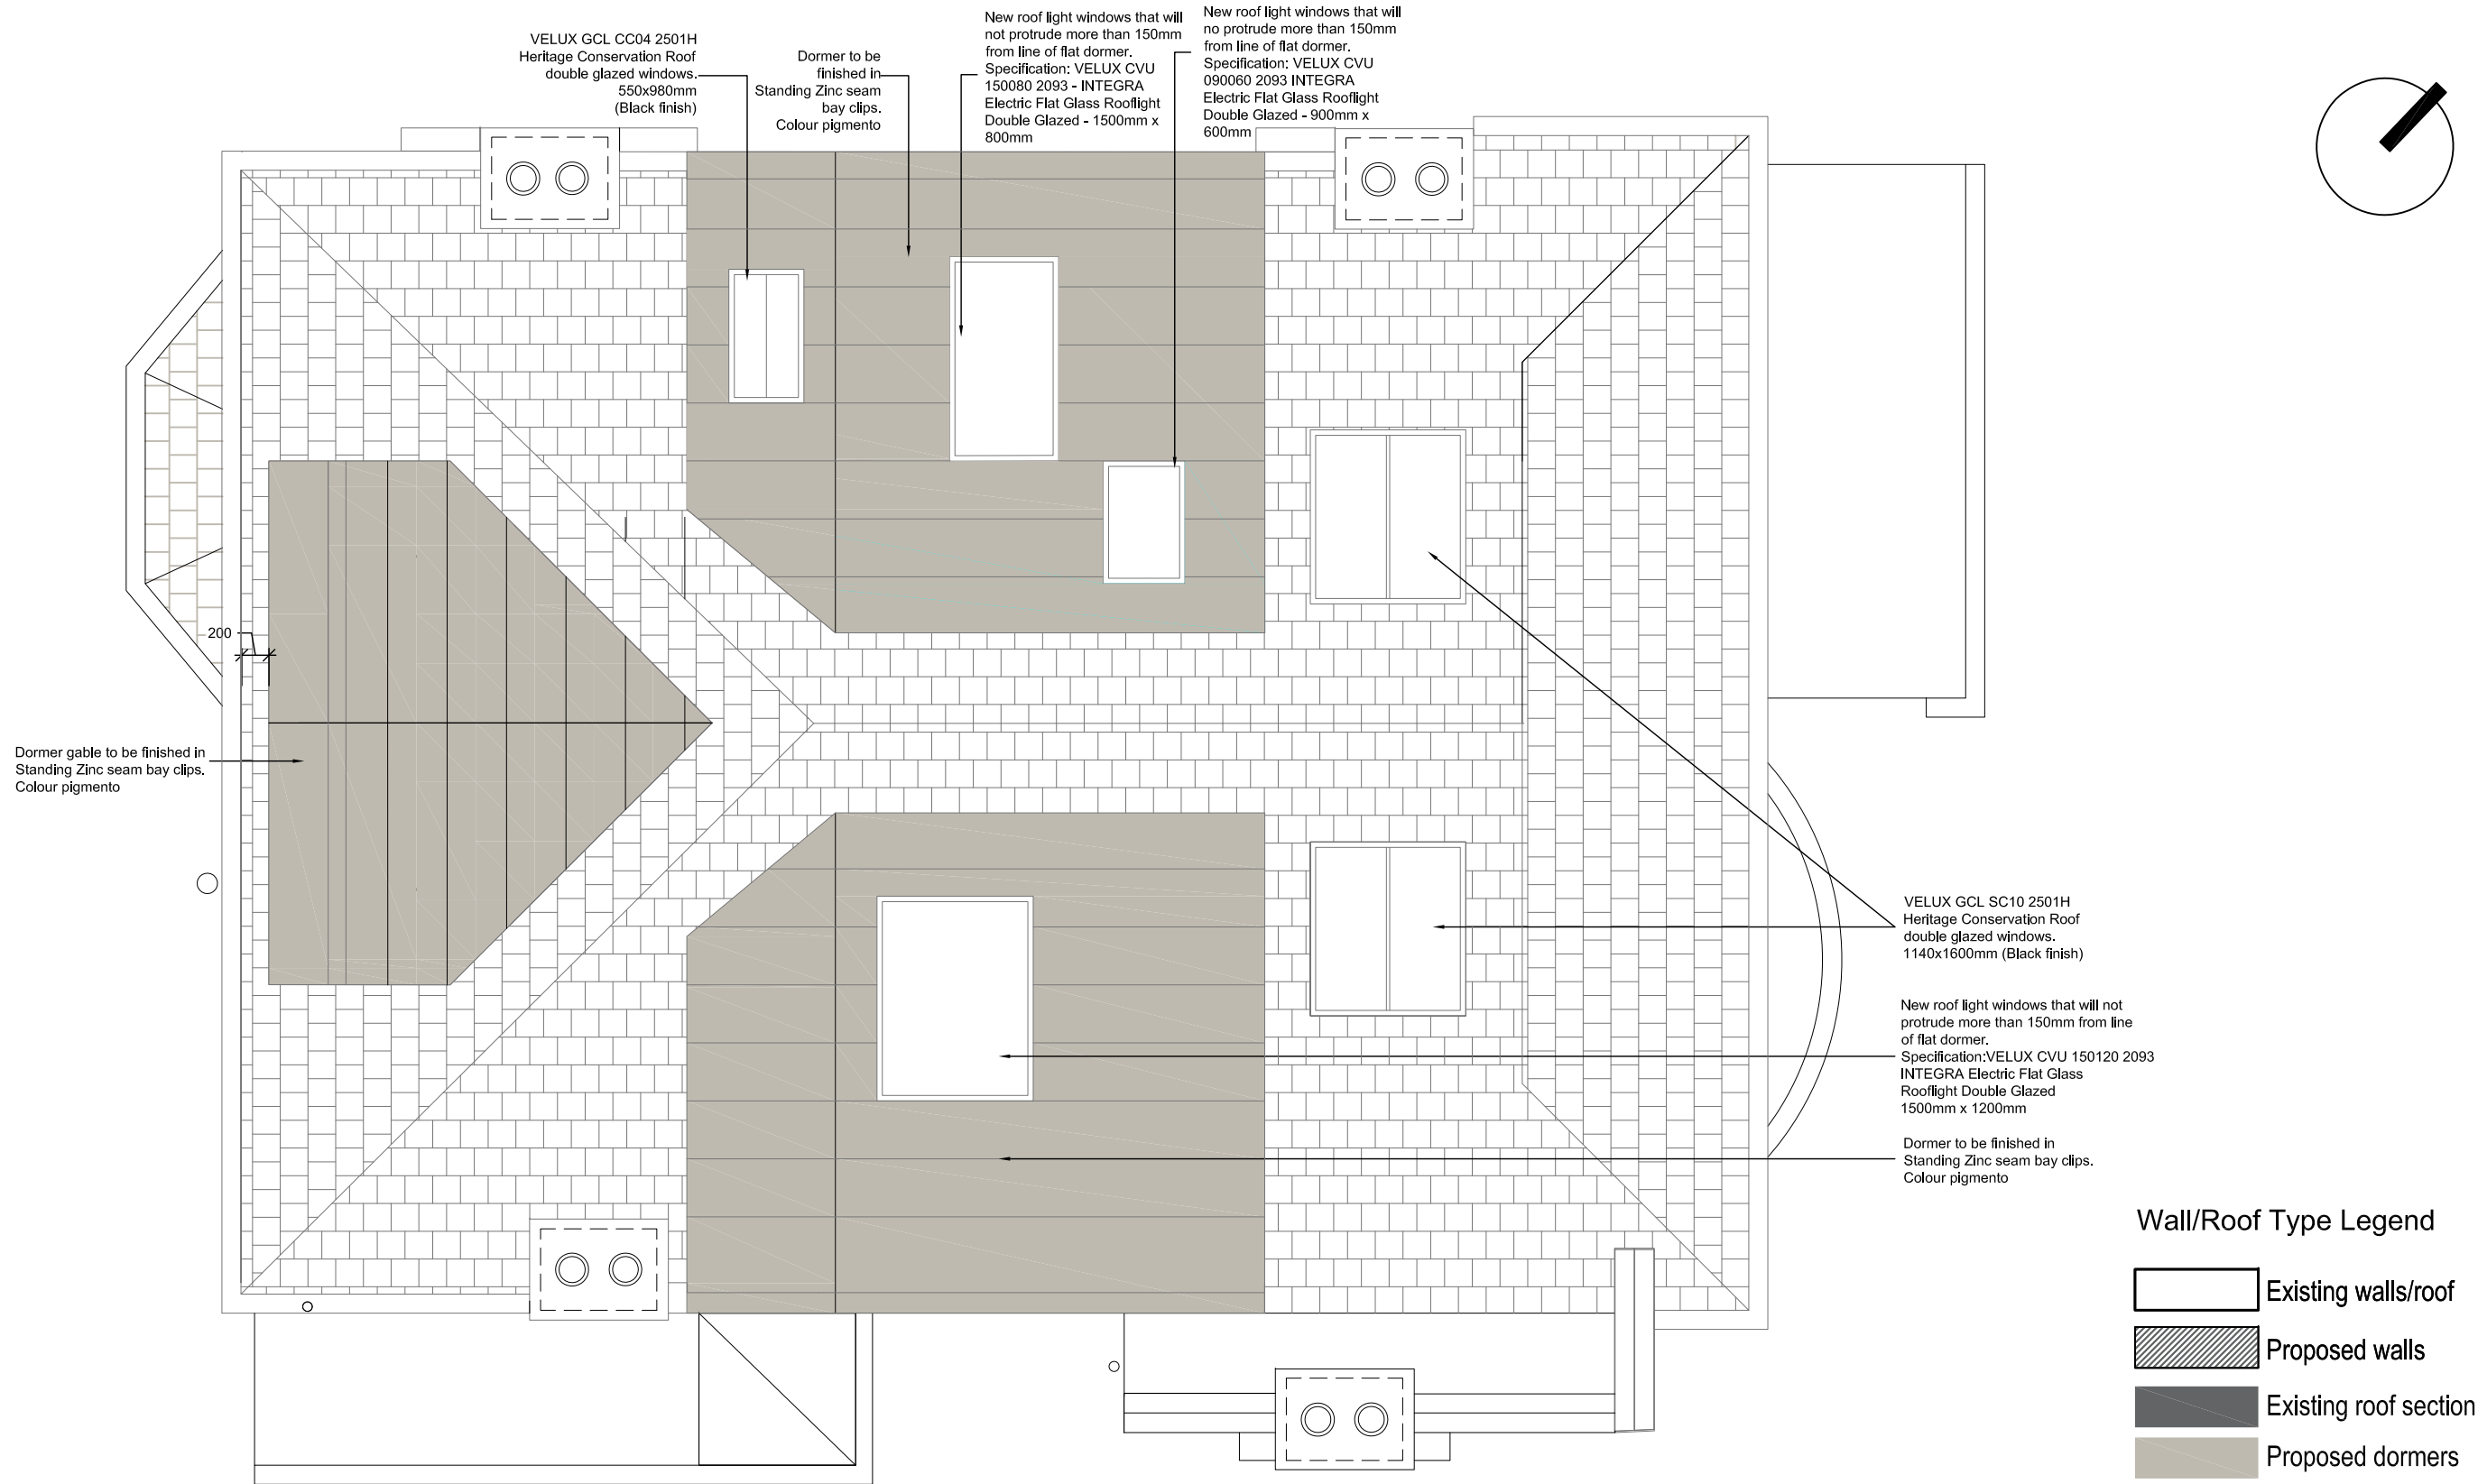

Light + Form
Architectural Design

59 Outram Road
London N22 7AB
Phone: 07462010102
angelafrancoaltez@gmail.com

P1 Cladding and notes updated.
rev amendments

29.01.26
date by

project
12 The Avenue N10 2QL

drawing title
Proposed Roof

scale
1:50 @ A3

date
02.10.2025

drawn by
AF

checked by
-

Mrs. Rachael Buckley

drawing status
PLANNING

job no.
0228

drawing no.
T-100-102

revision
P1