


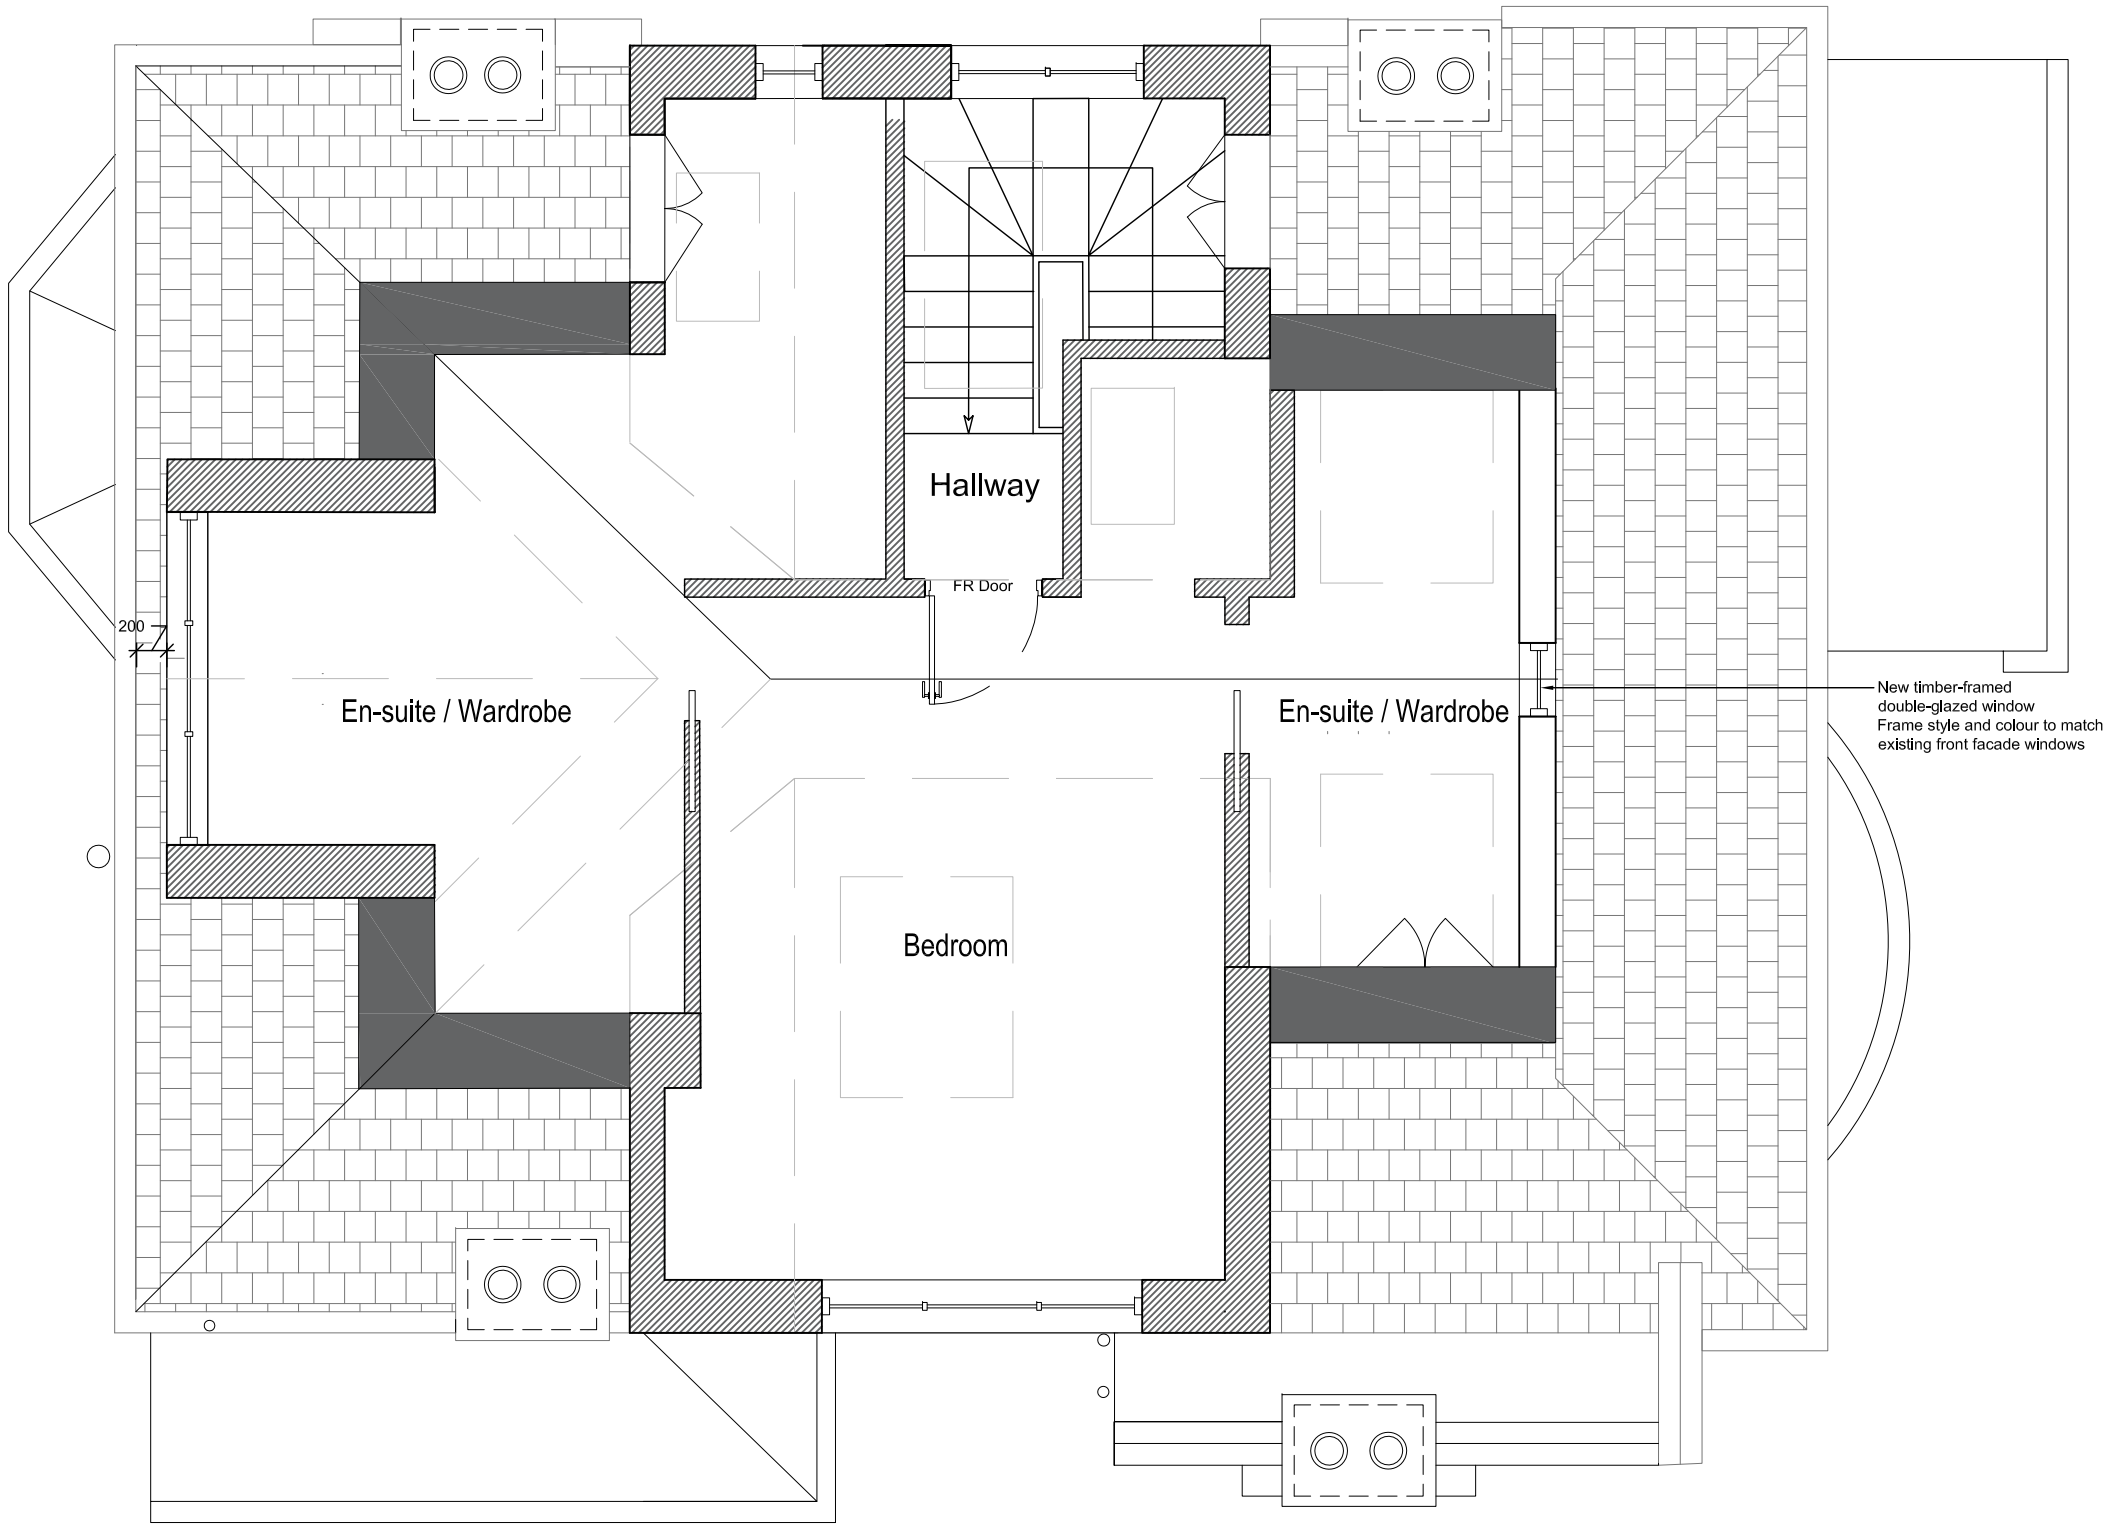

Proposed Loft Plan

Wall/Roof Type Legend

- Existing walls/roof
- Proposed walls
- Existing roof section
- Proposed dormers

Light + Form
Architectural Design

59 Outram Road
London N22 7AB
Phone: 07462010102
angelafrancoaltez@gmail.com

P1 Notes updated
rev amendments

29.01.26 AF
date by

project
12 The Avenue N10 2QL

drawing title
Proposed Loft Plan

scale
1:50 @ A3

date
02.10.2025

drawn by
AF

checked by
-

Mrs. Rachael Buckley

drawing status
PLANNING

job no.
0228

drawing no.
T-100-100

revision

P1