


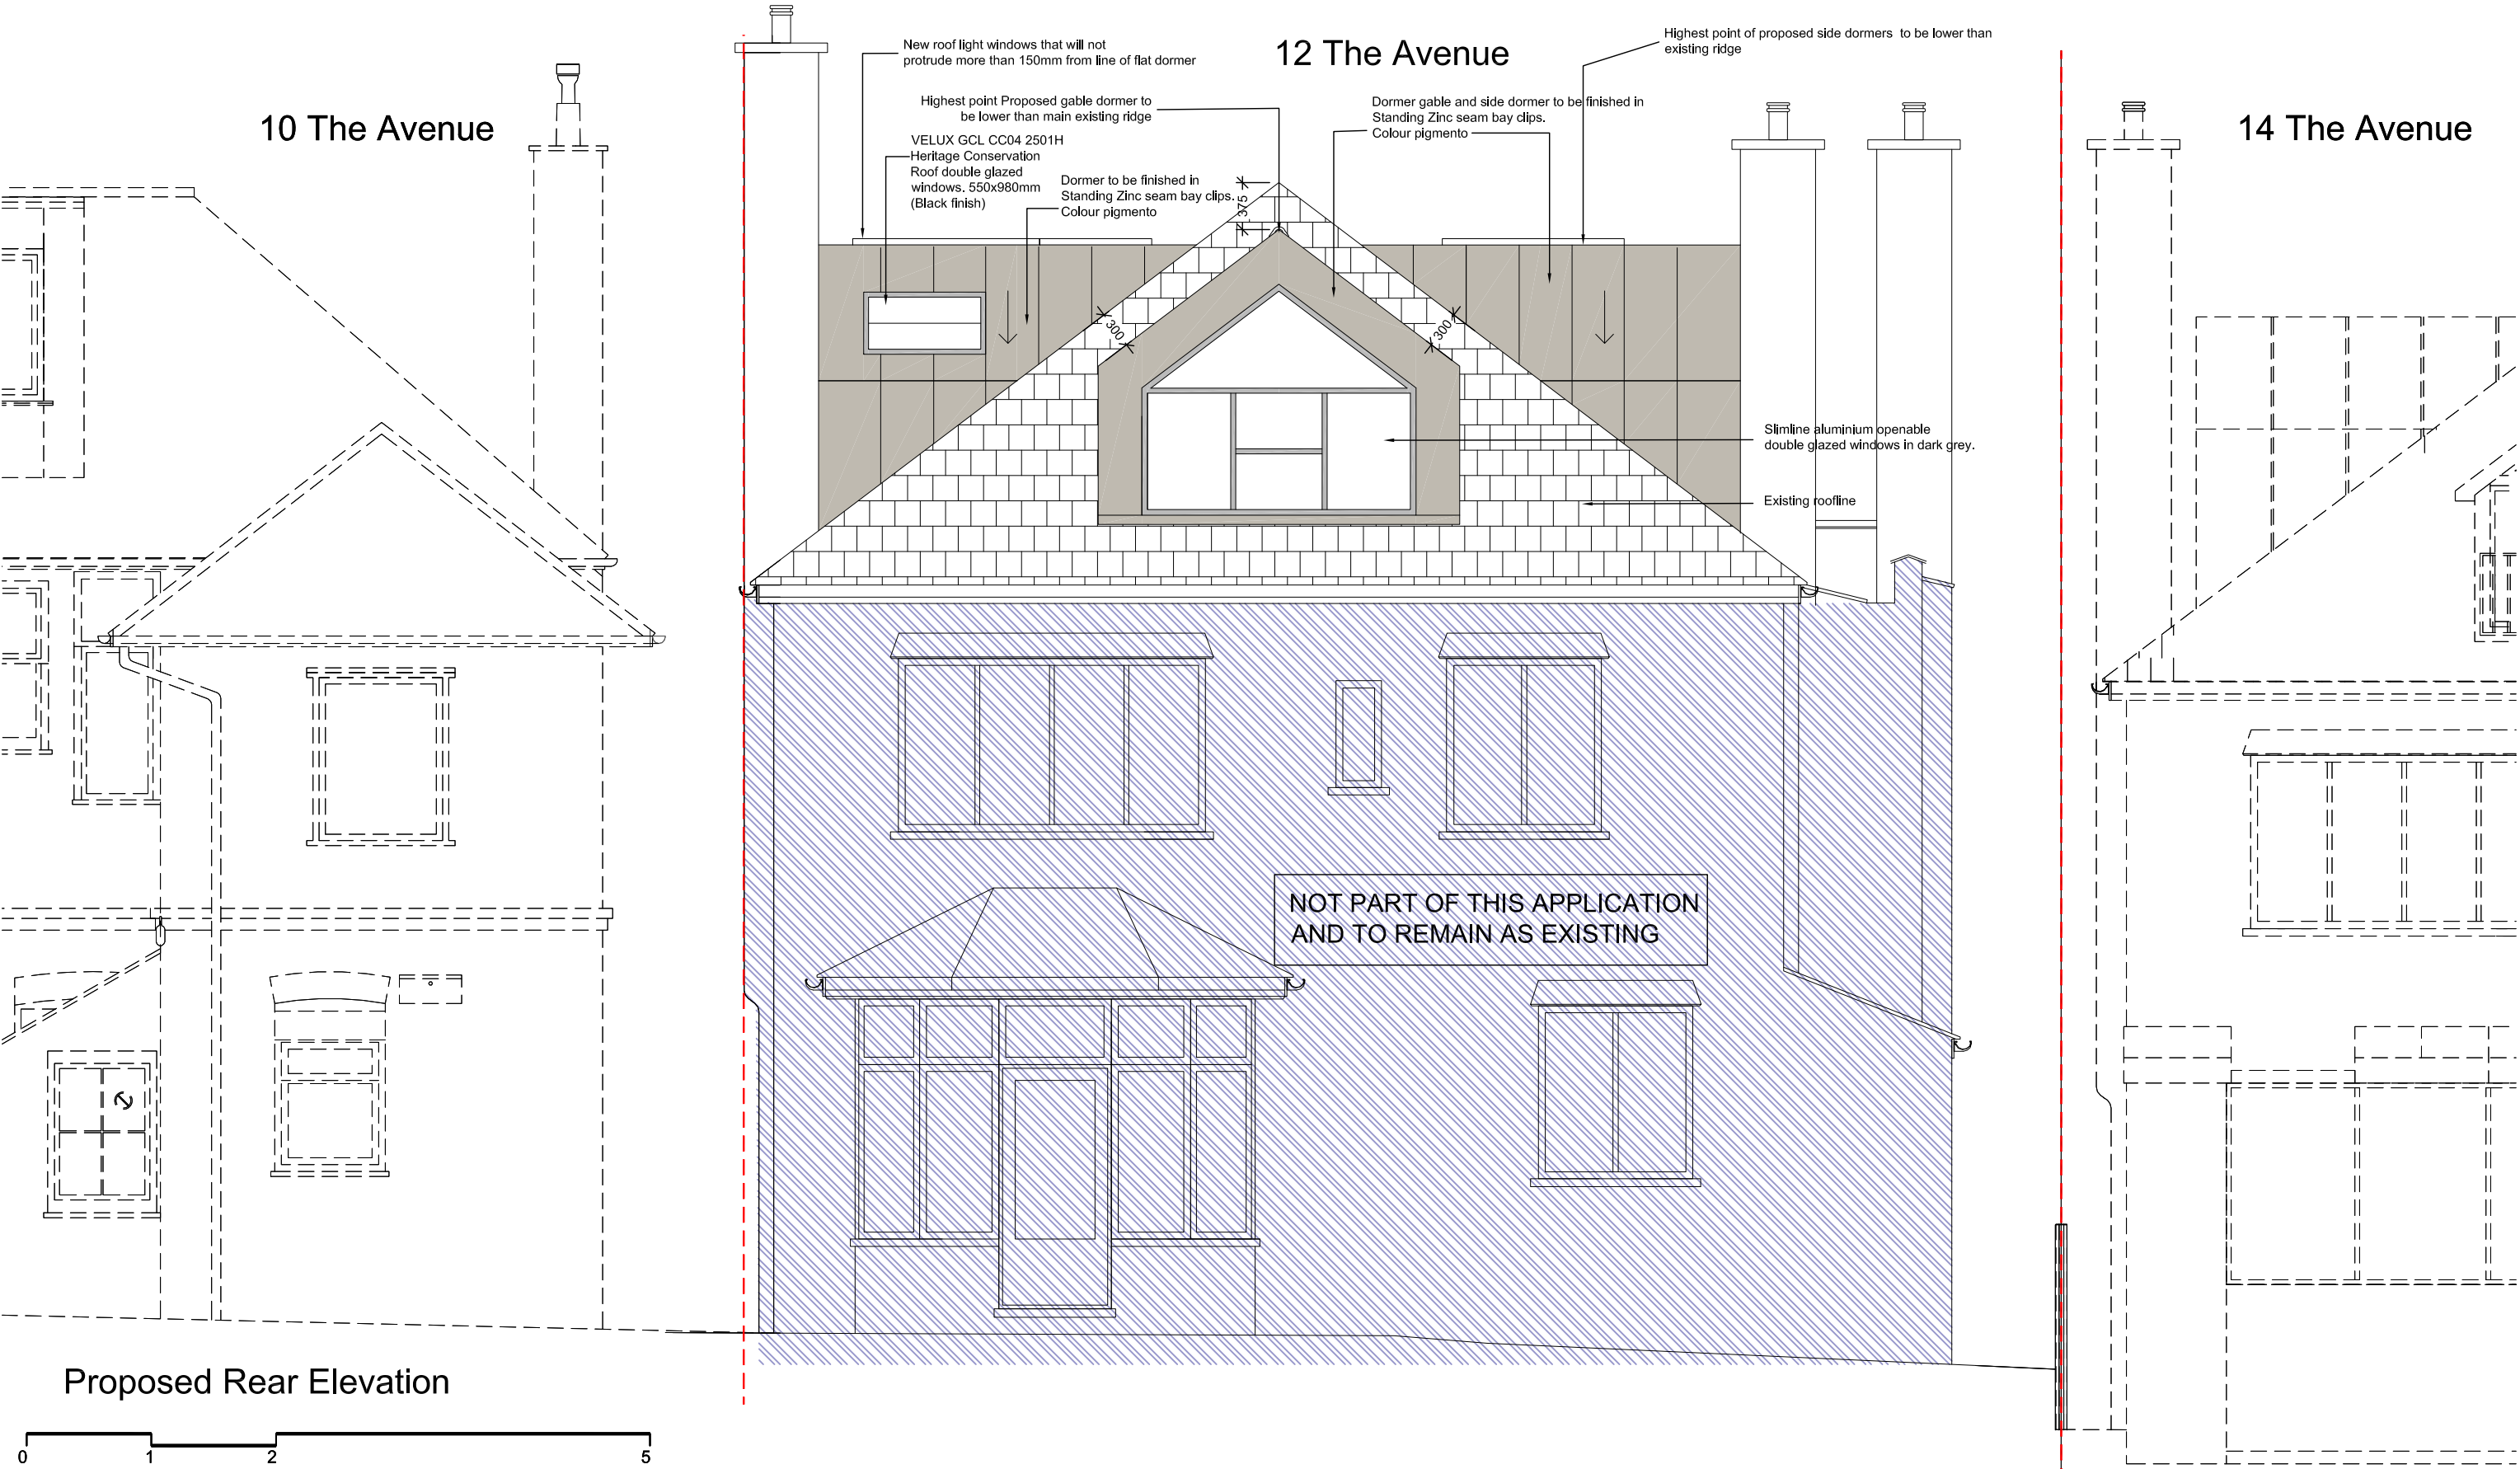

Light + Form
Architectural Design

59 Outram Road
London N22 7AB
Phone: 07462010102
angelafrancoaltez@gmail.com

P1 Cladding and notes updated.
rev amendments

29.01.26
date by

Mrs. Rachael Buckley

drawing status
PLANNING

job no.
0228

drawing no.
A-100-111

revision

P1