



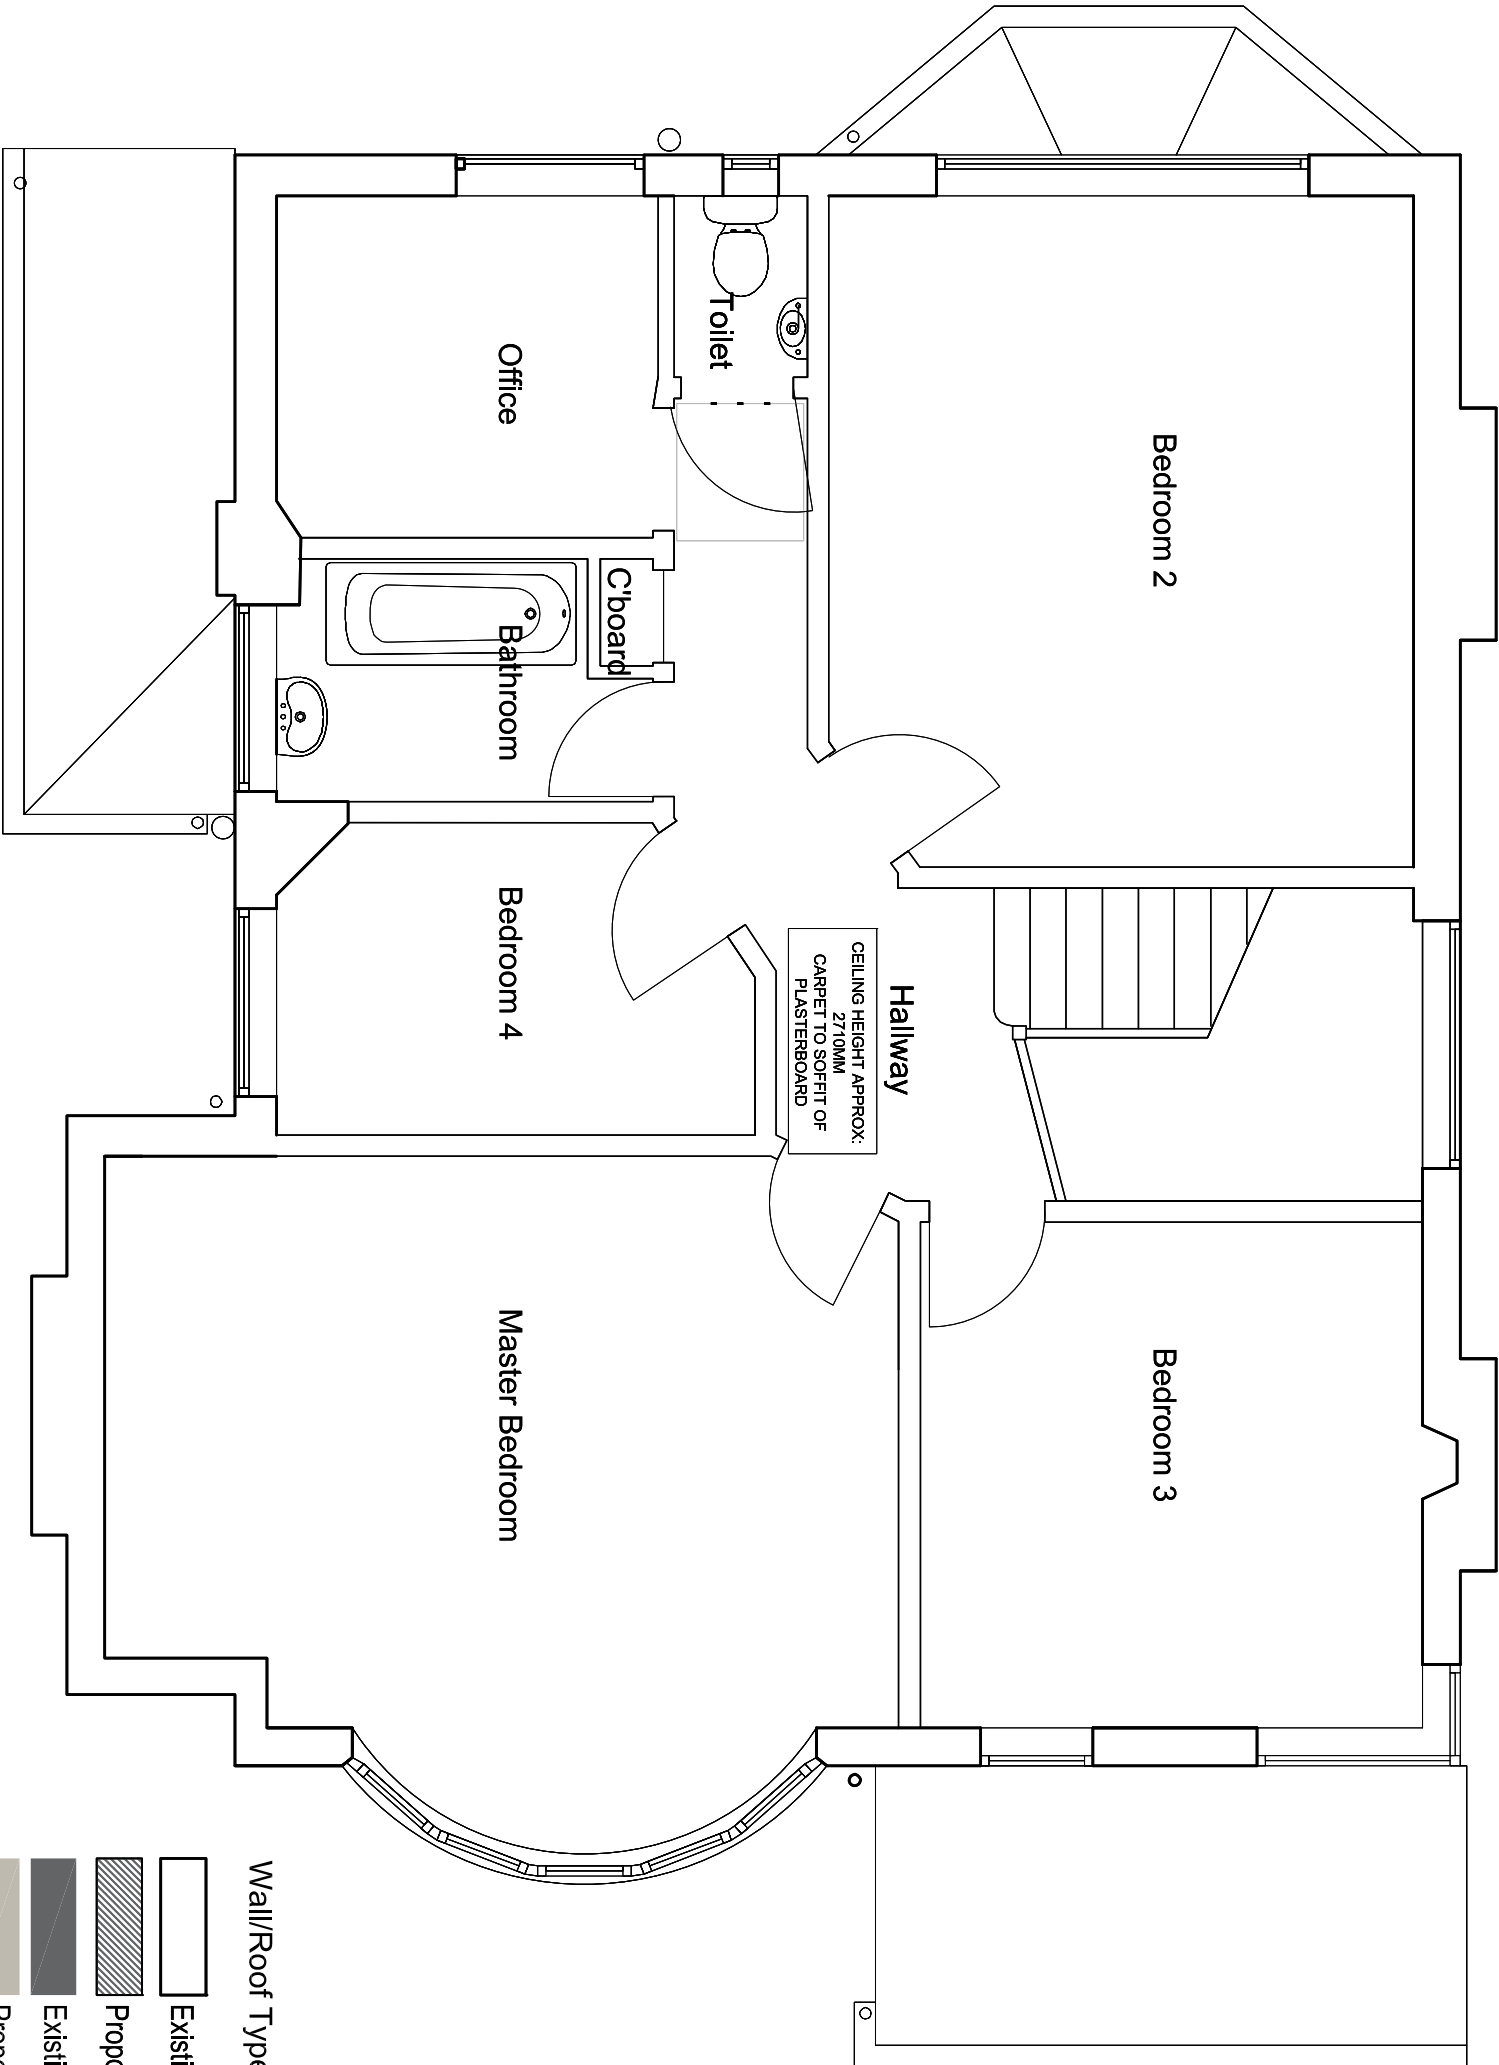

Wall/Roof Type Legend

- Existing walls/roof
- Proposed walls
- Existing roof section
- Proposed dormers

Existing First Floor

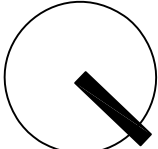

Light + Form

Architectural Design

59 Outram Road
London N22 7AB
Phone: 07462010102
angelaftrancoaltiez@gmail.com

project		drawing title		scale	date	drawn by	checked by
12 The Avenue N10 2QL		Existing First Floor		1:50 @ A3	10.09.2025	AF	-
drawing status		job no.	drawing no.		revision		
Mrs. Rachael Buckley		0228	T-025-101		P0		
PLANNING							
rev	amendments	date	by				