


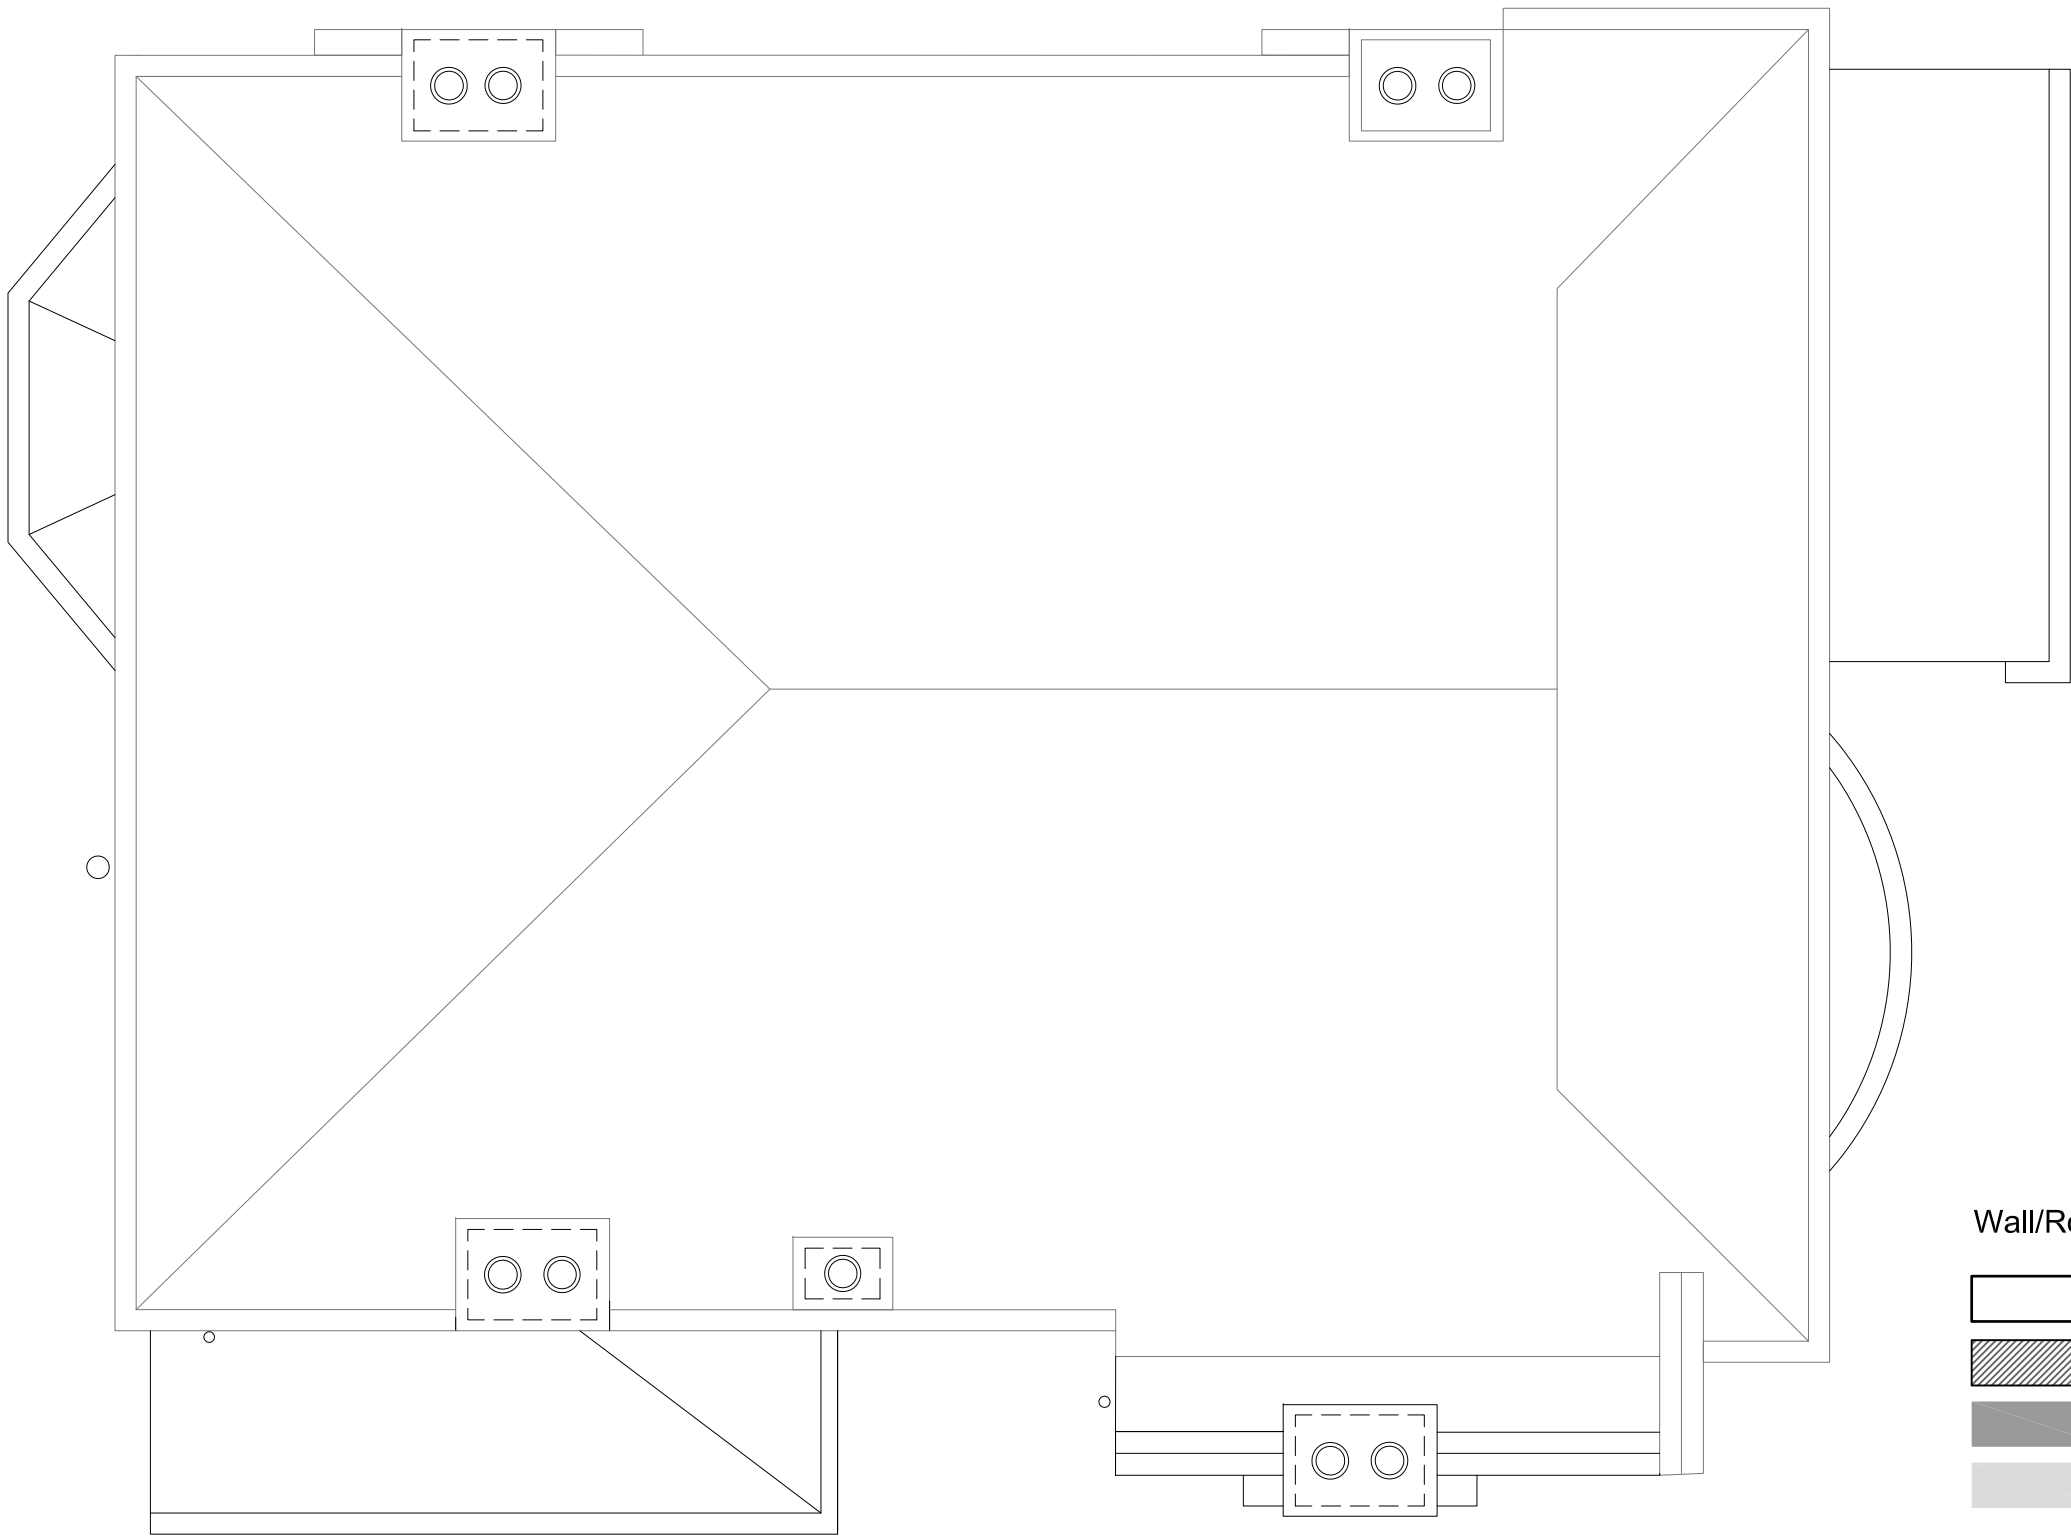

Wall/Roof Type Legend

- Existing walls/roof
- Proposed walls
- Existing roof section
- Proposed dormers

Existing Roof Plan

