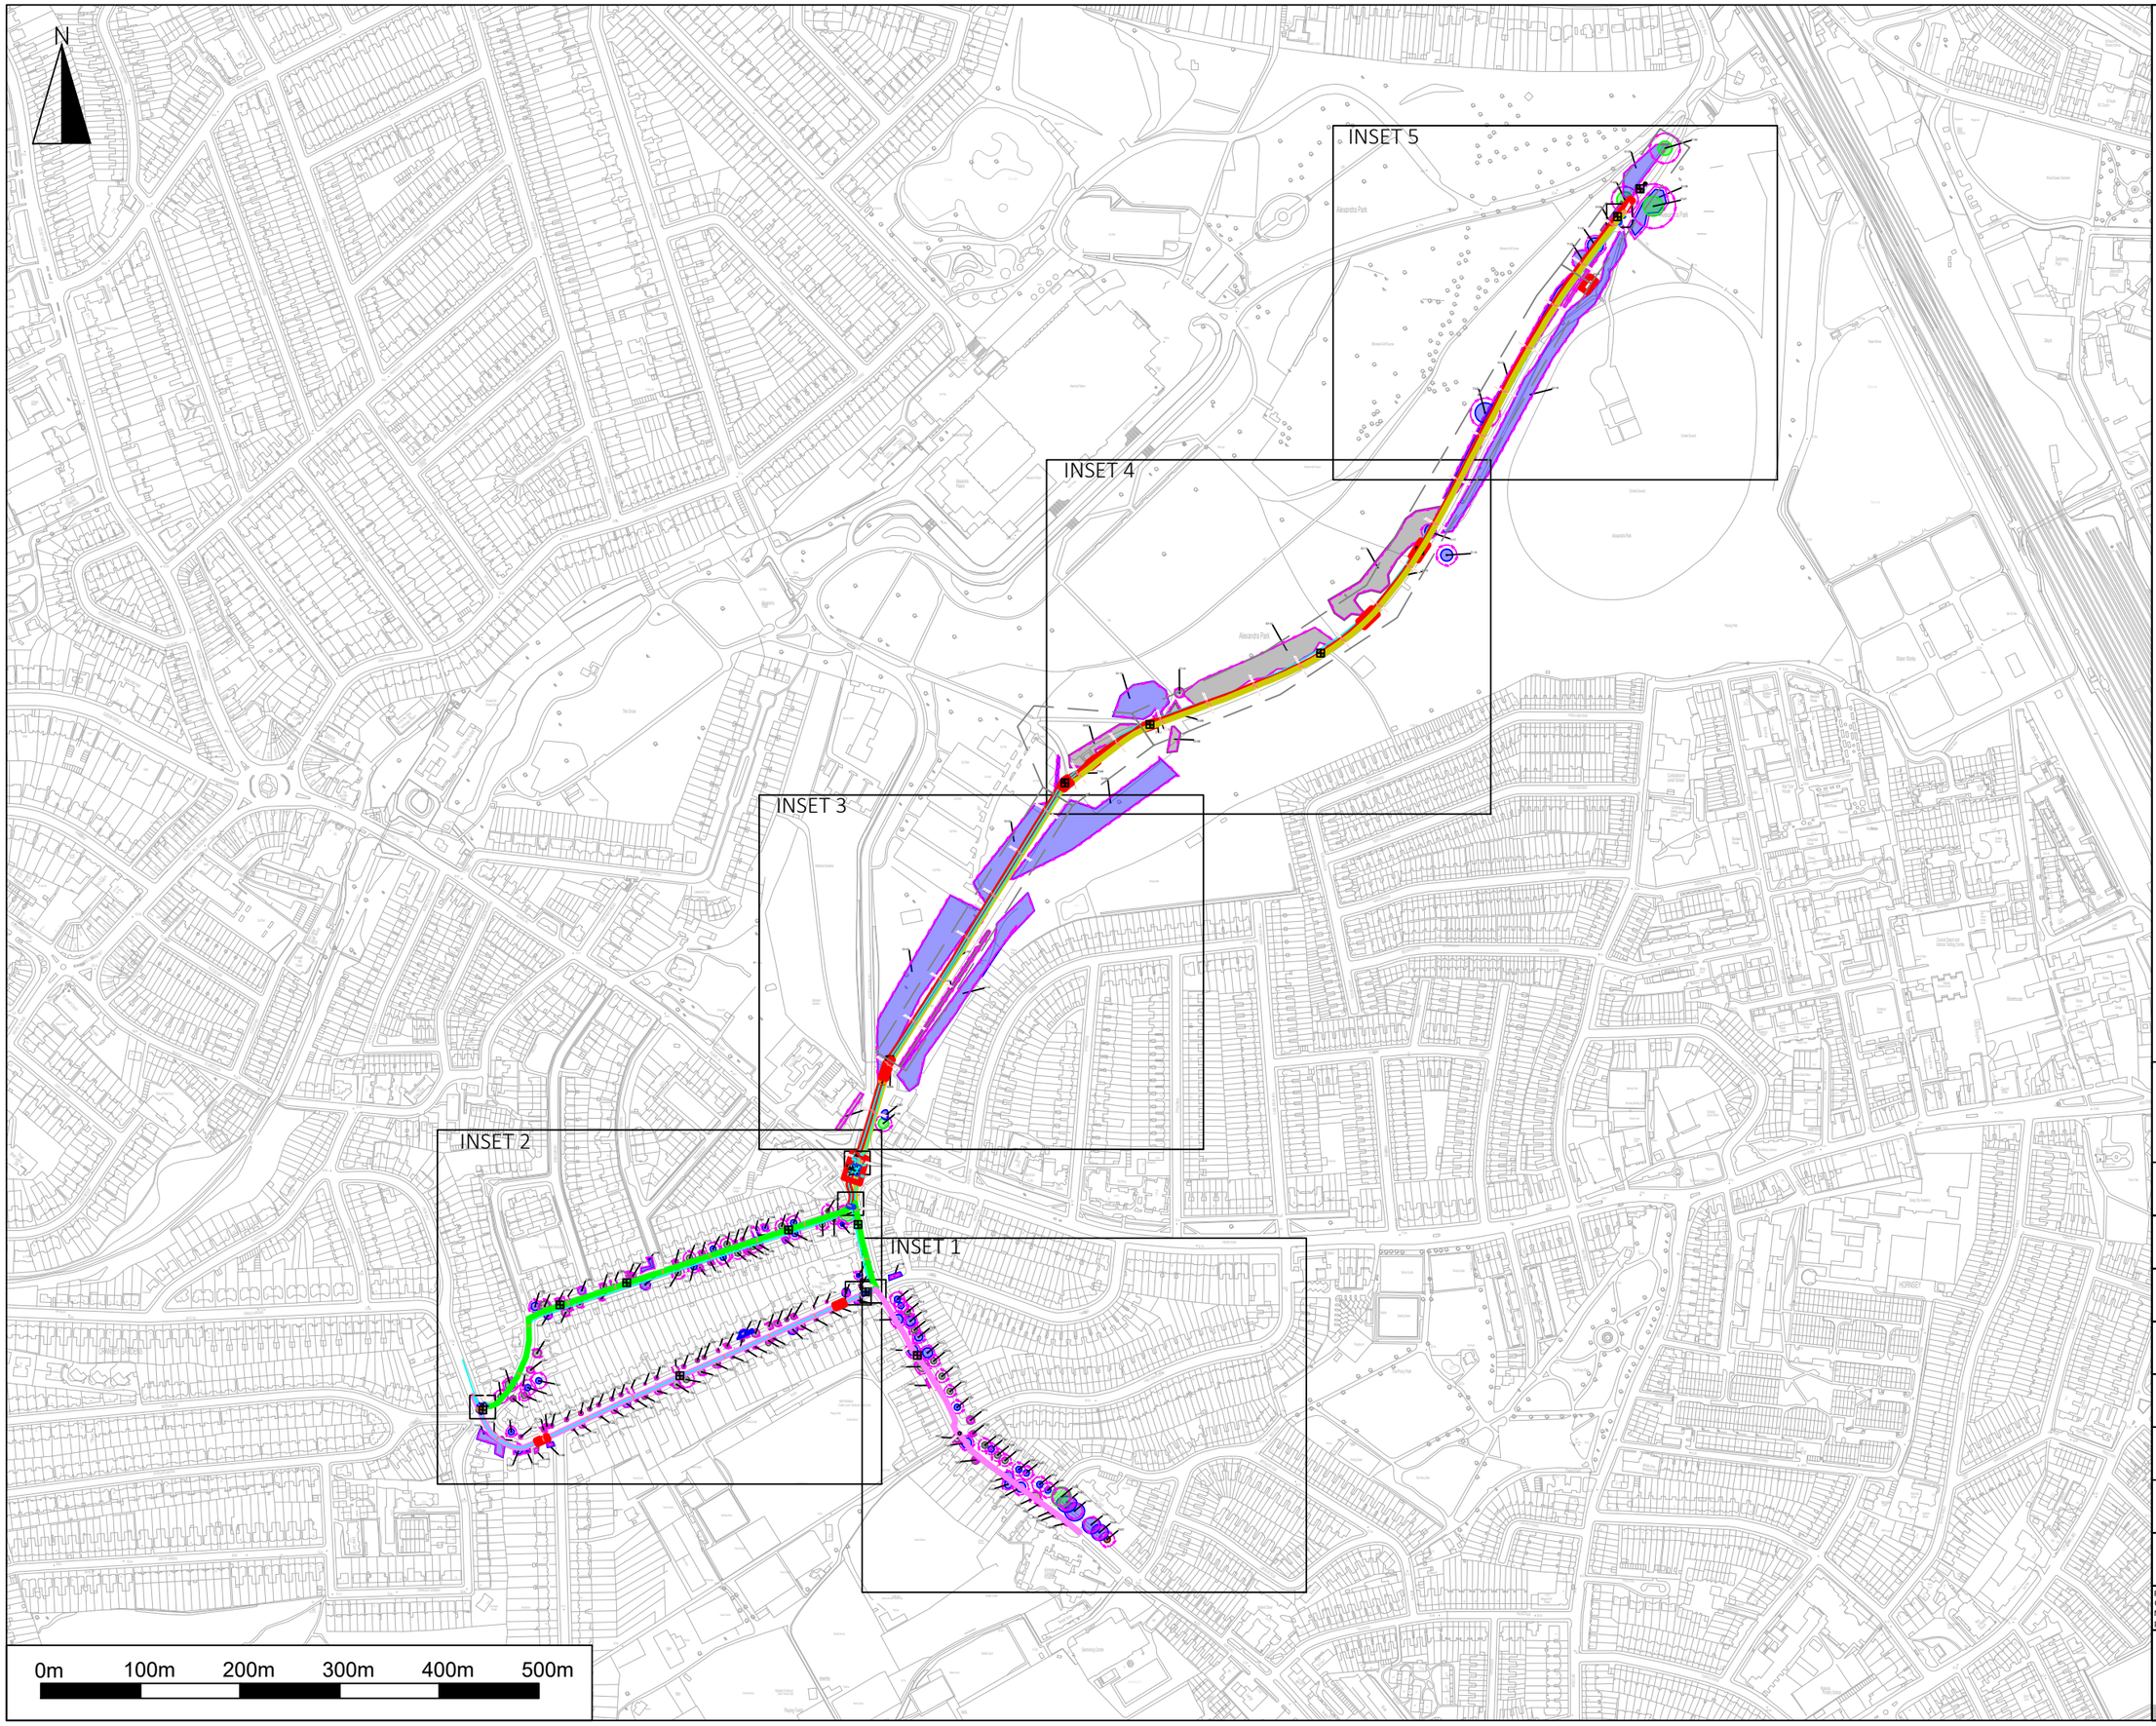

Legend:

- Site Boundary
- Category A Trees (Stem and Canopy Spread)
- Category B Trees (Stem and Canopy Spread)
- Category C Trees (Stem and Canopy Spread)
- Category U Trees (Stem and Canopy Spread)
- Root Protection Area
- Trees to be Removed
- Existing Layout
- Proposed Layout

NICHOLSONS

TITLE:	Arboricultural Impact Plan
LAYOUT:	Overview
PROJECT/SITE:	Dalcour Maclaren
CLIENT:	Alexandra Park
MAP REF:	NAC-5326.102
REVISION:	V1
DATE: 29.01.2026	SCALE: 1:6000@A3
APPROVED BY: SC	PRODUCED BY: AS

Reproduced with the permission of The Controller of His Majesty's Stationery Office Crown Copyright (c) Licence number: 100015654. Nicholsons, The Park, North Aston, Bicester, Oxfordshire, OX25 6HL. Not to be reproduced without the permission of Nicholsons.

The Park,
North Aston
Bicester
Oxfordshire OX25 6HL
01869 340342

7 - 8 Melbourne House
Corbygate Business Park
Weldon, Corby
Northamptonshire NN17 5JG
01536 408840

www.nicholsonsgp.com

Legend:

- Site Boundary
- Category A Trees (Stem and Canopy Spread)
- Category B Trees (Stem and Canopy Spread)
- Category C Trees (Stem and Canopy Spread)
- Category U Trees (Stem and Canopy Spread)
- Root Protection Area
- Trees to be Removed
- Existing Layout
- Proposed Layout

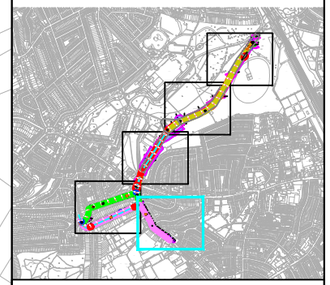

NICHOLSONS

TITLE:	Arboricultural Impact Plan
LAYOUT:	Inset 1
PROJECT/SITE:	Dalcour Maclaren
CLIENT:	Alexandra Park
MAP REF:	NAC-5326.102
REVISION:	V1
DATE: 29.01.2026	SCALE: 1:1250@A3
APPROVED BY: SC	PRODUCED BY: AS

Reproduced with the permission of The Controller of His Majesty's Stationery Office Crown Copyright (c) Licence number: 100015654. Nicholsons, The Park, North Aston, Bicester, Oxfordshire, OX25 6HL. Not to be reproduced without the permission of Nicholsons.

The Park,
North Aston
Bicester
Oxfordshire OX25 6HL
01869 340342

7 - 8 Melbourne House
Corbygate Business Park
Weldon, Corby
Northamptonshire NN17 5JG
01536 408840

www.nicholsonsgb.com

Legend:

- Site Boundary
- Category A Trees (Stem and Canopy Spread)
- Category B Trees (Stem and Canopy Spread)
- Category C Trees (Stem and Canopy Spread)
- Category U Trees (Stem and Canopy Spread)
- Root Protection Area
- Trees to be Removed
- Existing Layout
- Proposed Layout

NICHOLSONS

TITLE:	Arboricultural Impact Plan
LAYOUT:	Inset 2
PROJECT/SITE:	Dalcour Maclaren
CLIENT:	Alexandra Park
MAP REF:	NAC-5326.102
REVISION:	V1
DATE: 29.01.2026	SCALE: 1:1250@A3
APPROVED BY: SC	PRODUCED BY: AS

Reproduced with the permission of The Controller of His Majesty's Stationery Office Crown Copyright (c) Licence number: 100015654. Nicholsons, The Park, North Aston, Bicester, Oxfordshire, OX25 6HL. Not to be reproduced without the permission of Nicholsons.

The Park,
North Aston
Bicester
Oxfordshire OX25 6HL
01869 340342

7 - 8 Melbourne House
Corbygate Business Park
Weldon, Corby
Northamptonshire NN17 5JG
01536 408840

www.nicholsonsgb.com

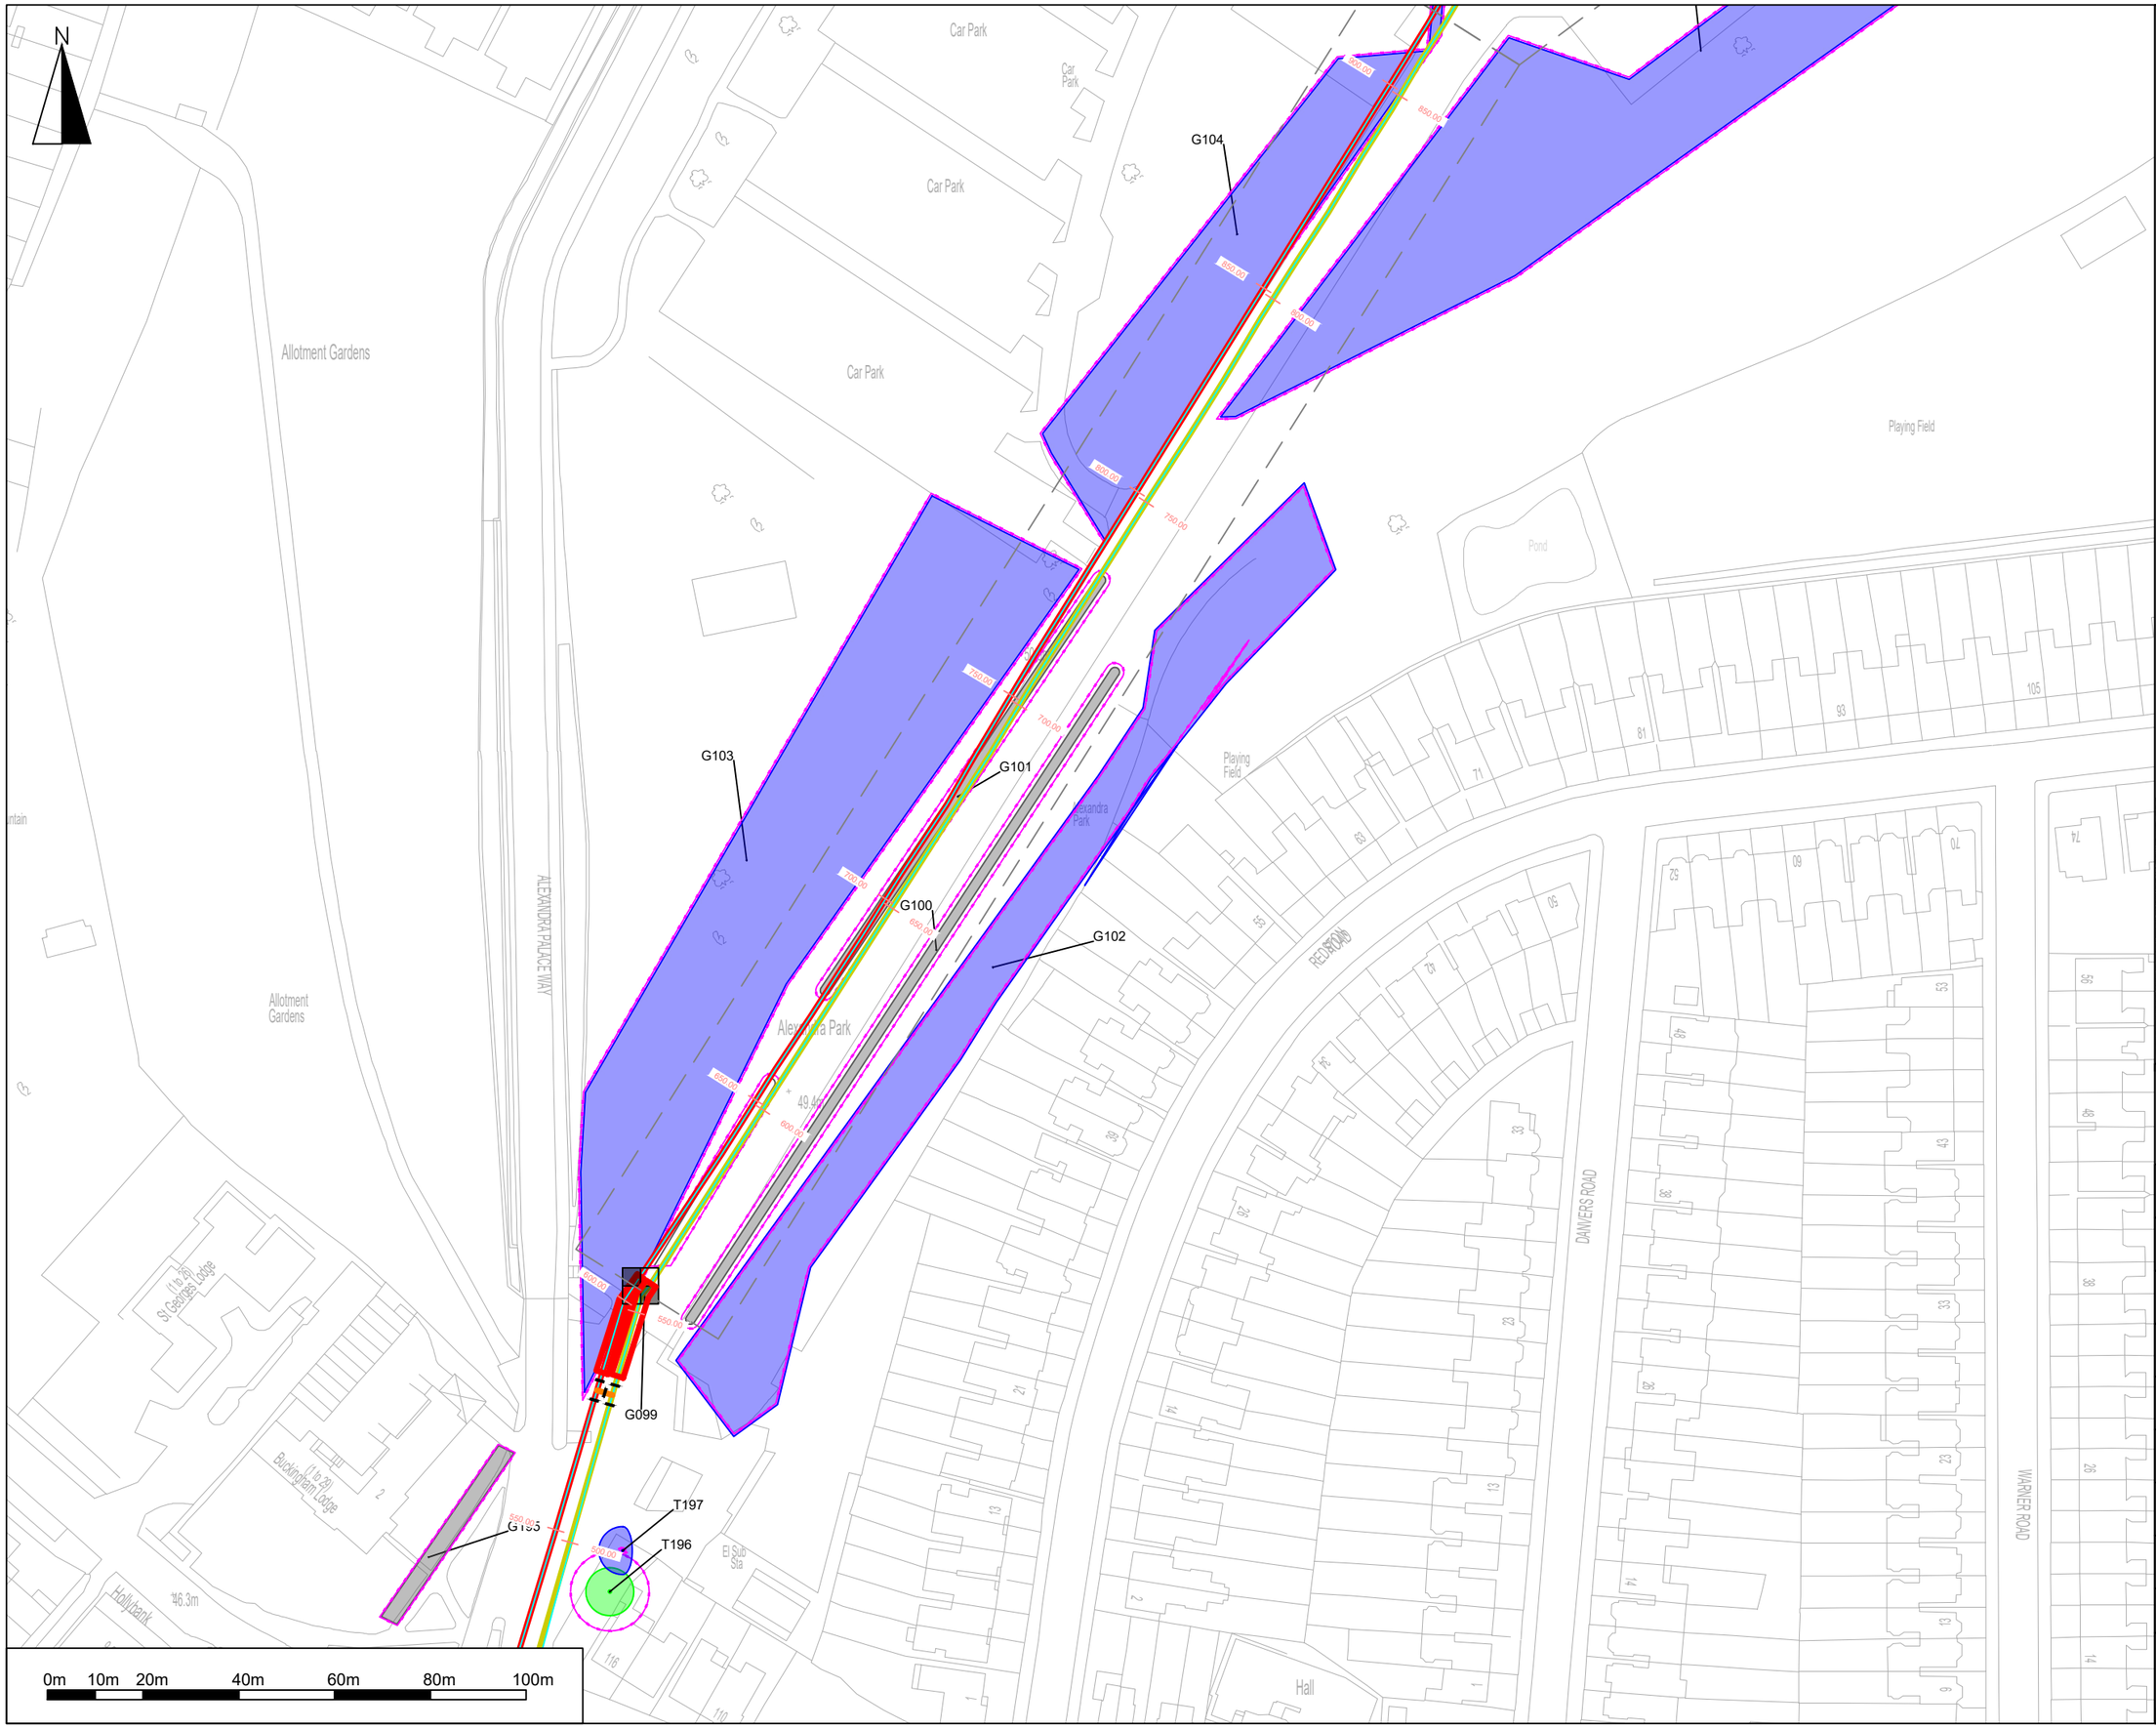

Legend:

- Site Boundary
- Category A Trees (Stem and Canopy Spread)
- Category B Trees (Stem and Canopy Spread)
- Category C Trees (Stem and Canopy Spread)
- Category U Trees (Stem and Canopy Spread)
- Root Protection Area
- Trees to be Removed
- Existing Layout
- Proposed Layout

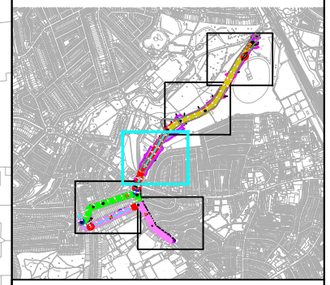

NICHOLSONS

TITLE:	Arboricultural Impact Plan
LAYOUT:	Inset 3
PROJECT/SITE:	Dalcour Maclaren
CLIENT:	Alexandra Park
MAP REF:	NAC-5326.102
REVISION:	V1
DATE: 29.01.2026	SCALE: 1:1250@A3
APPROVED BY: SC	PRODUCED BY: AS

Reproduced with the permission of The Controller of His Majesty's Stationery Office Crown Copyright (c) Licence number: 100015654. Nicholsons, The Park, North Aston, Bicester, Oxfordshire, OX25 6HL. Not to be reproduced without the permission of Nicholsons.

The Park,
North Aston
Bicester
Oxfordshire OX25 6HL
01869 340342

7 - 8 Melbourne House
Corbygate Business Park
Weldon, Corby
Northamptonshire NN17 5JG
01536 408840

www.nicholsonsgb.com

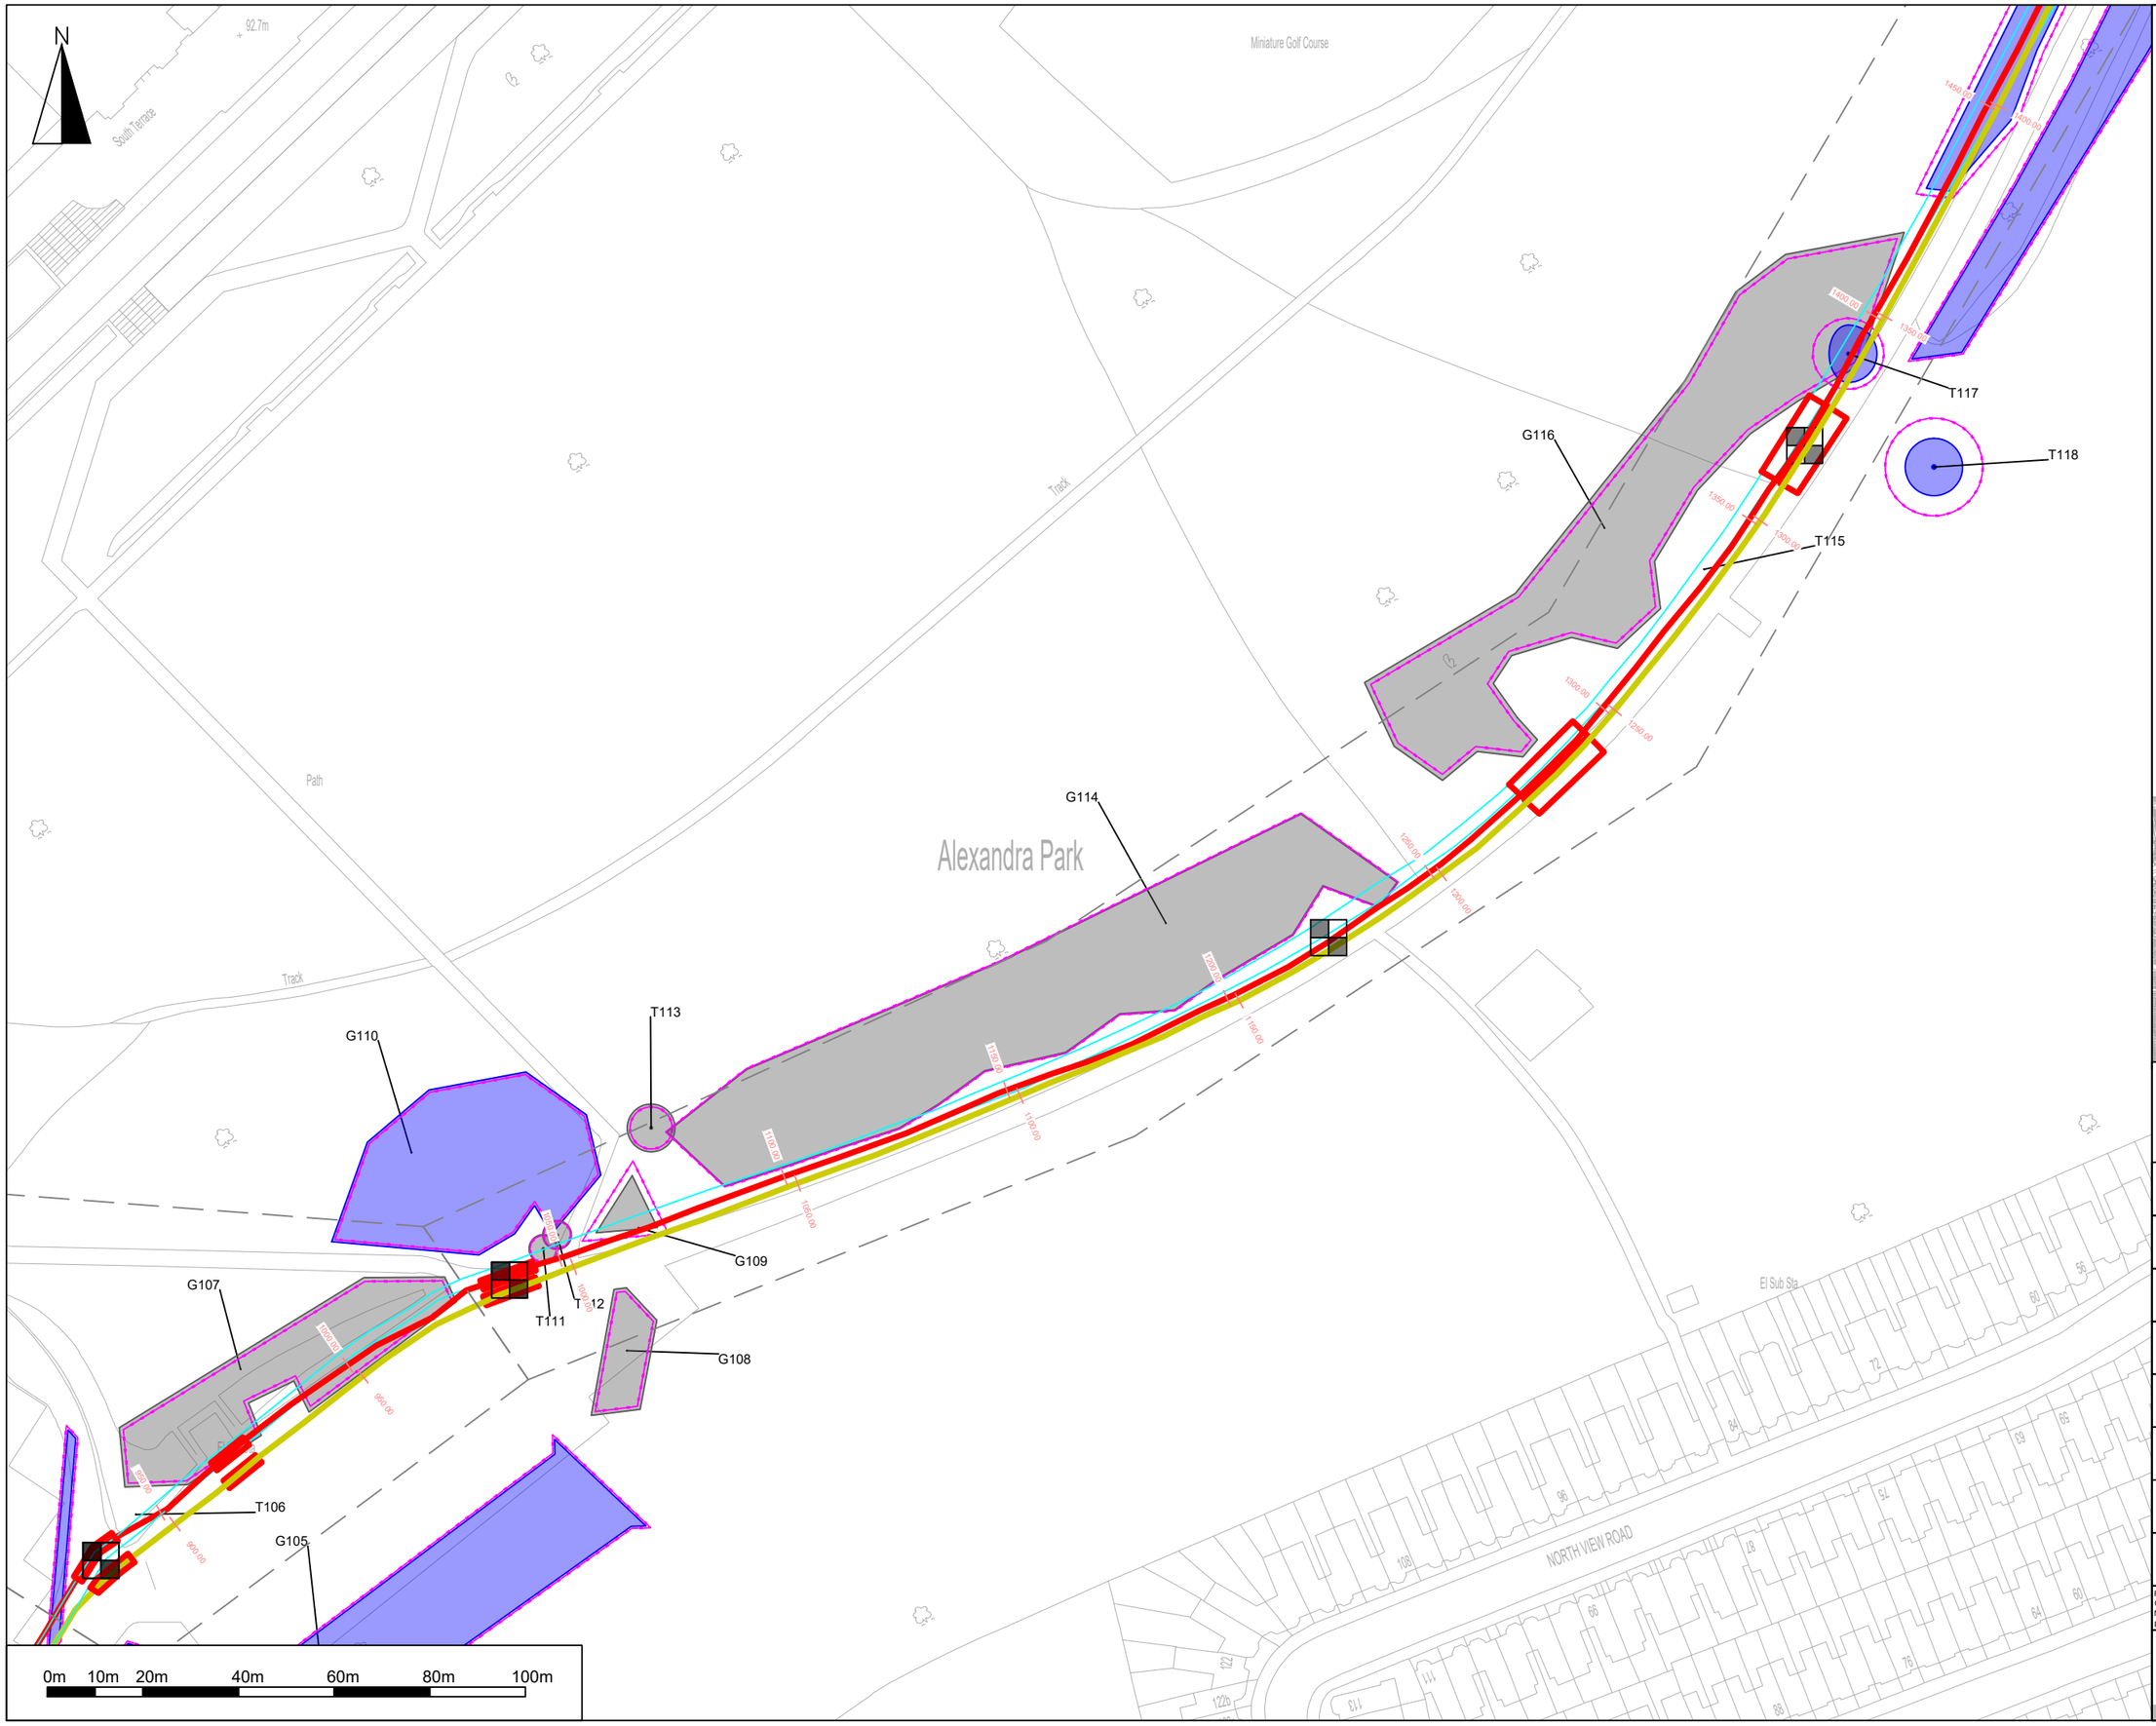

Legend:

- Site Boundary
- Category A Trees (Stem and Canopy Spread)
- Category B Trees (Stem and Canopy Spread)
- Category C Trees (Stem and Canopy Spread)
- Category U Trees (Stem and Canopy Spread)
- Root Protection Area
- Trees to be Removed
- Existing Layout
- Proposed Layout

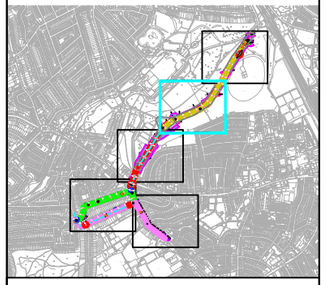

NICHOLSONS

TITLE:	Arboricultural Impact Plan
LAYOUT:	Inset 4
PROJECT/SITE:	Dalcour Maclaren
CLIENT:	Alexandra Park
MAP REF:	NAC-5326.102
REVISION:	V1
DATE: 29.01.2026	SCALE: 1:1250@A3
APPROVED BY: SC	PRODUCED BY: AS

Reproduced with the permission of The Controller of His Majesty's Stationery Office Crown Copyright (c) Licence number: 100015654. Nicholsons, The Park, North Aston, Bicester, Oxfordshire, OX25 6HL. Not to be reproduced without the permission of Nicholsons.

The Park,
North Aston
Bicester
Oxfordshire OX25 6HL
01869 340342

7 - 8 Melbourne House
Corbygate Business Park
Weldon, Corby
Northamptonshire NN17 5JG
01536 408840

www.nicholsonsgb.com

Legend:

- Site Boundary
- Category A Trees (Stem and Canopy Spread)
- Category B Trees (Stem and Canopy Spread)
- Category C Trees (Stem and Canopy Spread)
- Category U Trees (Stem and Canopy Spread)
- Root Protection Area
- Trees to be Removed
- Existing Layout
- Proposed Layout

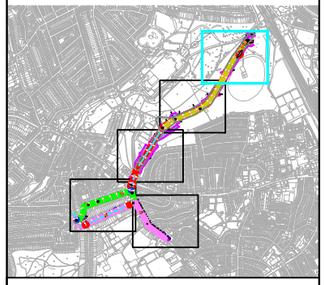

NICHOLSONS

TITLE:	Arboricultural Impact Plan
LAYOUT:	Inset 5
PROJECT/SITE:	Dalcour Maclaren
CLIENT:	Alexandra Park
MAP REF:	NAC-5326.102
REVISION:	V1
DATE: 29.01.2026	SCALE: 1:1250@A3
APPROVED BY: SC	PRODUCED BY: AS

Reproduced with the permission of The Controller of His Majesty's Stationery Office Crown Copyright (c) Licence number: 100015654. Nicholsons, The Park, North Aston, Bicester, Oxfordshire, OX25 6HL. Not to be reproduced without the permission of Nicholsons.

The Park,
North Aston
Bicester
Oxfordshire OX25 6HL
01869 340342

7 - 8 Melbourne House
Corbygate Business Park
Weldon, Corby
Northamptonshire NN17 5JG
01536 408840

www.nicholsonsgb.com