

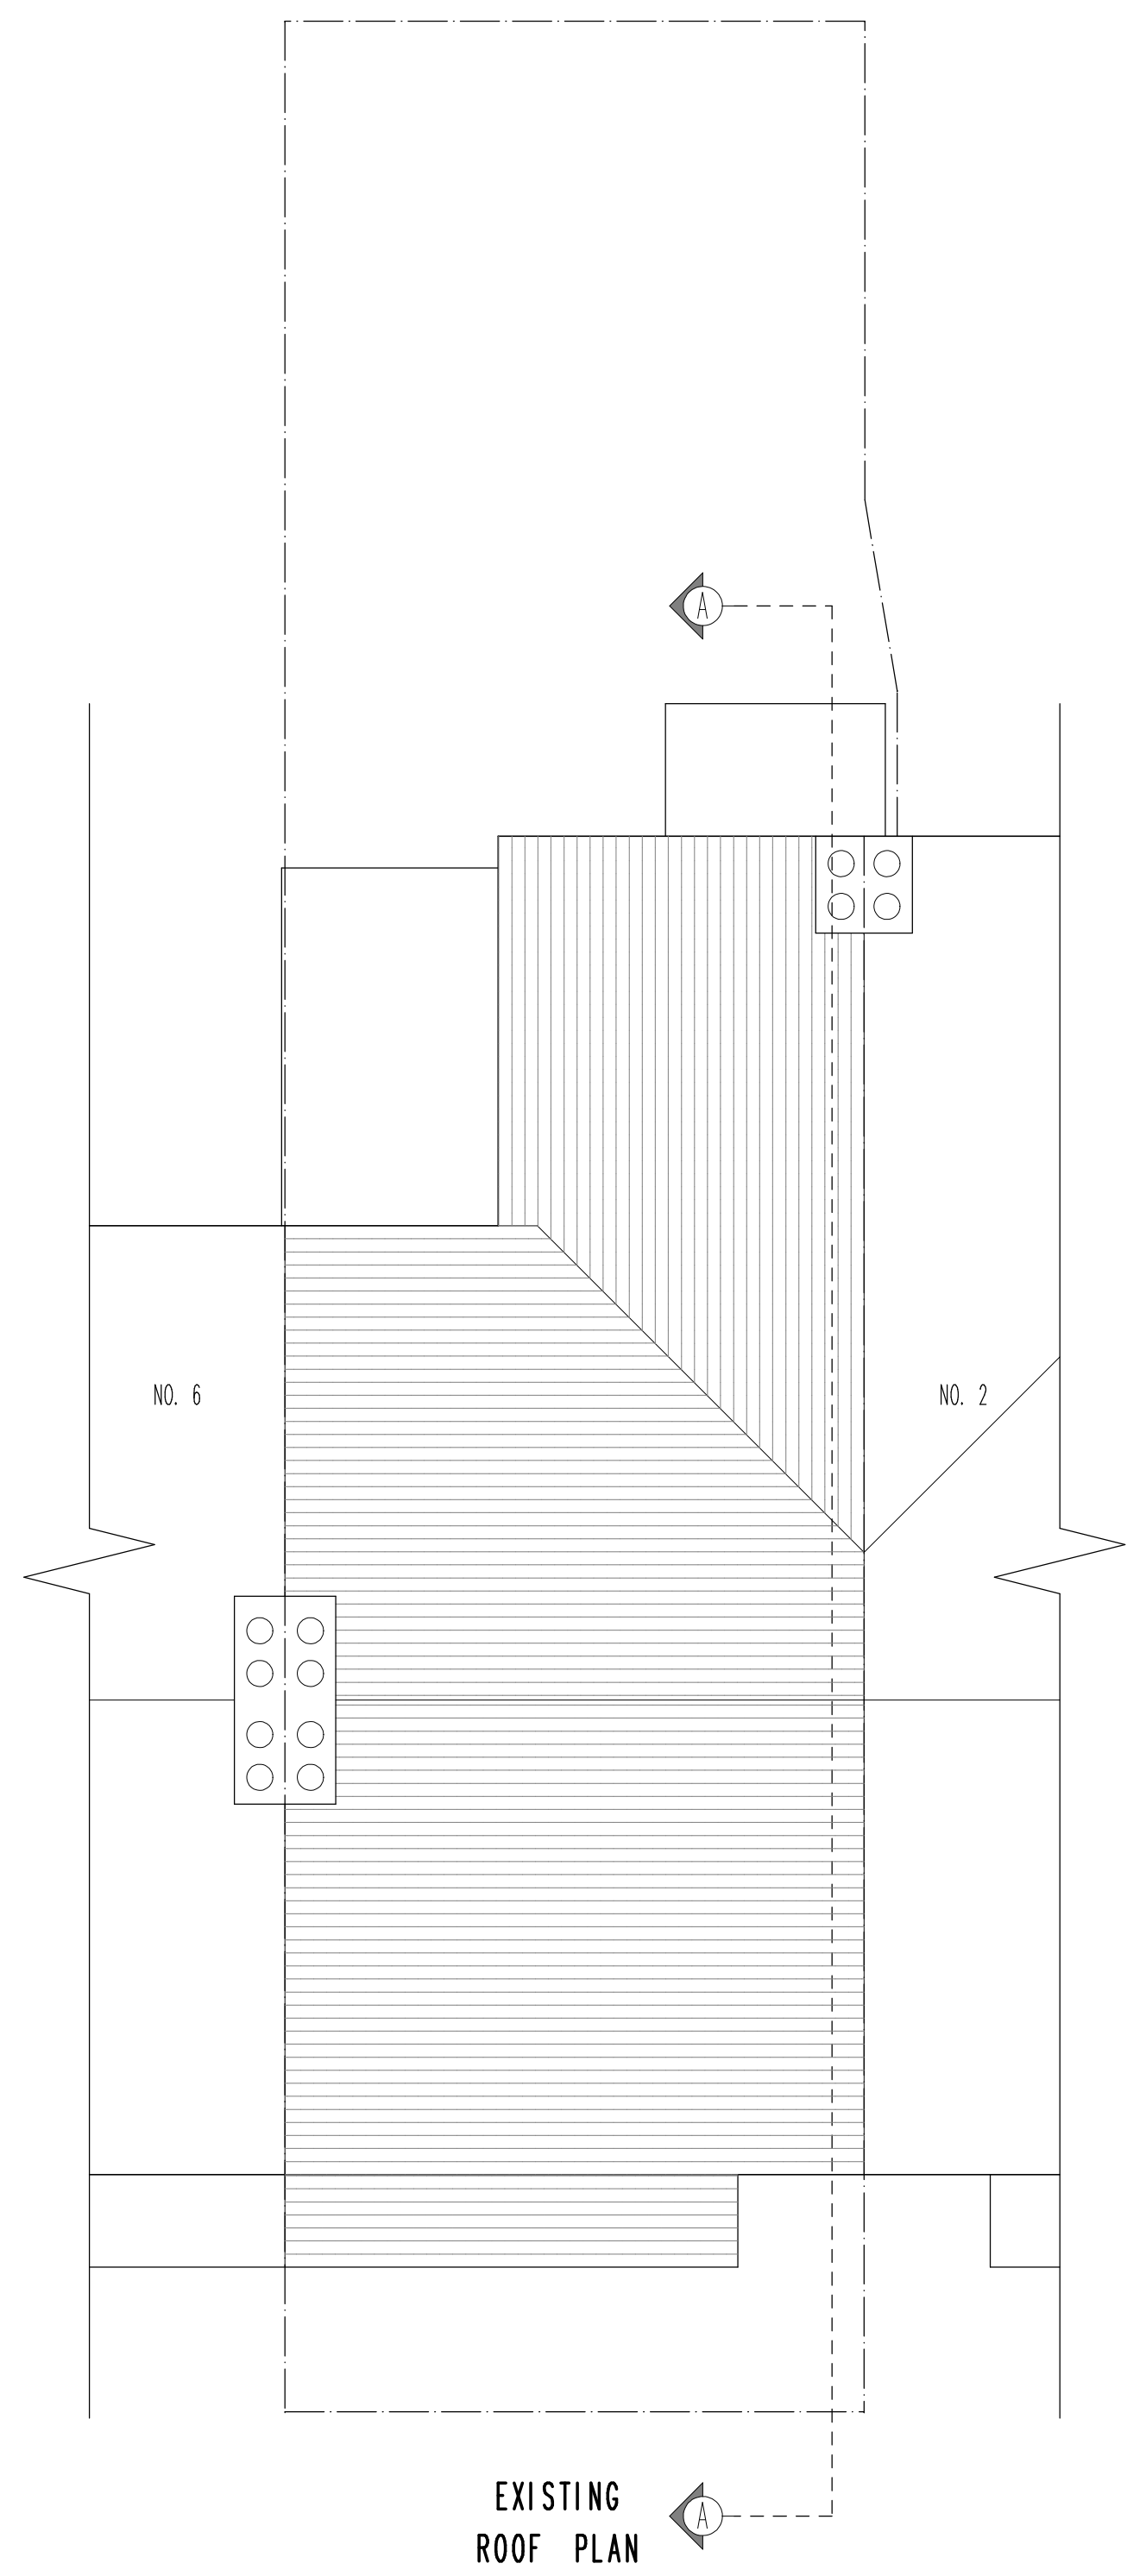
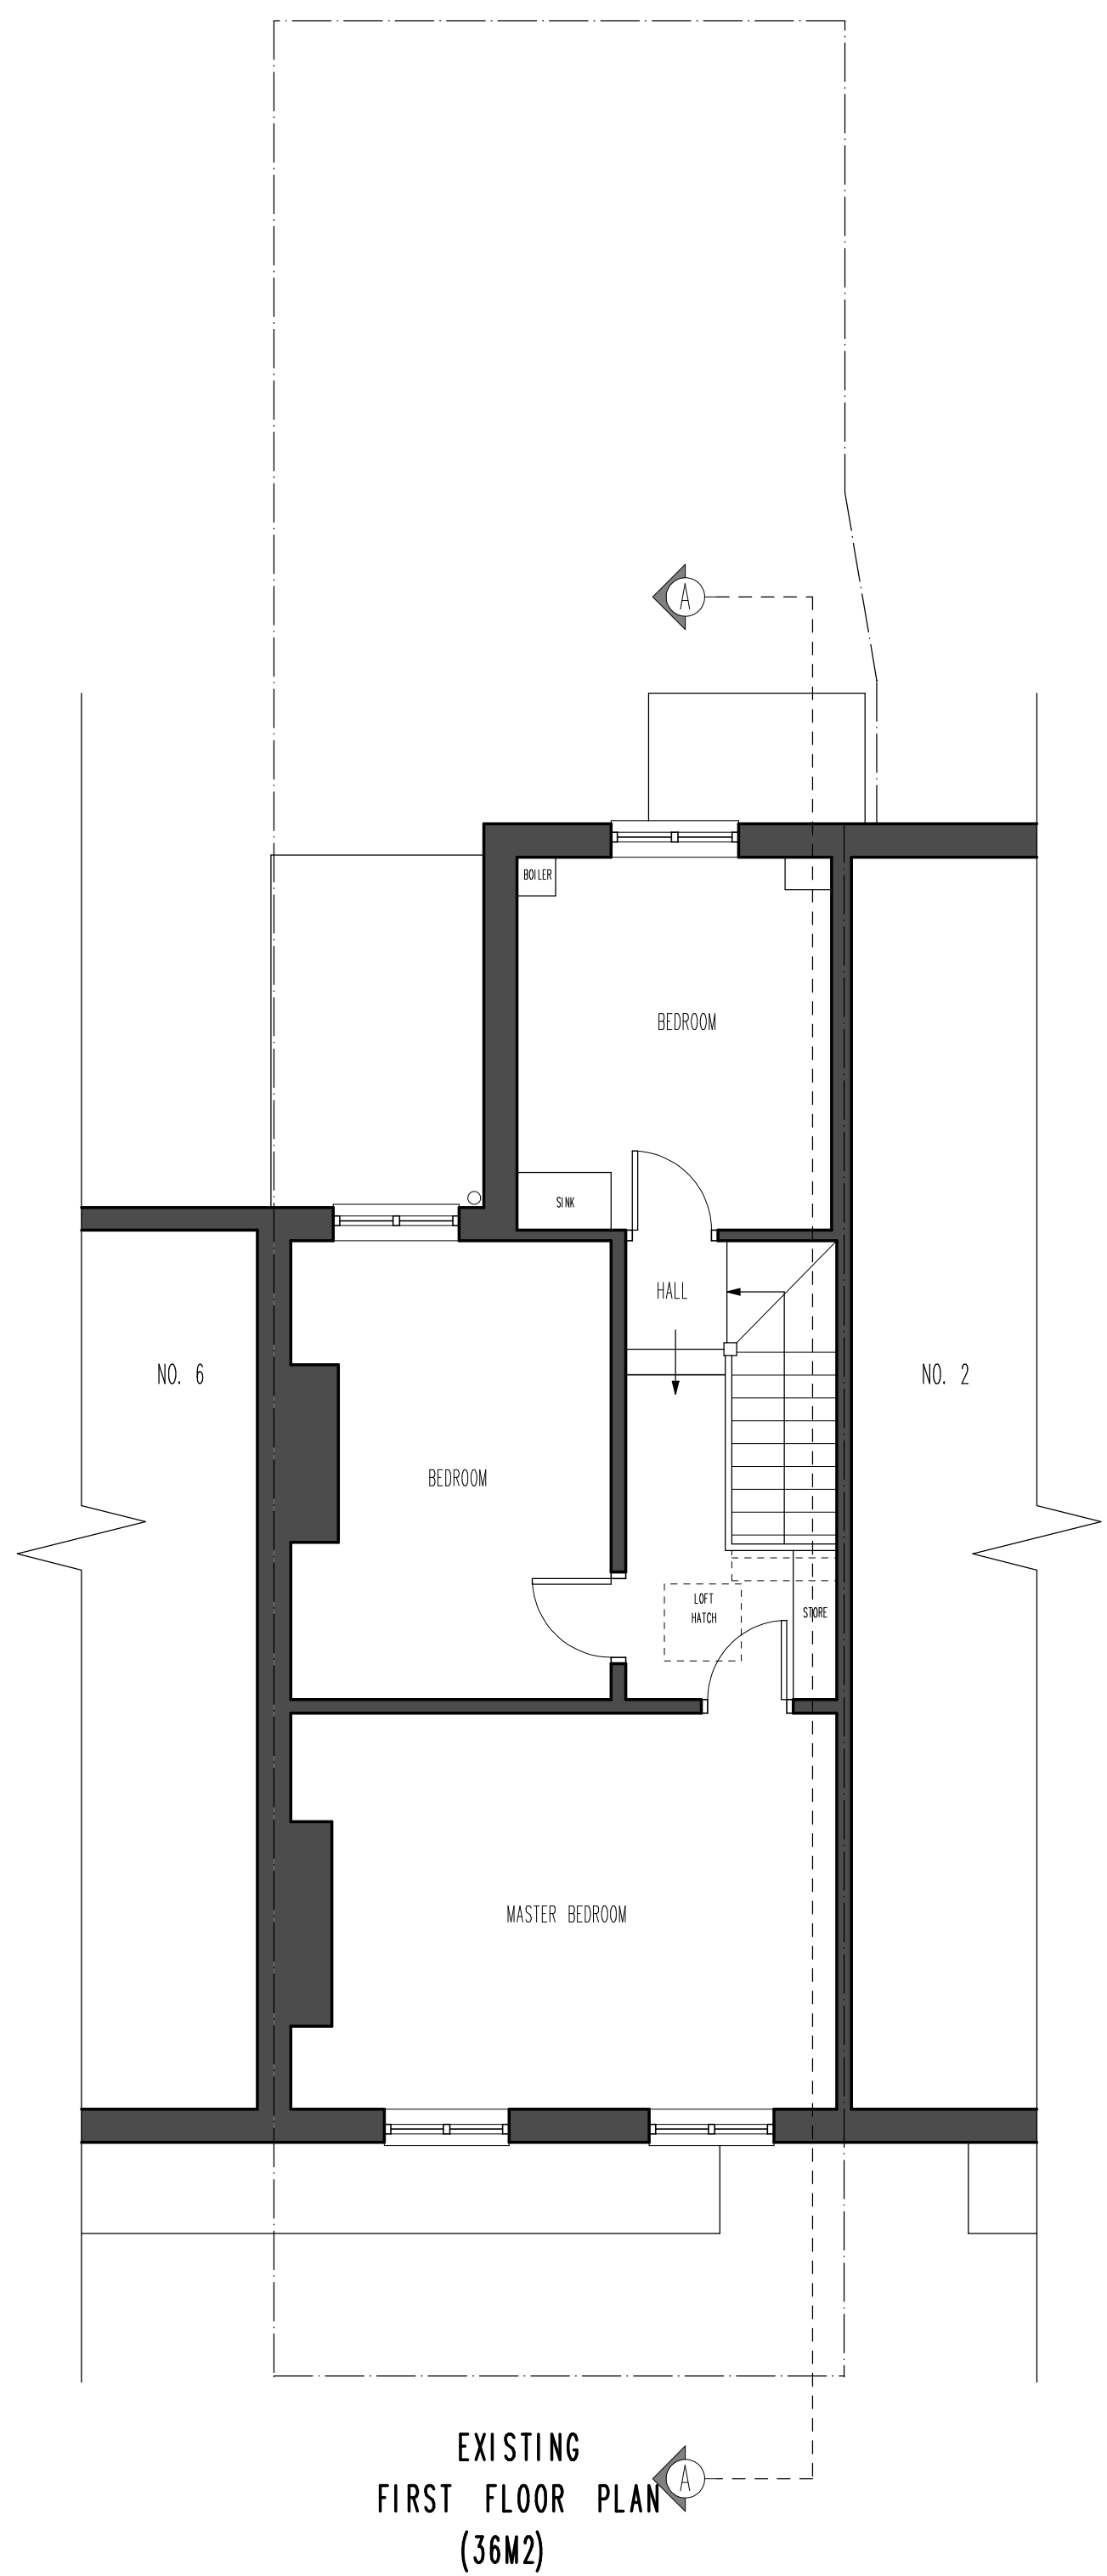


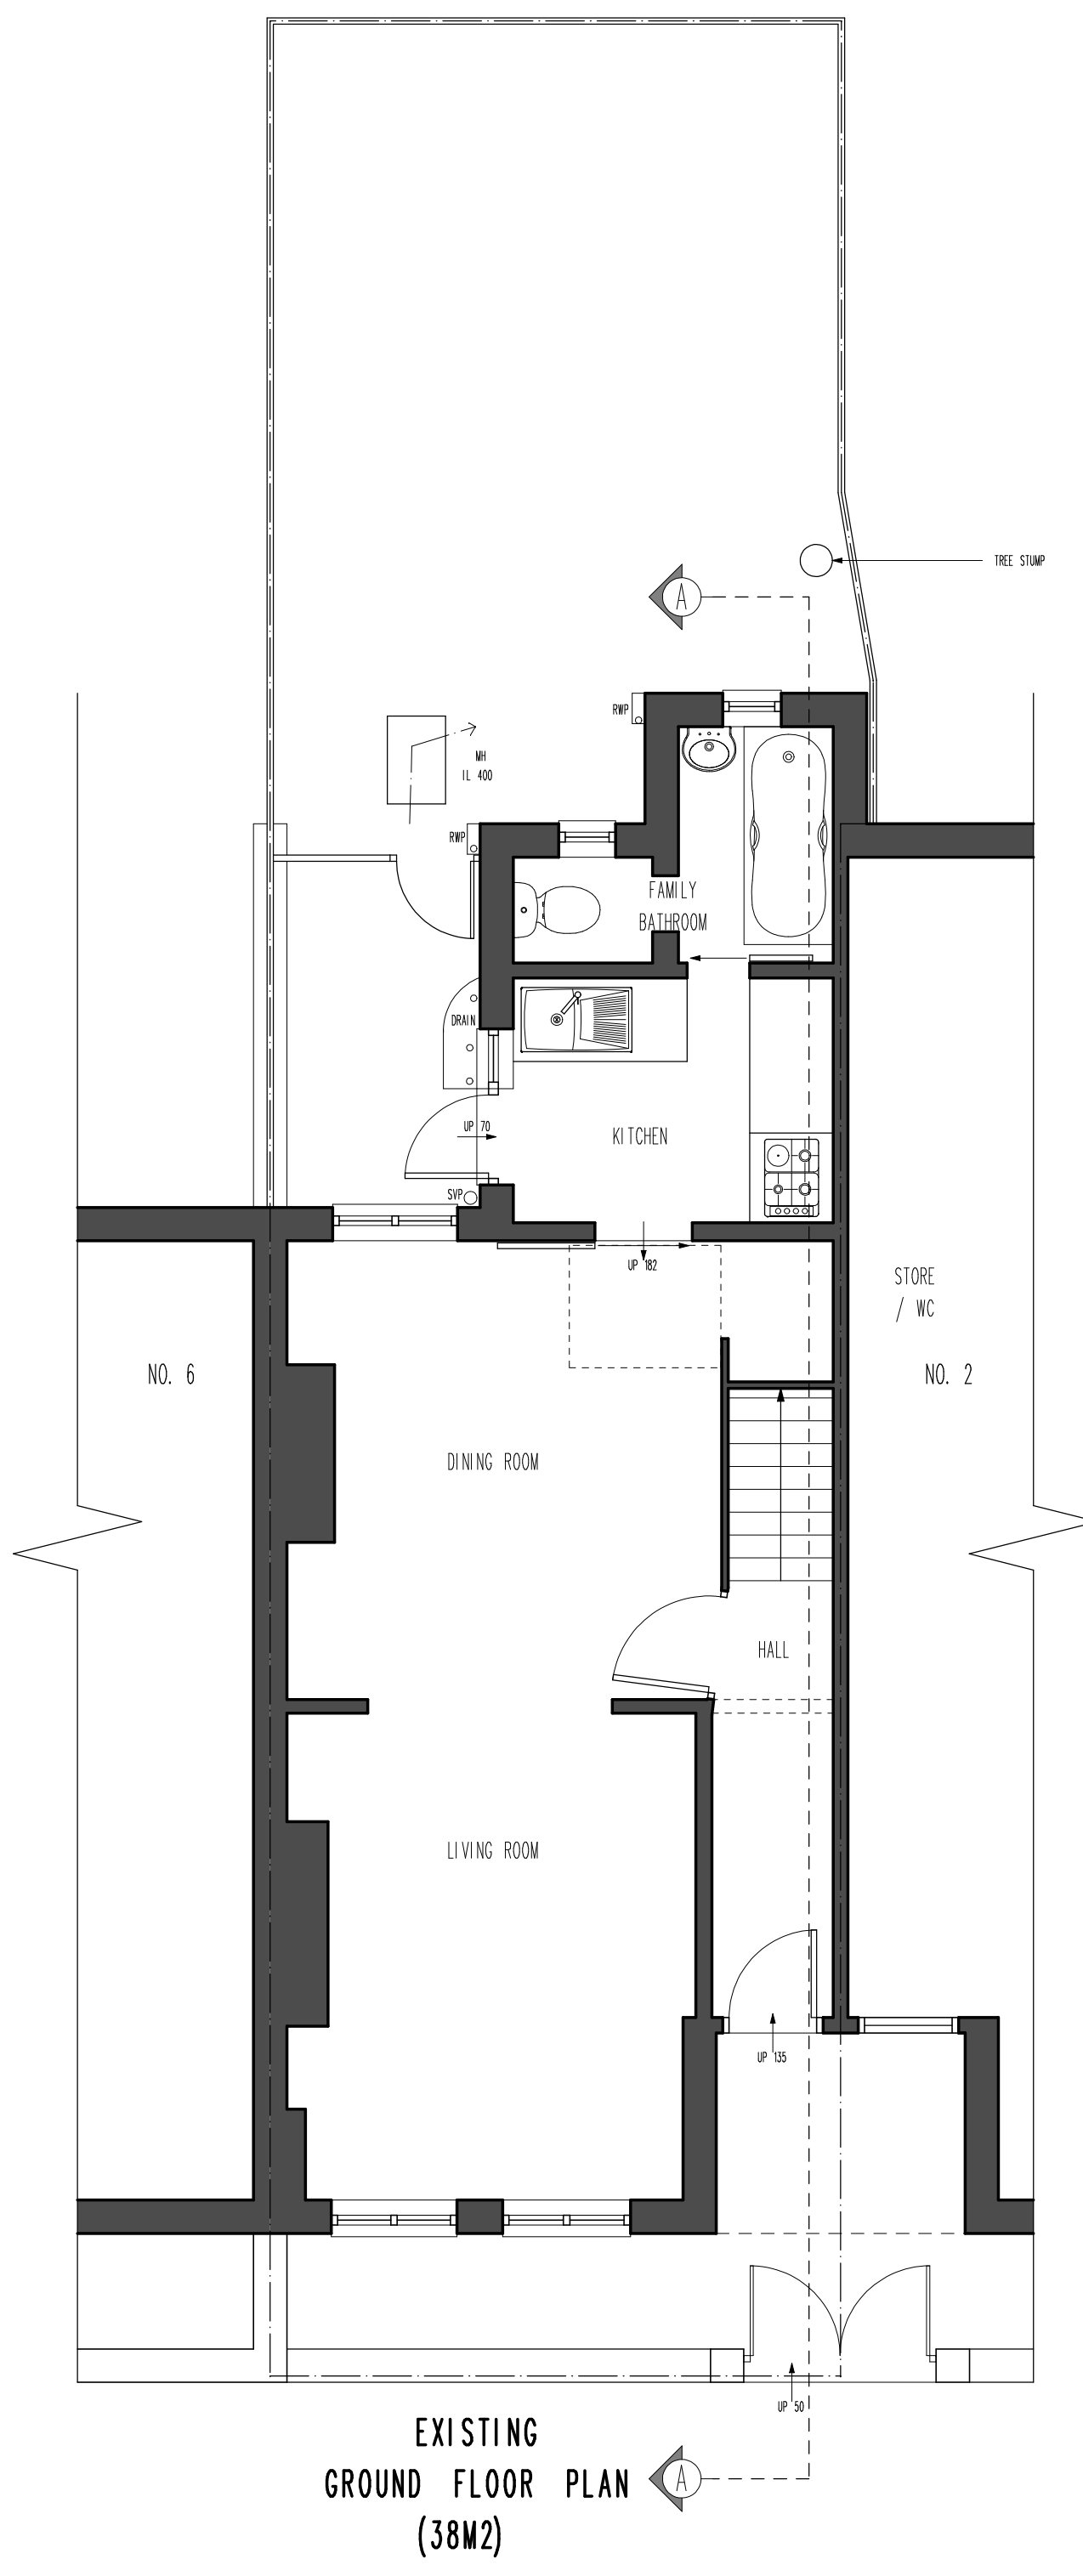

PD

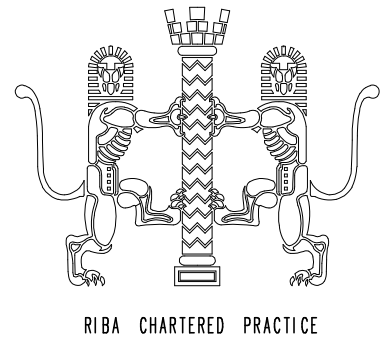

RIBA CHARTERED PRACTICE

GIFA 74M2

0.5

5

SCALE AT 1:50

No.	Date	By	Contents
Revisions			
Site Address 4 OULTON RD N15 5PY LONDON			
Job Title GROUND FLOOR EXTENTION AND INTERNAL ALTERATIONS			
Drawing Title EXISTING PLANS			
Scale 1:50@A1	Date 01/26	Drawn by RCC	
 Alan Cox Architects Architectural & Planning Consultants TEL: 020 - 8440 - 7777 Web: coxassociates.co.uk			
Dwg No. 574625-050		Rev. -	