



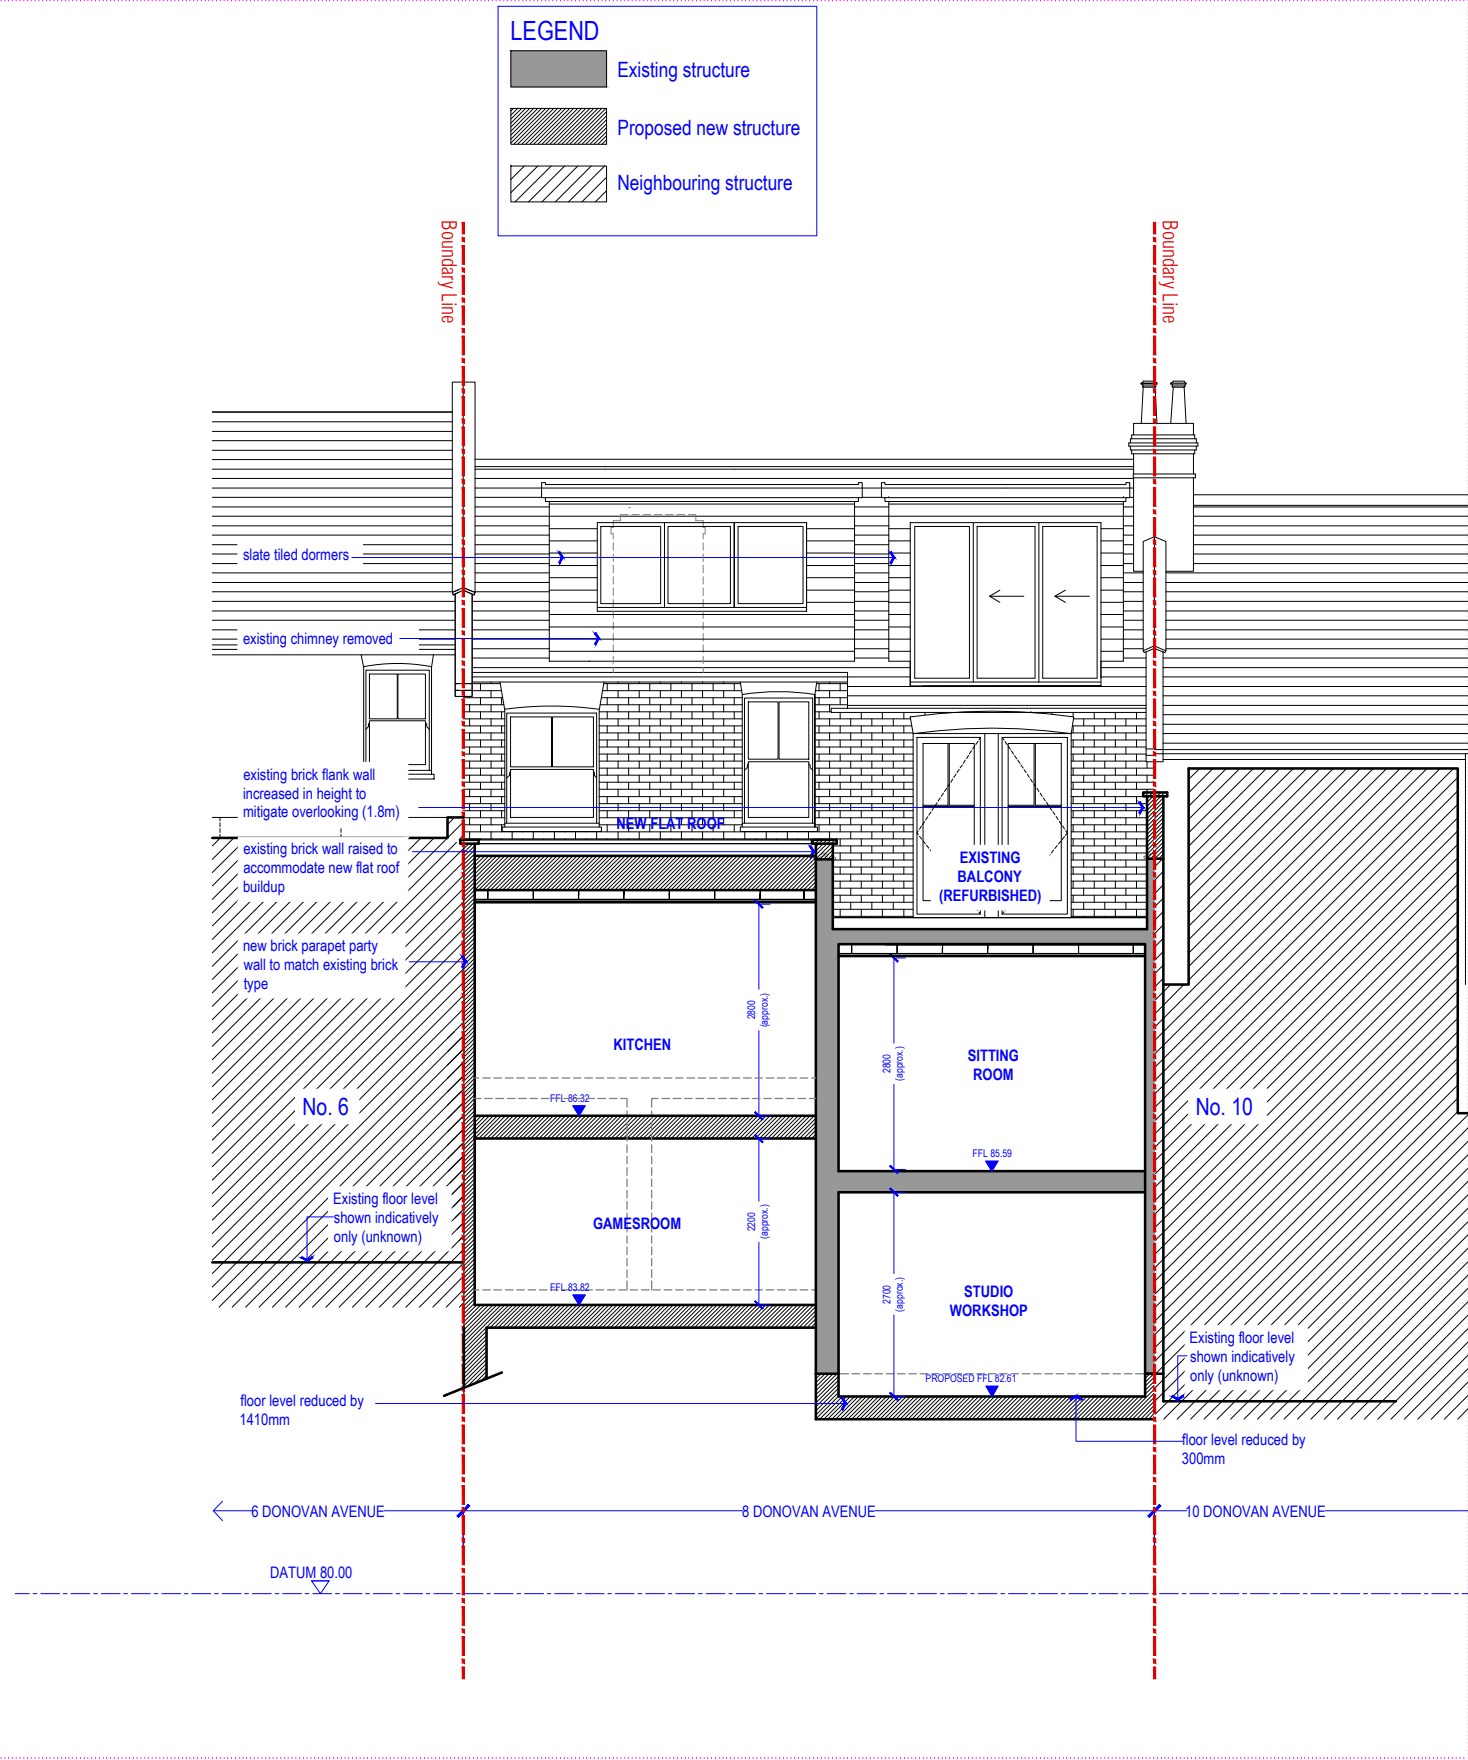

SECTION C-C

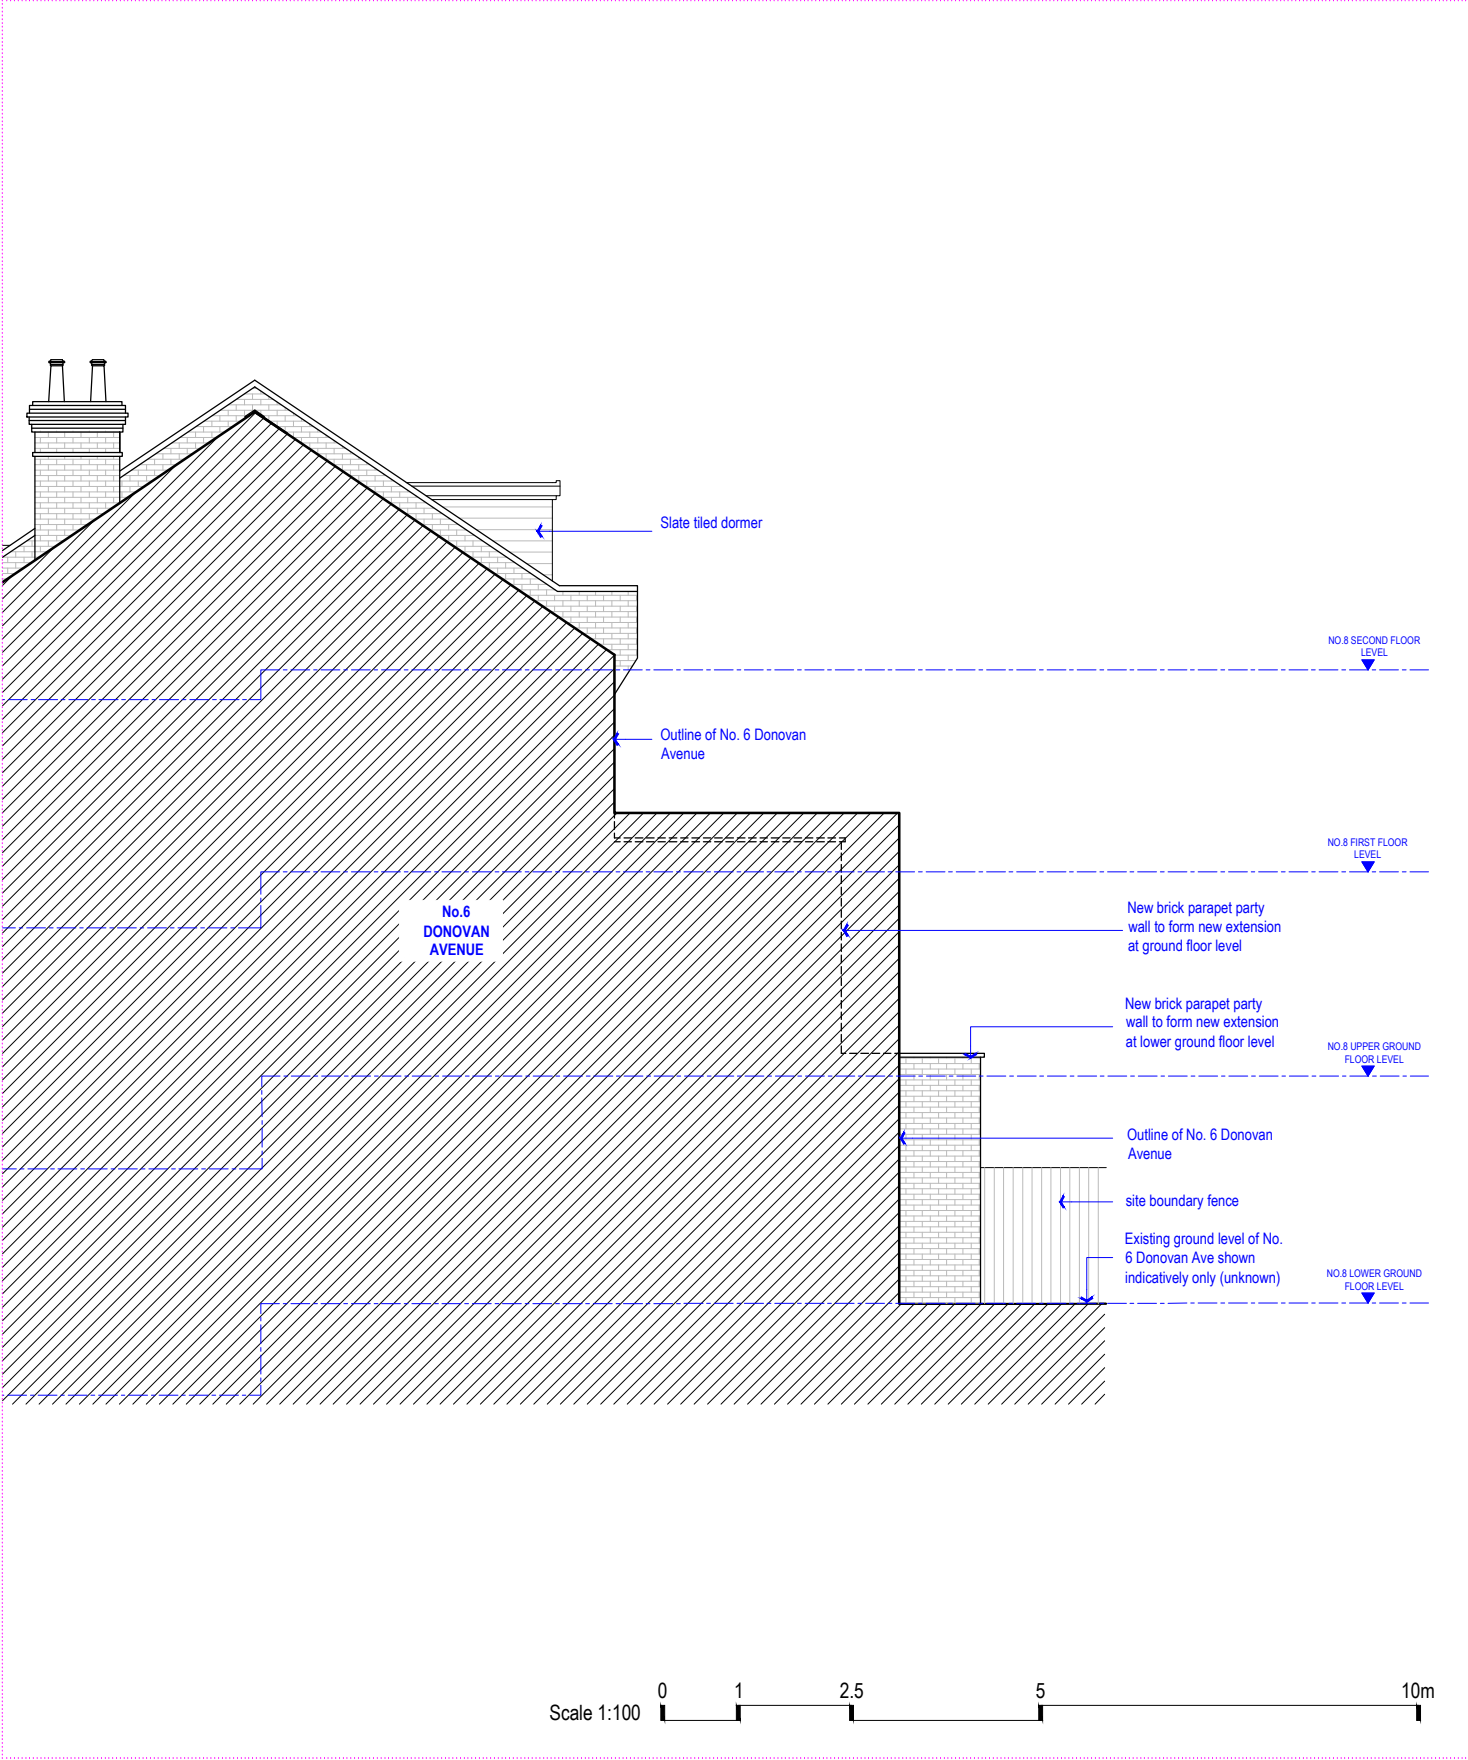

SIDE ELEVATION

NOTE:
DO NOT SCALE FROM DRAWINGS – EXCEPT FOR PLANNING PURPOSES.
ALL DISCREPANCIES TO BE REPORTED TO ARCHITECT IMMEDIATELY.
ALL DIMENSIONS TO BE VERIFIED BY CONTRACTOR ON SITE PRIOR TO THE COMMENCEMENT OF ANY WORKS.

P1 27/04/21 Issued for Planning Application
P2 29/12/25 Minor amendments to planning drawings

ISO-A3

VIVENDI ARCHITECTS LTD
Unit 3, 37 High Street, London, N14 6LD
Tel/Fax +44 (0)20 3232 4000 - email: info@vivendiarchitects.com
© VIVENDI ARCHITECTS LTD 2009
All rights reserved, including but not limited to The Copyright, Designs and Patents Act 1988

PROJECT TITLE:
8 DONOVAN AVENUE, LONDON, N10 2JX

DRAWING TITLE:
Proposed Side Elevation & Section C-C

CLIENT:
MR. K. PATTICHI

DRAWN:
SM
CHECKED:
PK
ISSUED BY:
-

STATUS:
PLA
SCALE AT A3:
1:100

REVISION:
P2

JOB AND DRAWING NO:

1820-P04-02