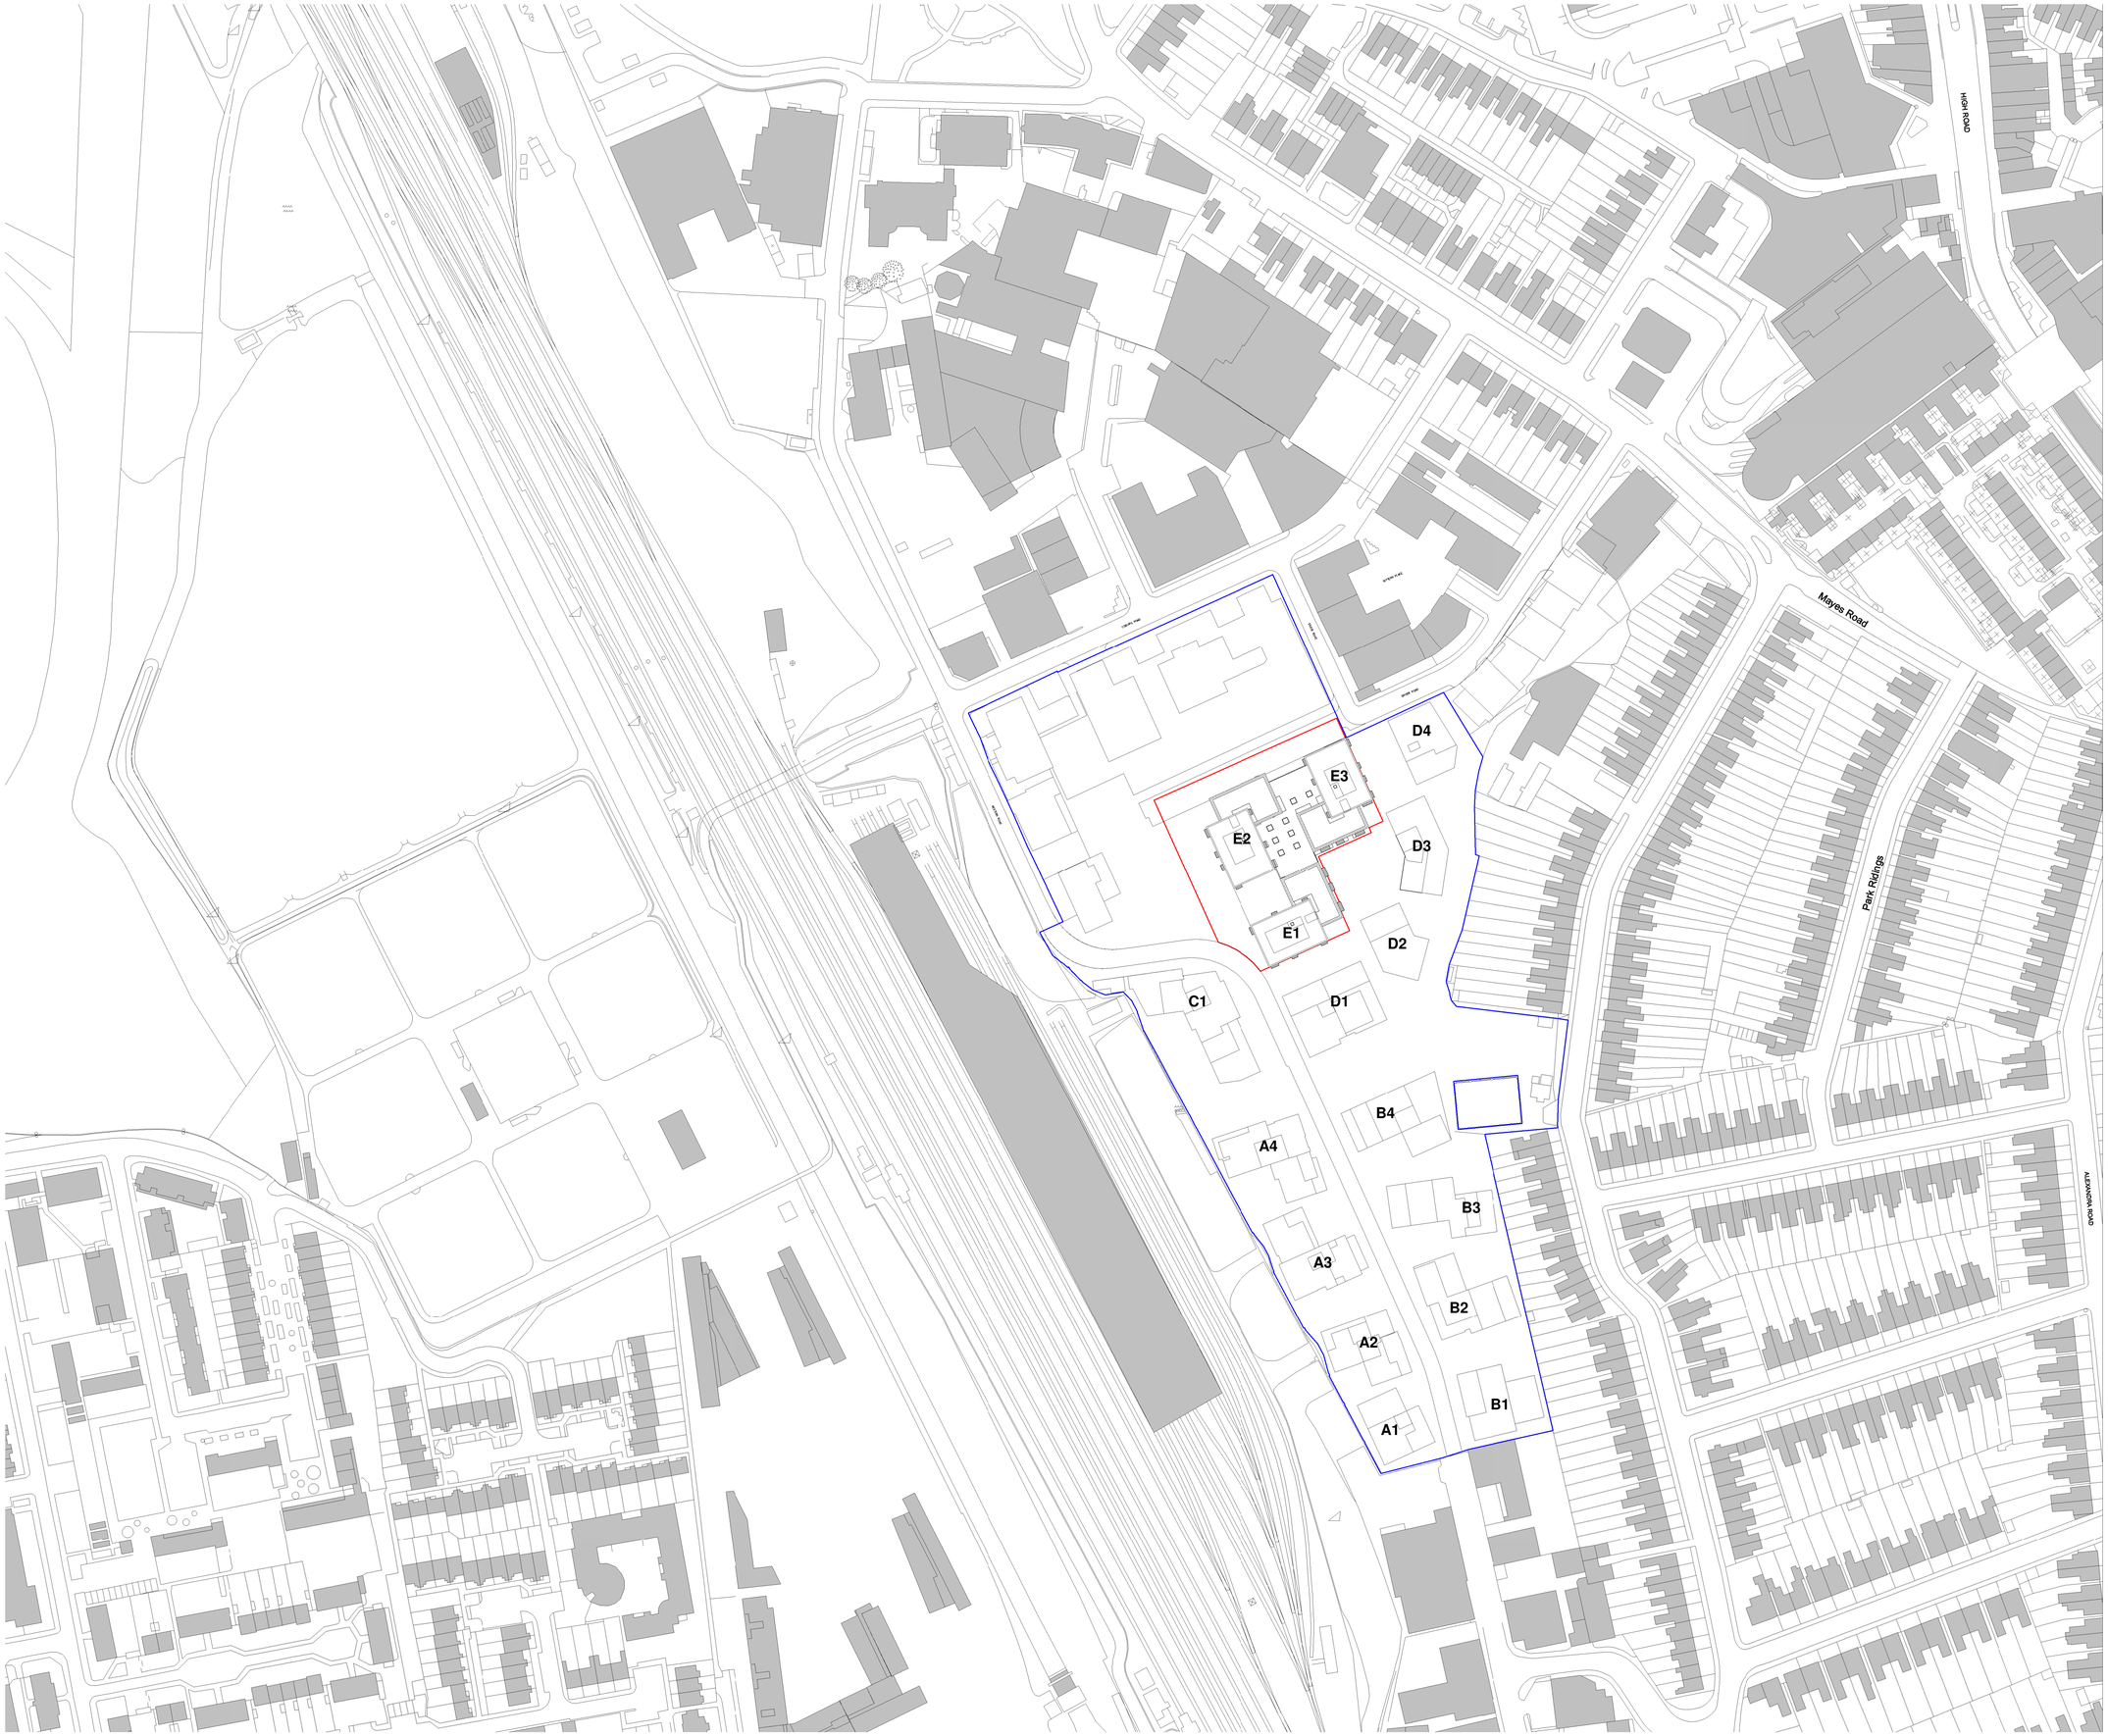

A1

© COPYRIGHT
The copyright in this drawing is vested in Sheppard Robson and no license or assignment of any kind has been, or is, granted to any third party whether by provision of copies or originals or otherwise unless agreed in writing.

DO NOT SCALE FROM THIS DRAWING
The contractor shall check and verify all dimensions on site and report any discrepancies in writing to Sheppard Robson before proceeding work

FOR ELECTRONIC DATA ISSUE
Electronic Data / drawings are issued as "read only" and should not be interrogated for measurement. All dimensions and levels should read, only from those values stated in test, on the drawing.

PHASE 3B

LAND WHICH IS THE SUBJECT OF THE RMA

HYBRID PERMISSION BOUNDARY / LAND IN SAME OWNERSHIP

REV.	DATE	AMENDMENT
P01	07.02.20	First Issue

0 100 200 300 400 500 mm

KEYPLAN

CLIENT

St William Homes LLP

SHEPPARD ROBSON

77 Parkway Camden Town London NW1 7PU
T: +44 (0)20 7504 1700 E: london@sheppardrobson.com

PROJECT
Clarendon Phase 3B

SCALE@A1	DATE	ORIGINATOR	CHECKED	AUTHORISED
1 : 1250	06/26/20	IV	CP	NH

Site Location Plan

Stage 2

STATUS	PURPOSE FOR ISSUE	SR NO.
S2	For Information	

DRAWING NO.	REV.
6478 - SRA - ZZ - 00 - DR - A - 00100	P01

02/07/2020 17:10:13