


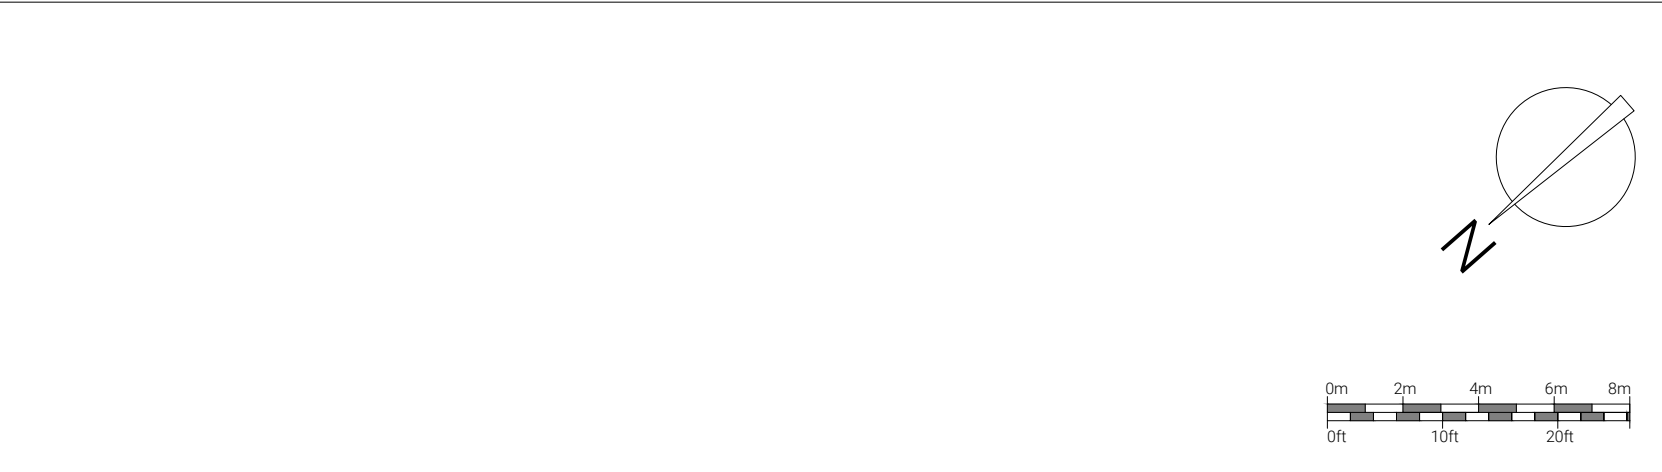

GENERAL NOTES	REVISION		
• All dimensions noted are in mm. • All dimensions to be checked and verified by the contractor before commencement of any item of work on site. • Architectural drawings must always be read in conjunction with all other relevant services drawings and contract documents. Any discrepancies should be reported to the architect and the engineer for clarification and verification.	Rev.	Description	Date



DRAWING DETAILS		
Drawing Title	Drawing No.	Scale 1:200 at A2
PROPOSED HABITAT GAIN & LOSS	P.22	Date December 2025
	Rev.	Author Aggeliki Lymperopoulou
PROJECT DETAILS		E: aglympero@gmail.com A: 382 Kerton Road - HA3 8DP
Project Name & Address		Elm Court Cholmeley Park London N6 5EJ
		 WORK IN PROGRESS. architecture . design .