



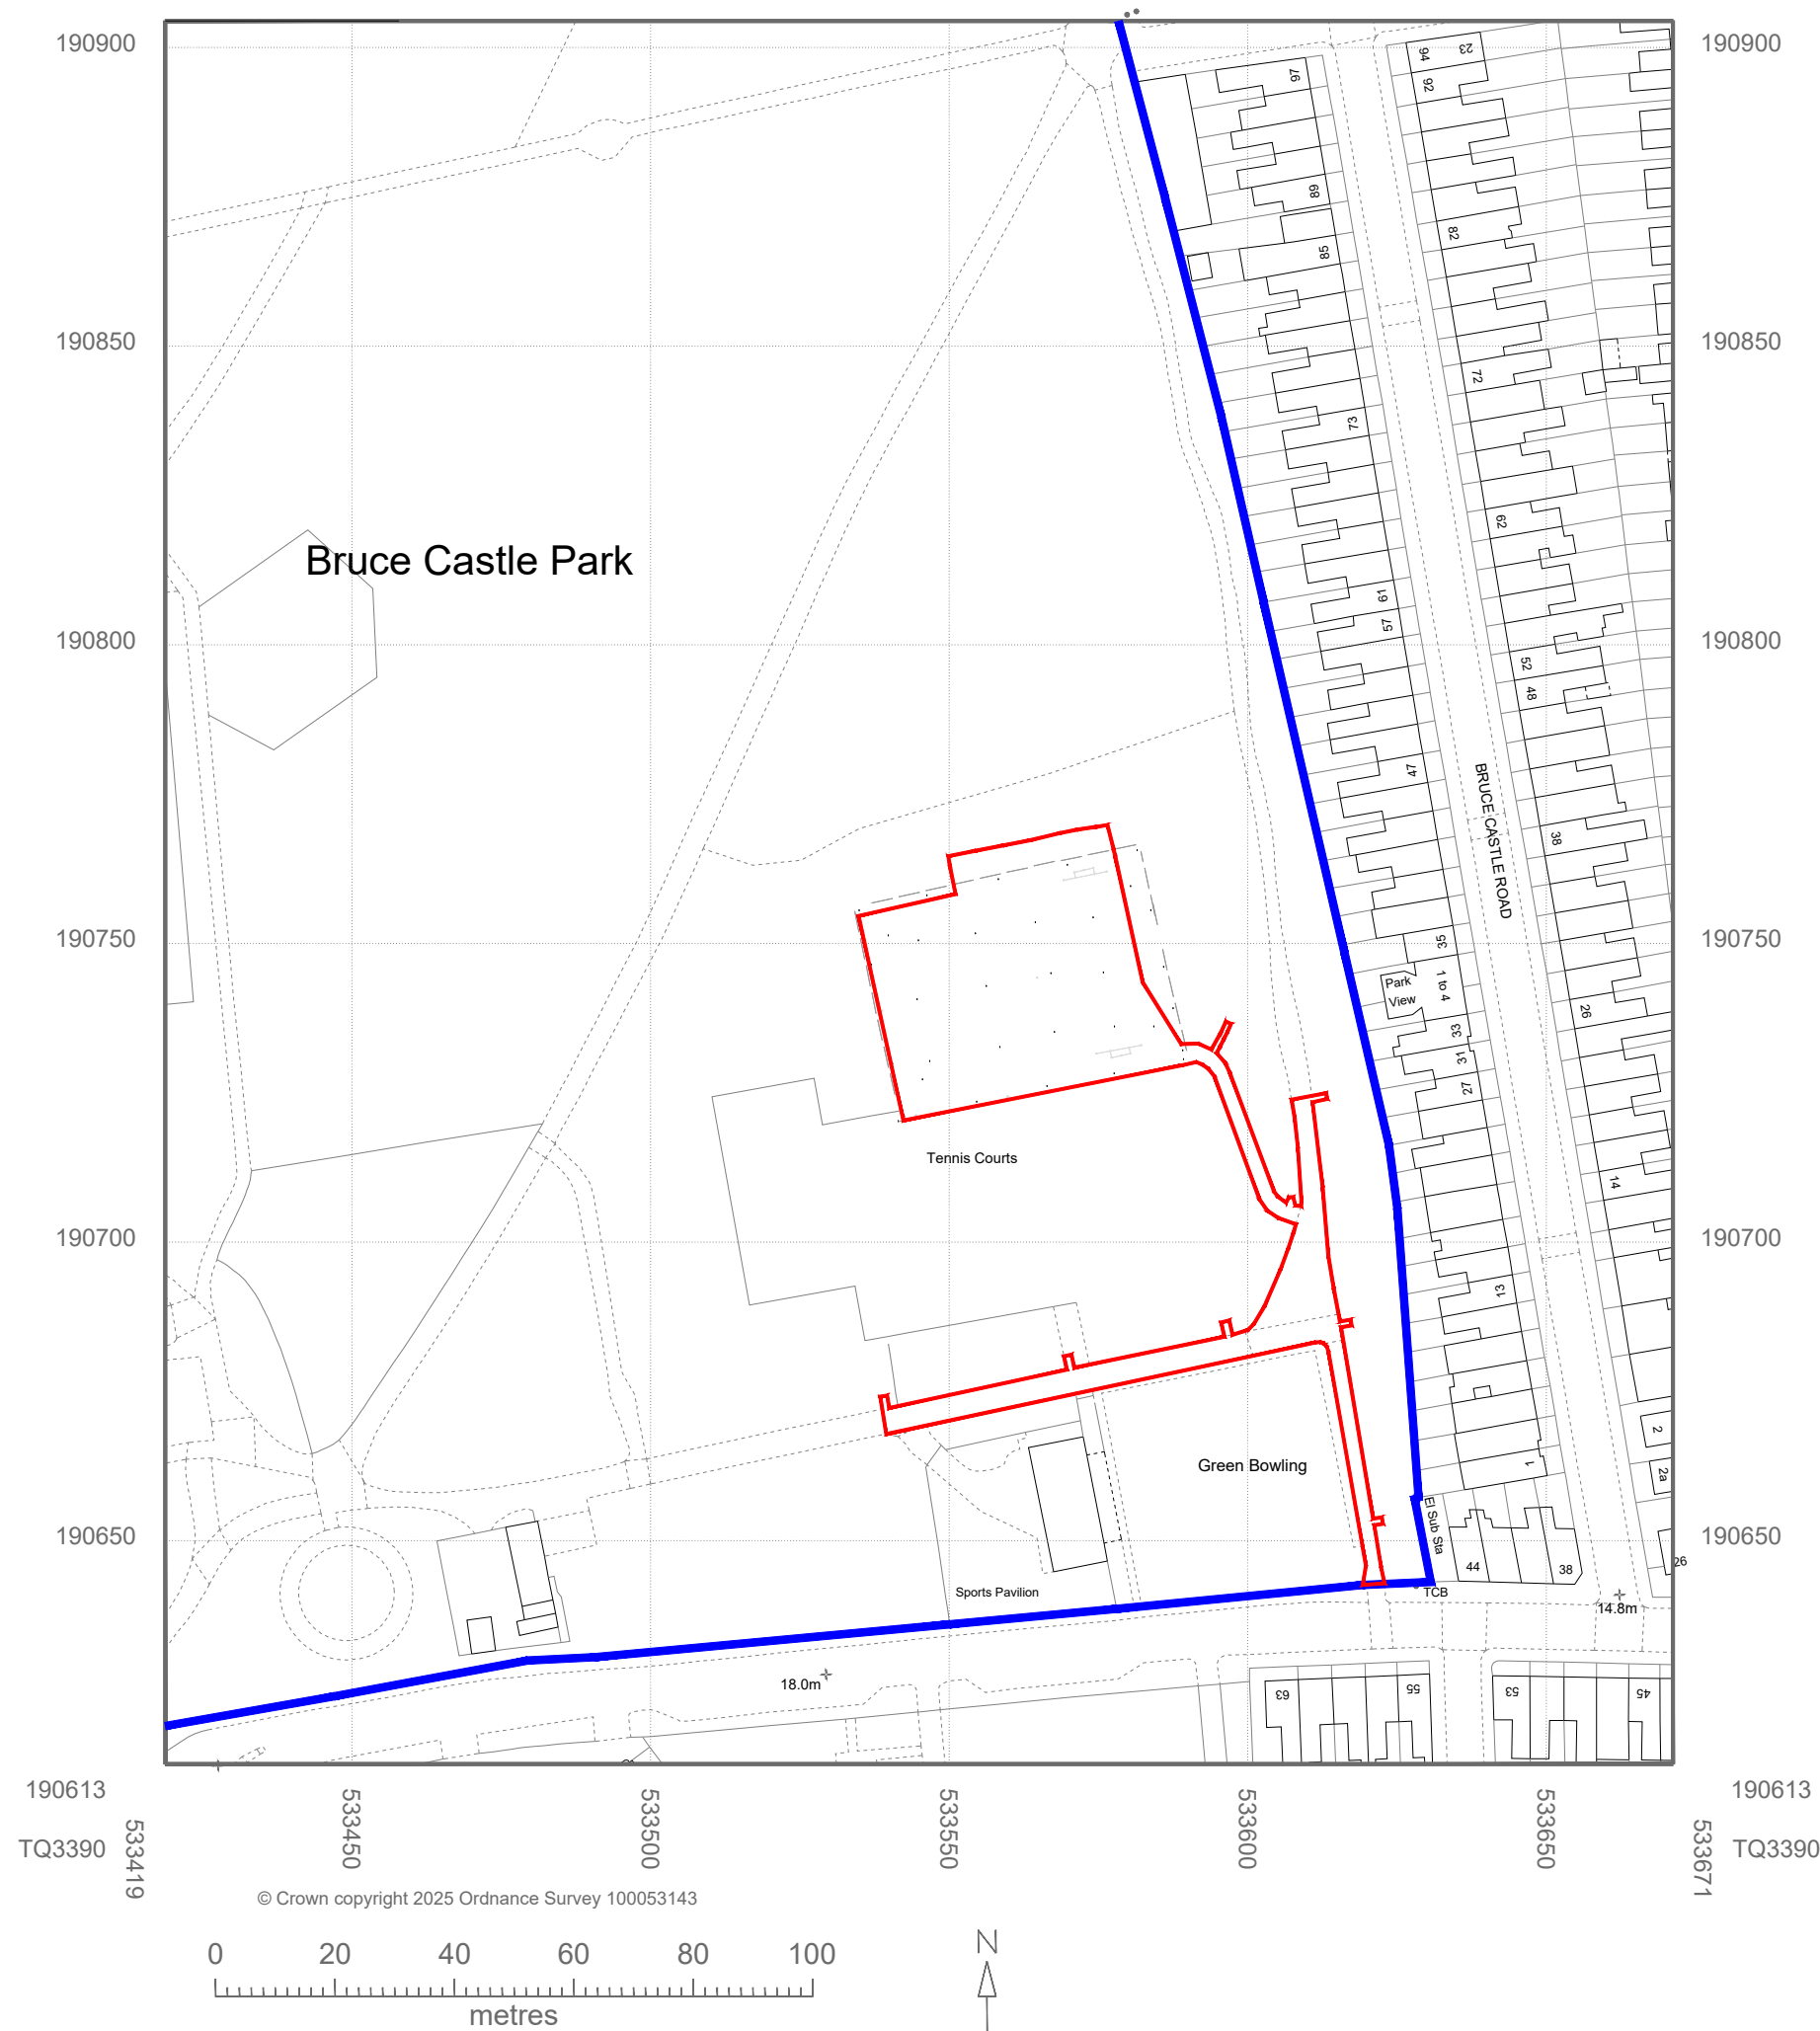

#### NOTES

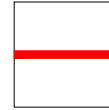

APPLICATION SITE  
AREA REQUIRED

LAND AREA UNDER  
OWNERSHIP OF CLIENT

|               |   |   |      |    |
|---------------|---|---|------|----|
| Initial Issue |   |   |      |    |
| Rev           | A | m | e    | n  |
|               | d | m | e    | n  |
|               | t |   | Date | By |

Client  
LONDON BOROUGH  
HARINGEY

Project  
BRUCE CASTLE PARK  
PLAYZONE

Drawing  
LOCATION PLAN



|              |                  |                  |       |       |
|--------------|------------------|------------------|-------|-------|
| Drawn<br>NJM | Date<br>06-08-25 | Scales<br>1:1250 |       |       |
| Checked      | Plot No<br>01    | Prelim           | Check | Final |

|        |                              |          |
|--------|------------------------------|----------|
| Job No | Drawing No<br>MCA-MUK3299-04 | Rev<br>B |
|--------|------------------------------|----------|