NOTES

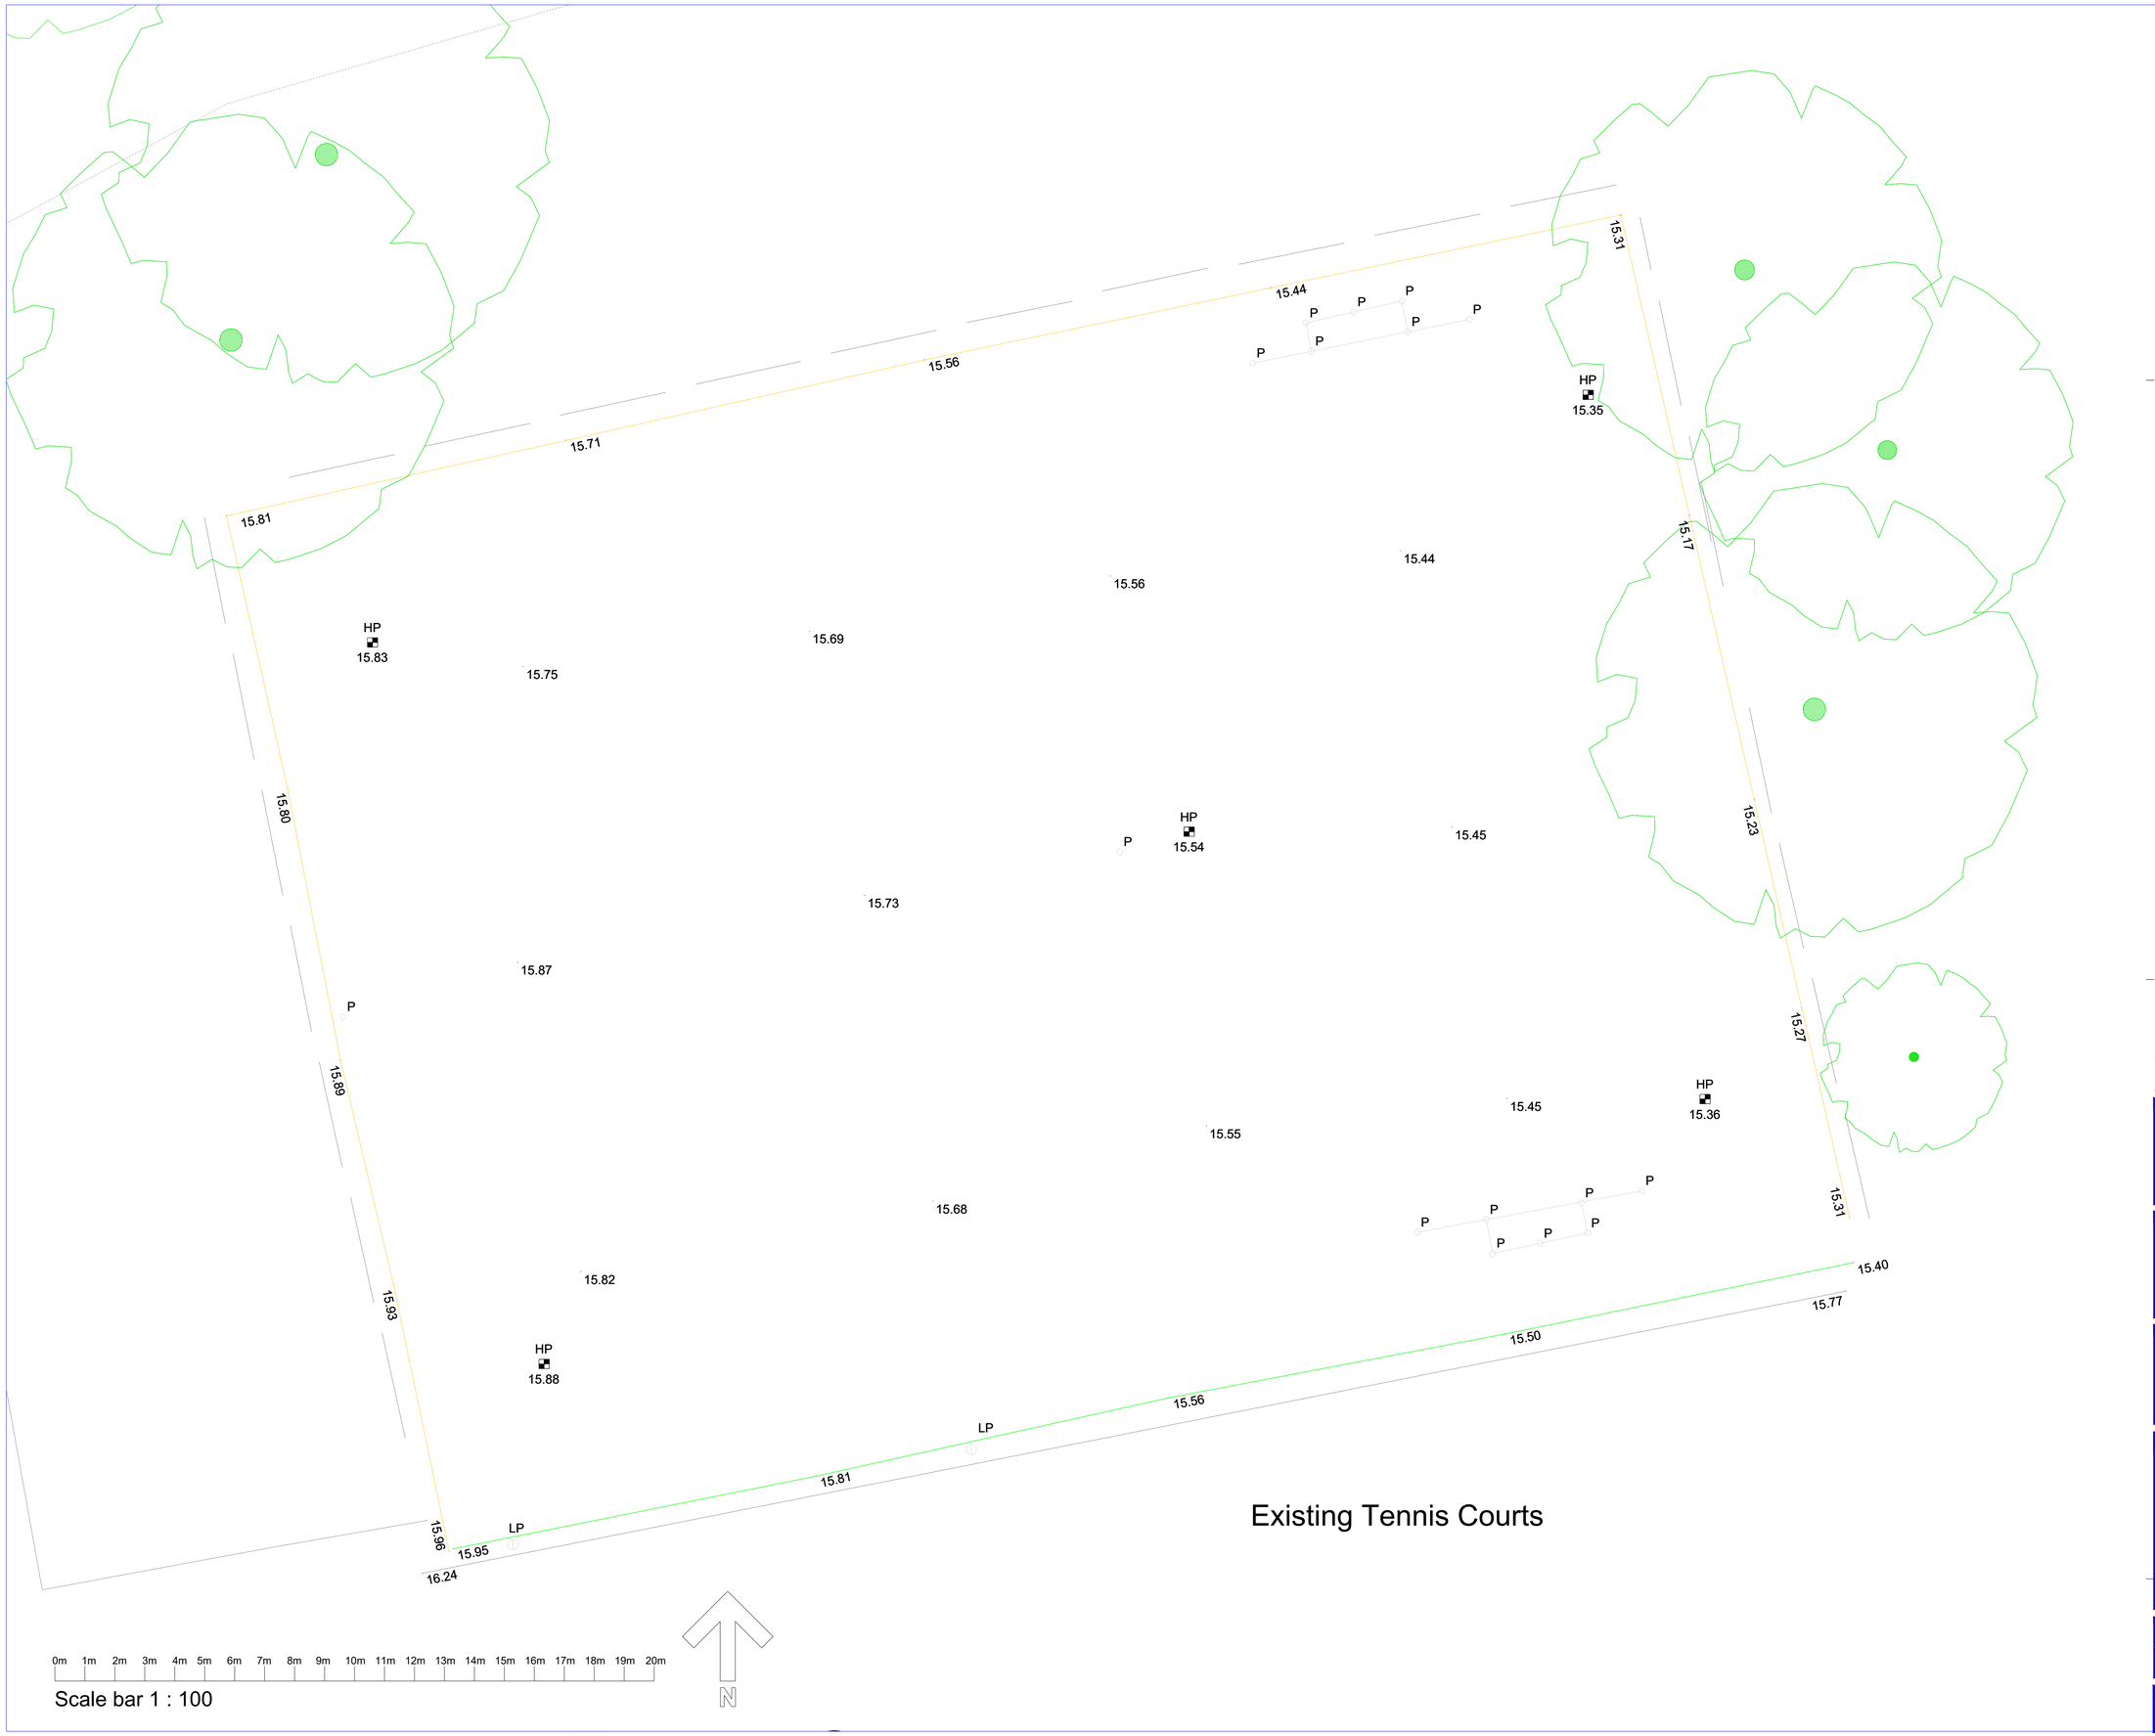

Rev	Amendment	Date	By
–	Initial Issue		

Client
LONDON BOROUGH HARINGEY

Project
BRUCE CASTLE PARK PLAYZONE

Drawing
EXISTING LAYOUT

McARDLE SPORT TEC

Drawn	Date	Scales	
HJ	12-12-24	1:100	
Checked	Plot No 01	Prelim	Check / Final

Job No	Drawing No	Rev
	MCA-MUK3299-05	