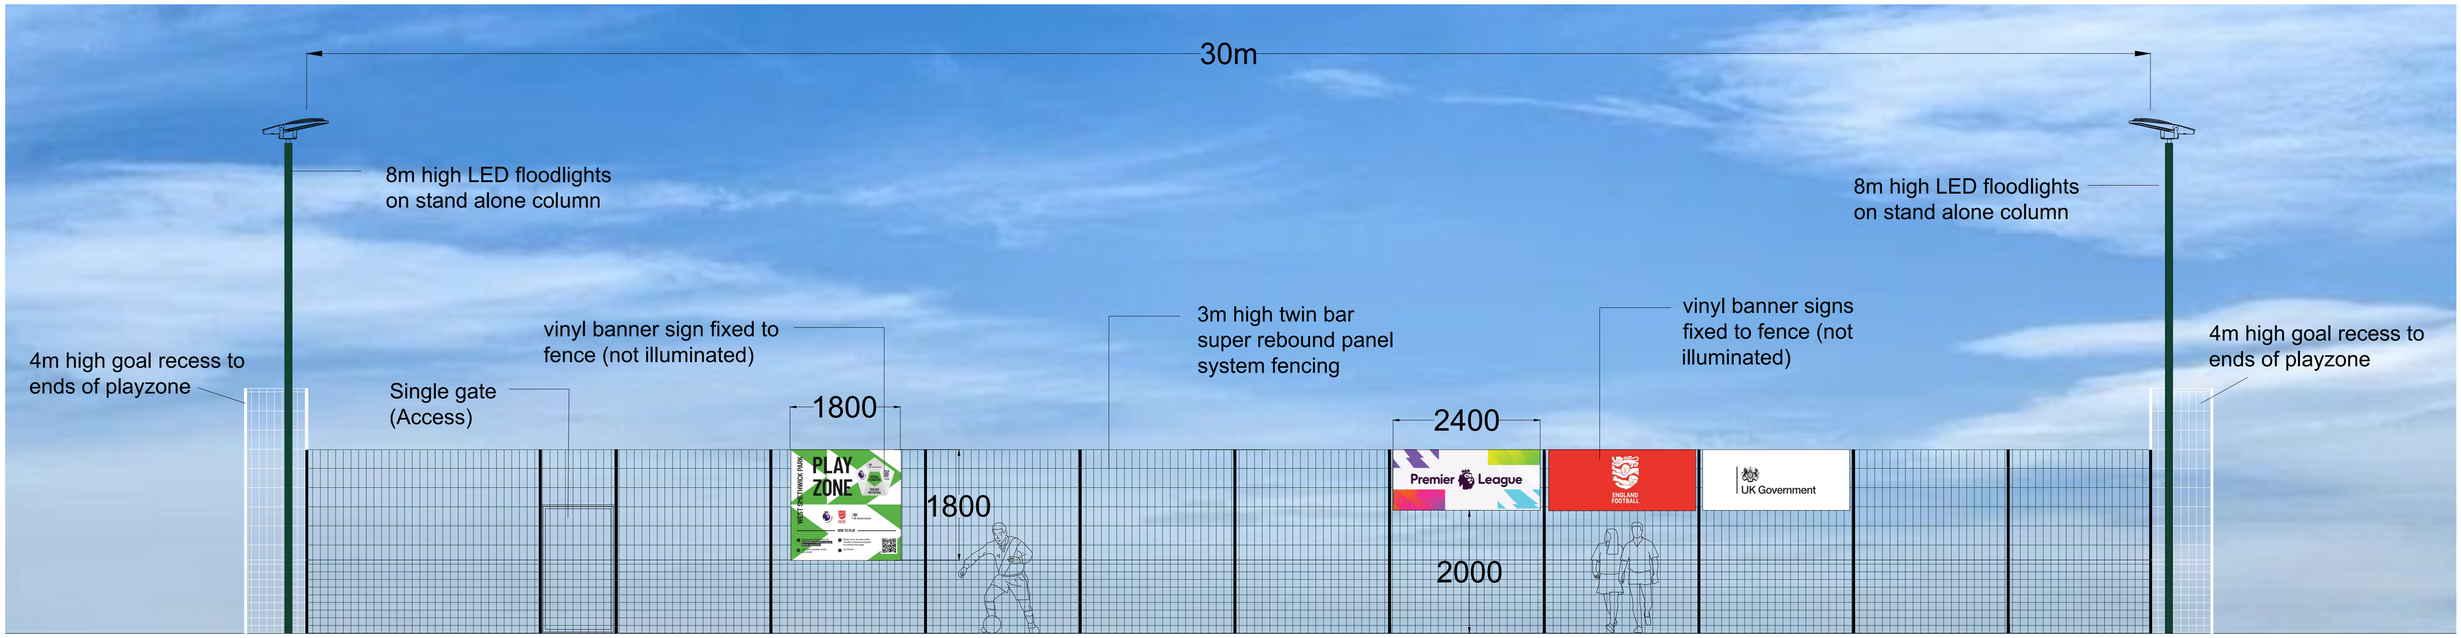

SIDE ELEVATION - N

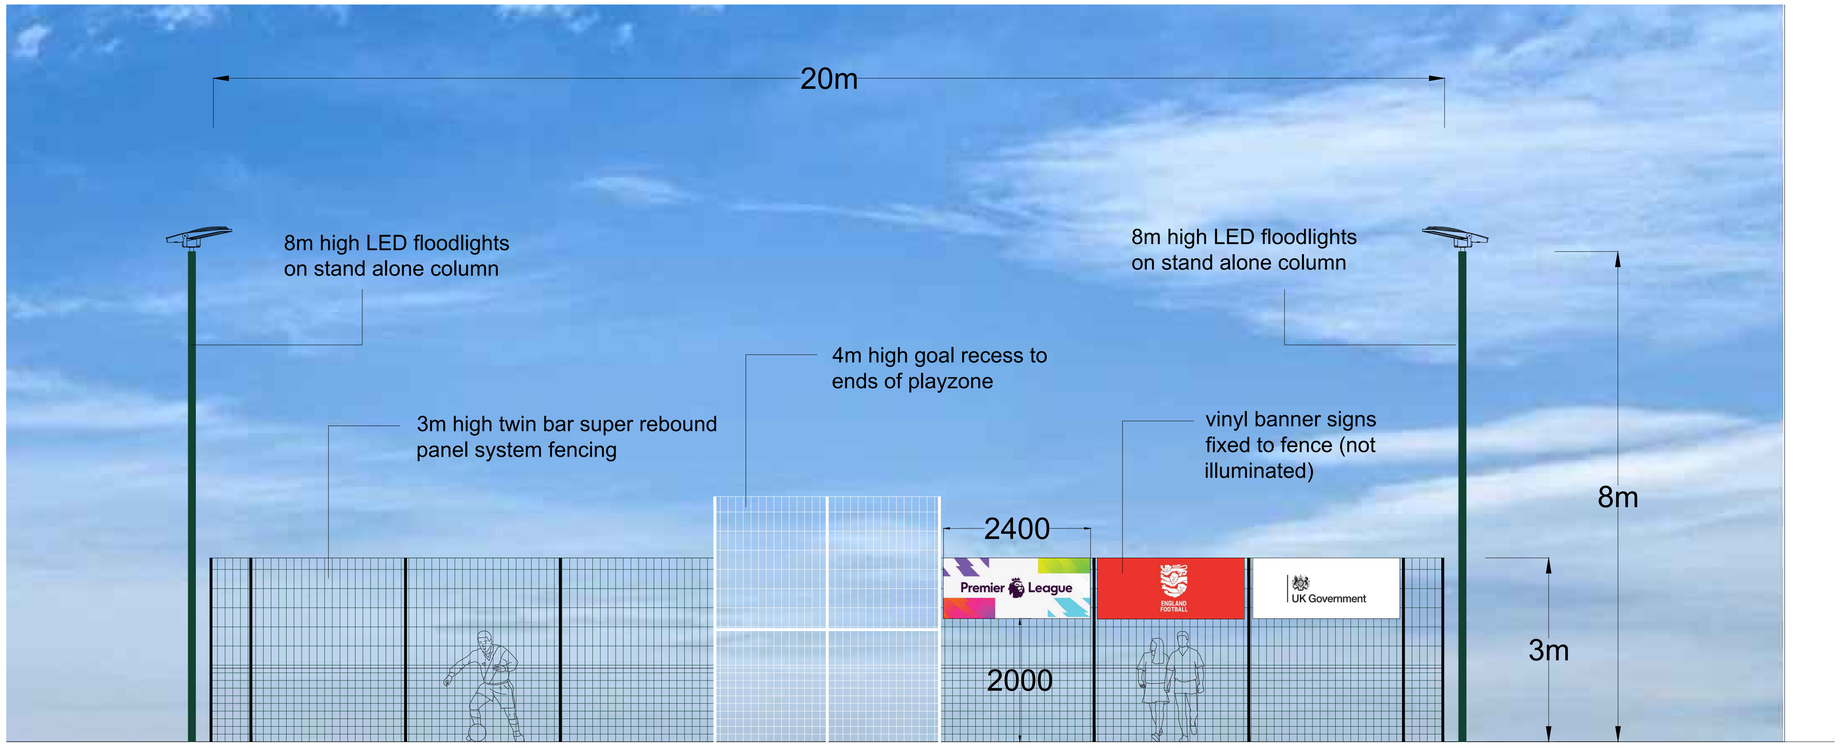

END ELEVATION - E

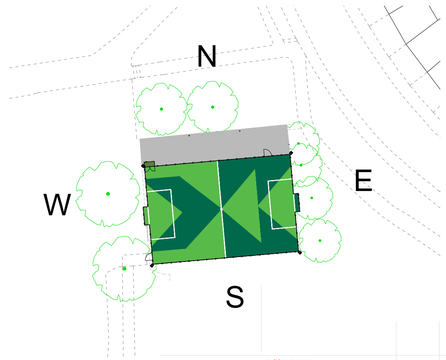

Rev	Amendment	Date	By
–	Initial Issue		

Client
DOWNHILLS PARK

Project
PLAYZONE

Drawing
ELEVATIONS N & E

McARDLE SPORT TEC

Drawn	Date	Scales		
HJ	09-12-25	1:50		
Checked	Plot No 01	Prelim	Check	Final

Job No	Drawing No	Rev
	MCA-MUK3405-06	B

0m 1m 2m 3m 4m 5m 6m 7m 8m 9m 10m

Scale bar 1 : 50